




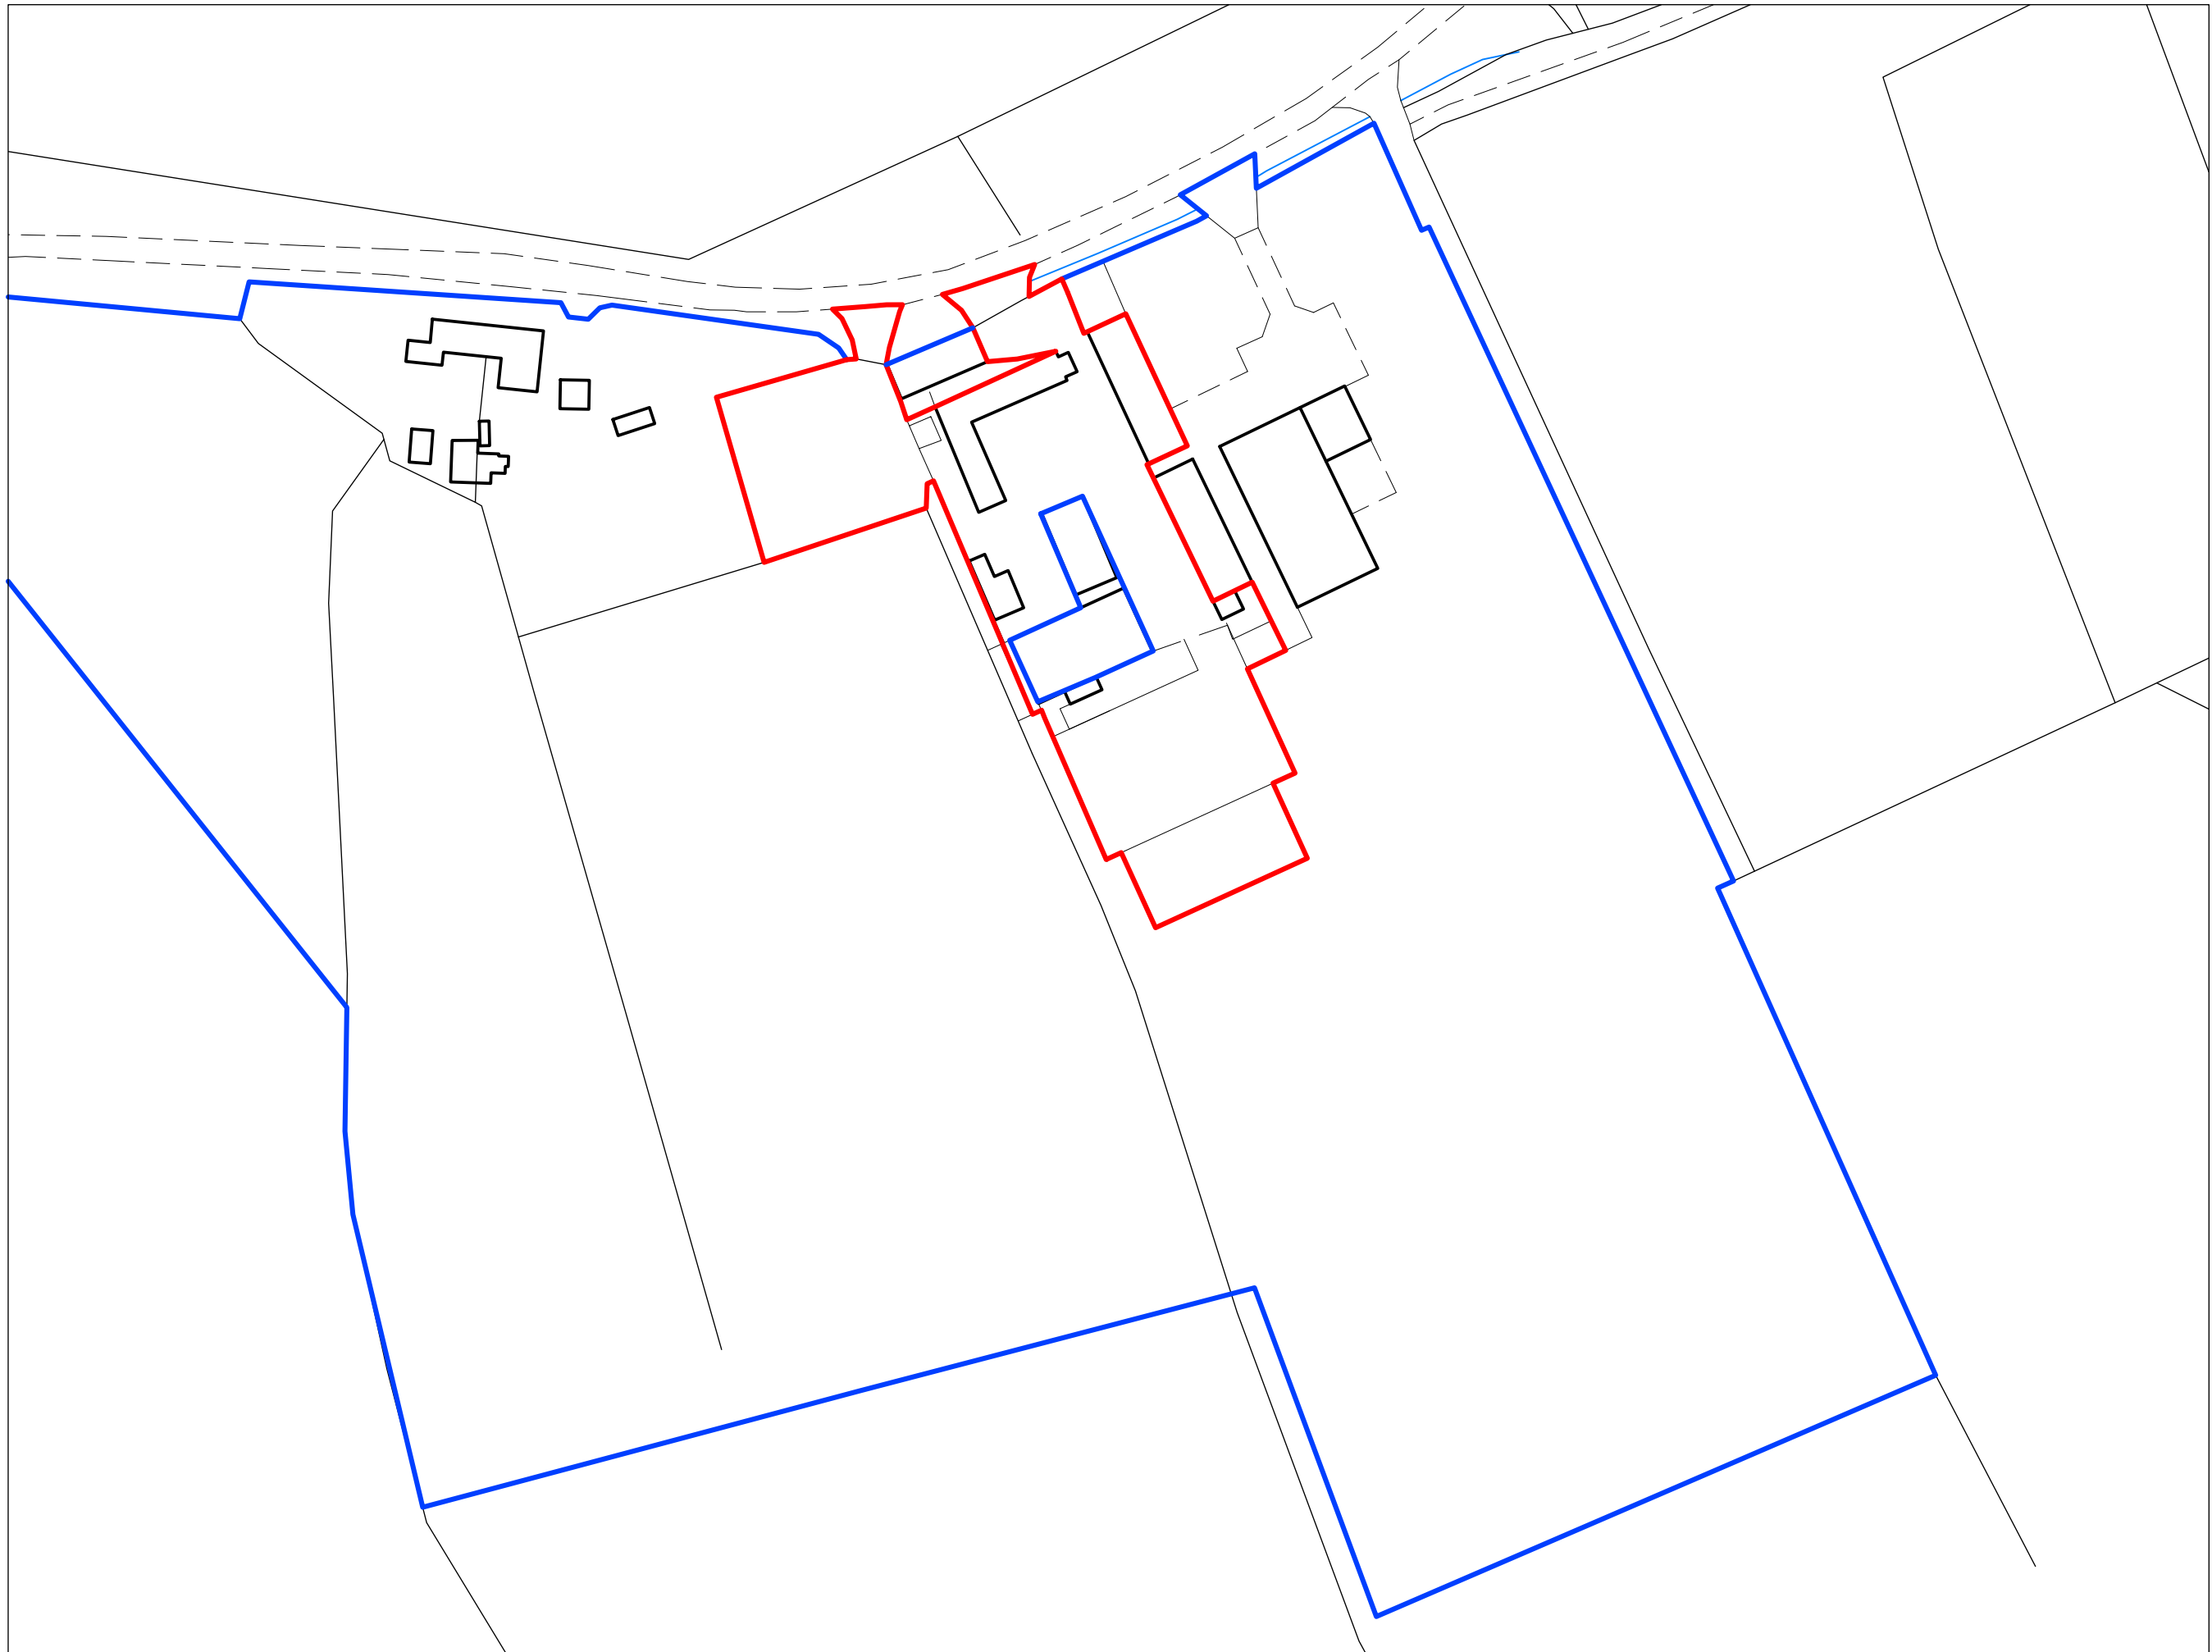

LOCATION PLAN 1:1250

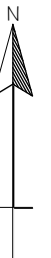

Rev	Date	Notes
-----	------	-------

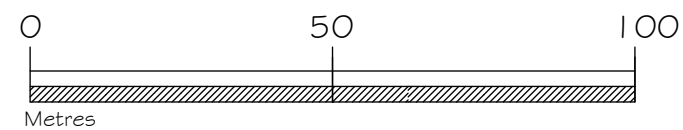

LPC (TRULL) LTD.,
TRULL, TETBURY, GLOUCESTERSHIRE GL8 8SQ
Tel: 01285 841433 email: admin@lpctrull.com

Client:
Mr R Boole
Project:
THICKTHORNE FARM,
LYNEHAM SN15 4DY

Drawing:
LOCATION PLAN

Date: February 2025 Scale: 1:1250 @ A3
Drawing Number:
LPC 1467 EX 300