



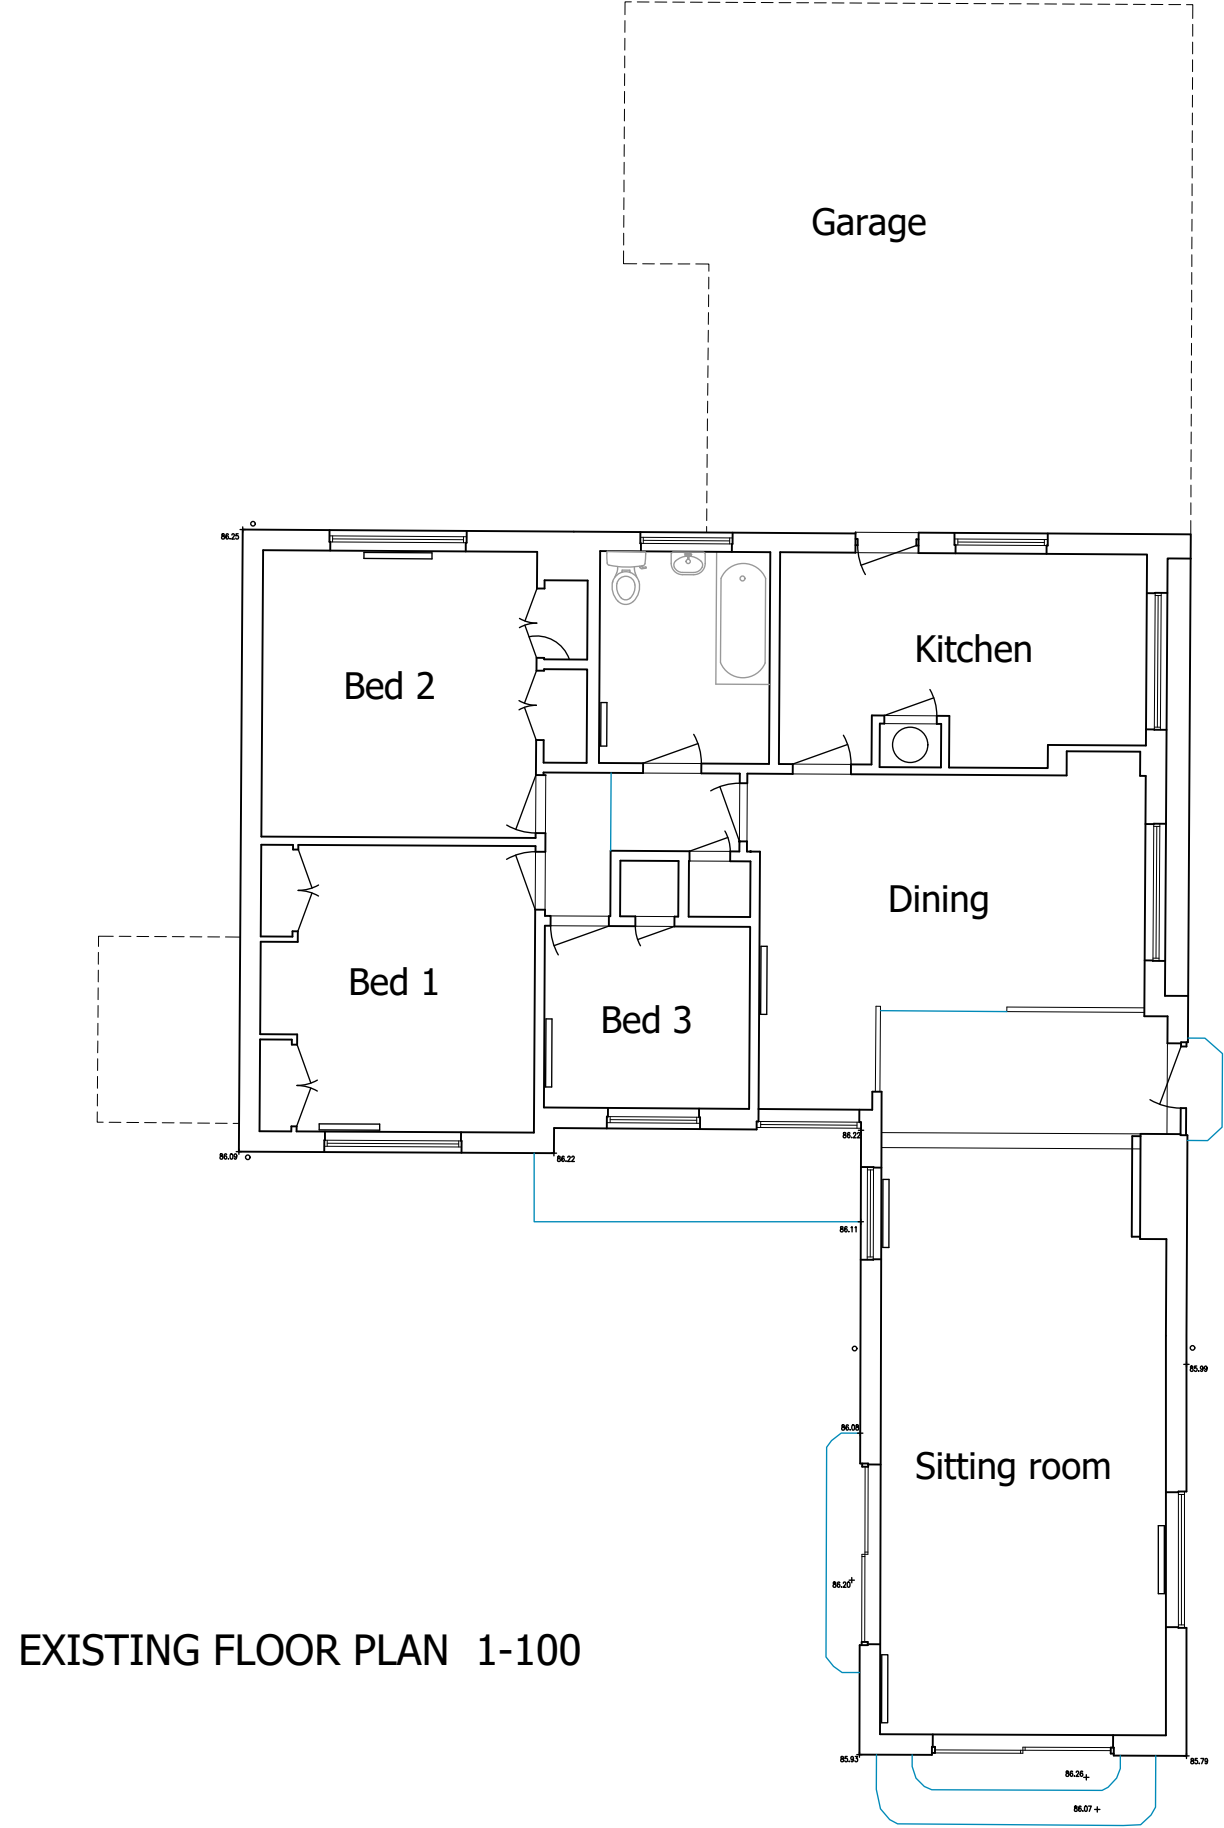

EXISTING FLOOR PLAN 1-100

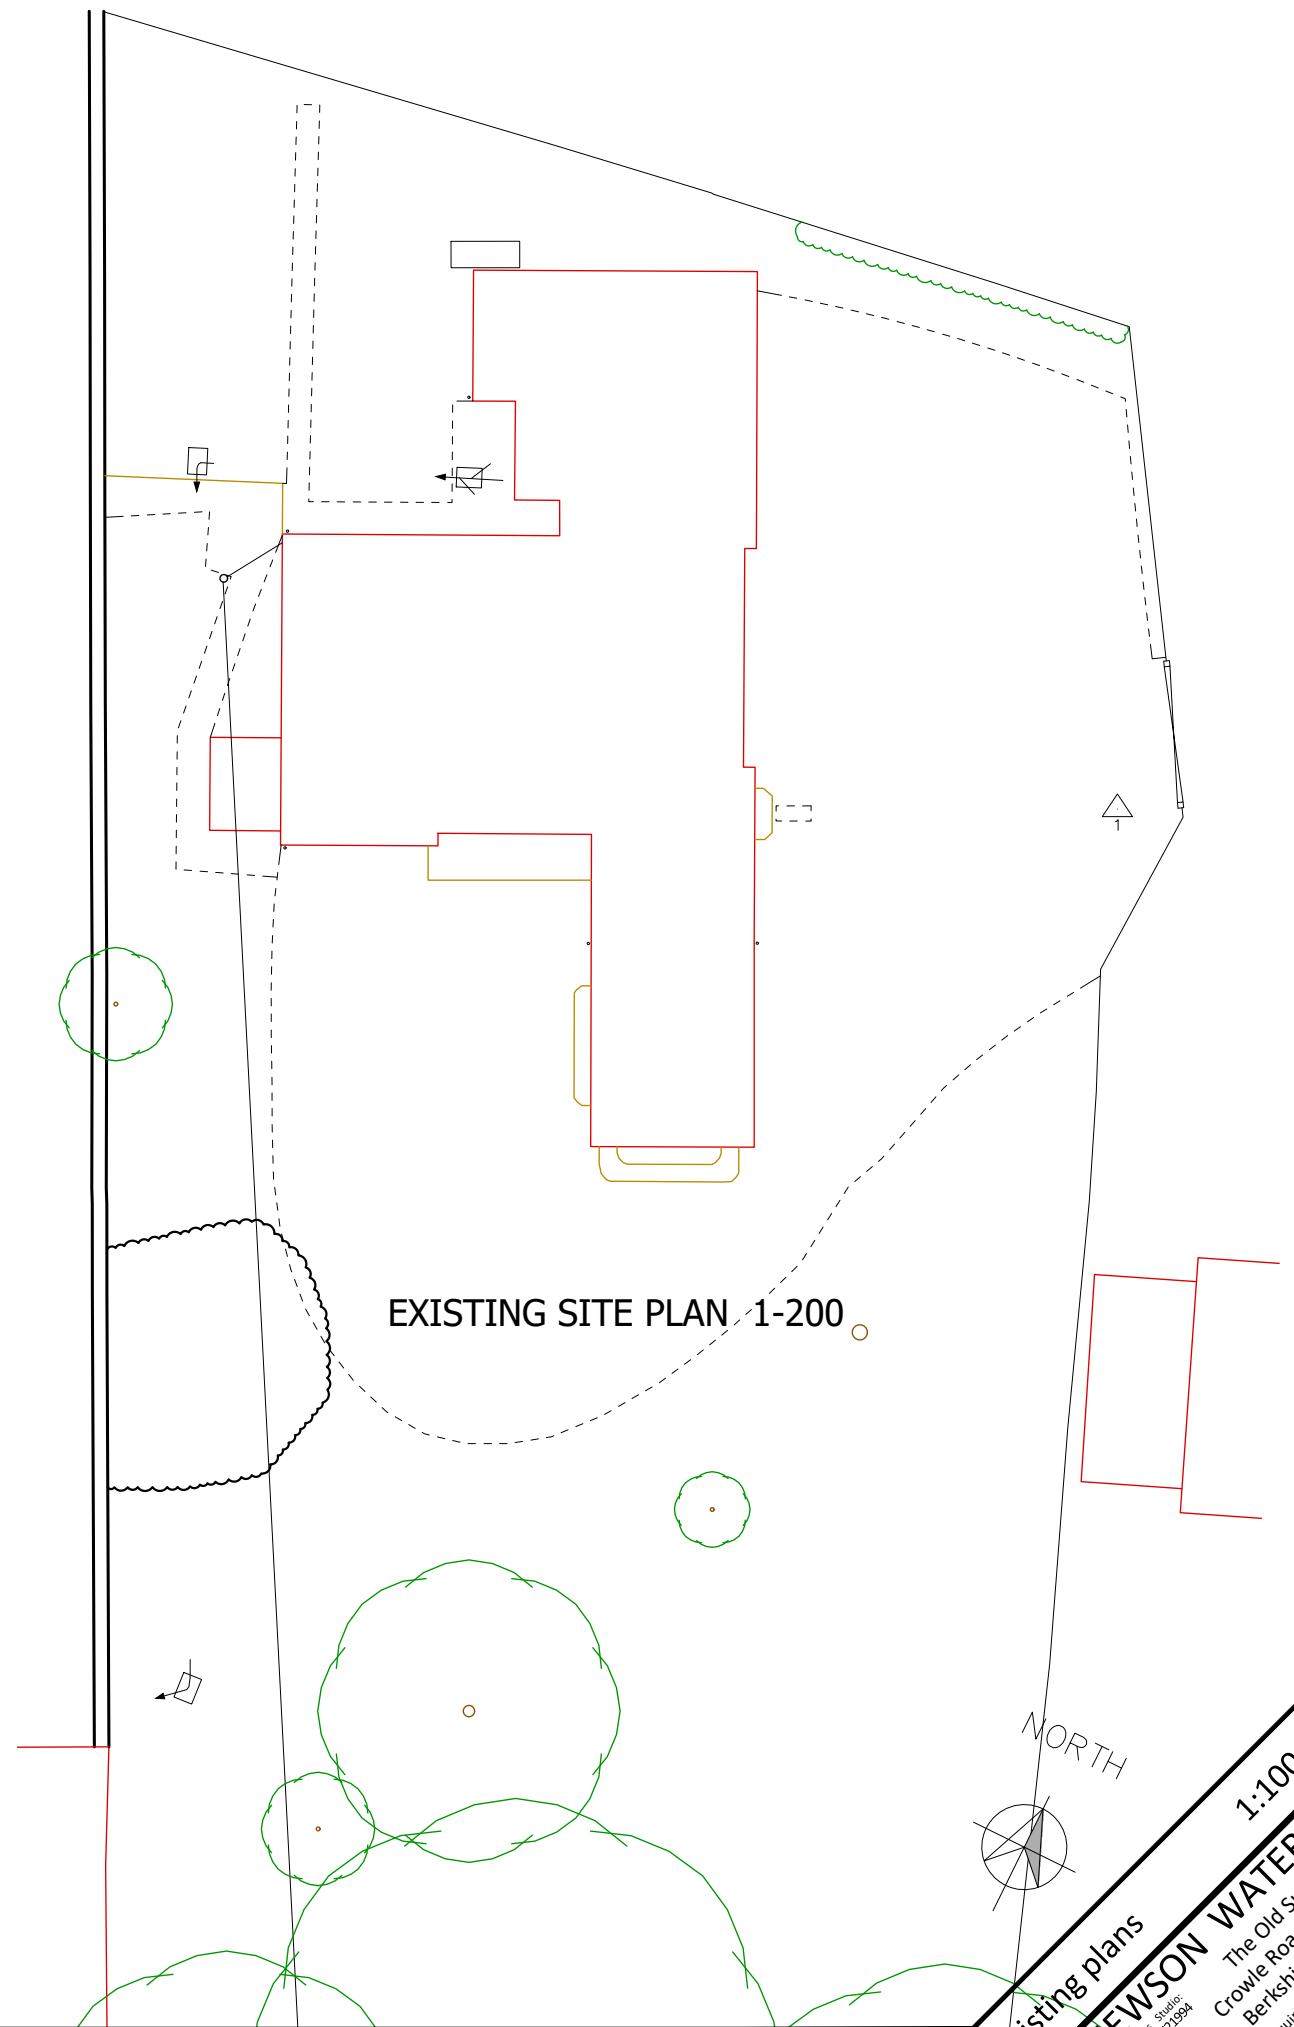

EXISTING SITE PLAN 1-200

PROJECT

Three Ways, Seend. SN12 6PE

ALL FIGURED DIMENSIONS ARE TO BE TAKEN IN PREFERENCE TO SCALED DIMENSIONS AND ANY INACCURACIES ARE TO BE REPORTED TO THE ARCHITECT. DIMENSIONS TO BE CHECKED ON SITE BEFORE ANY WORK IS PUT IN HAND OR PREFABRICATED. COPYRIGHT OF THIS DRAWING IS RETAINED BY THE ARCHITECT AND IT MUST NOT BE REPRODUCED WITHOUT THEIR WRITTEN CONSENT.



REVISION	DATE	AMENDMENTS
1		
2		
3		
4		
5		

Existing plans
MATHEWSON WATERS ARCHITECTS
1:100/1:200 @ A3
The Old Surgery
Crowle Road · Lambourn
Berkshire · RG17 8NR
enquiries@mw-architects.co.uk
01488 73131
www.mw-architects.co.uk
RIBA #
Chartered Practice
25077-108