


HW
27/2/26

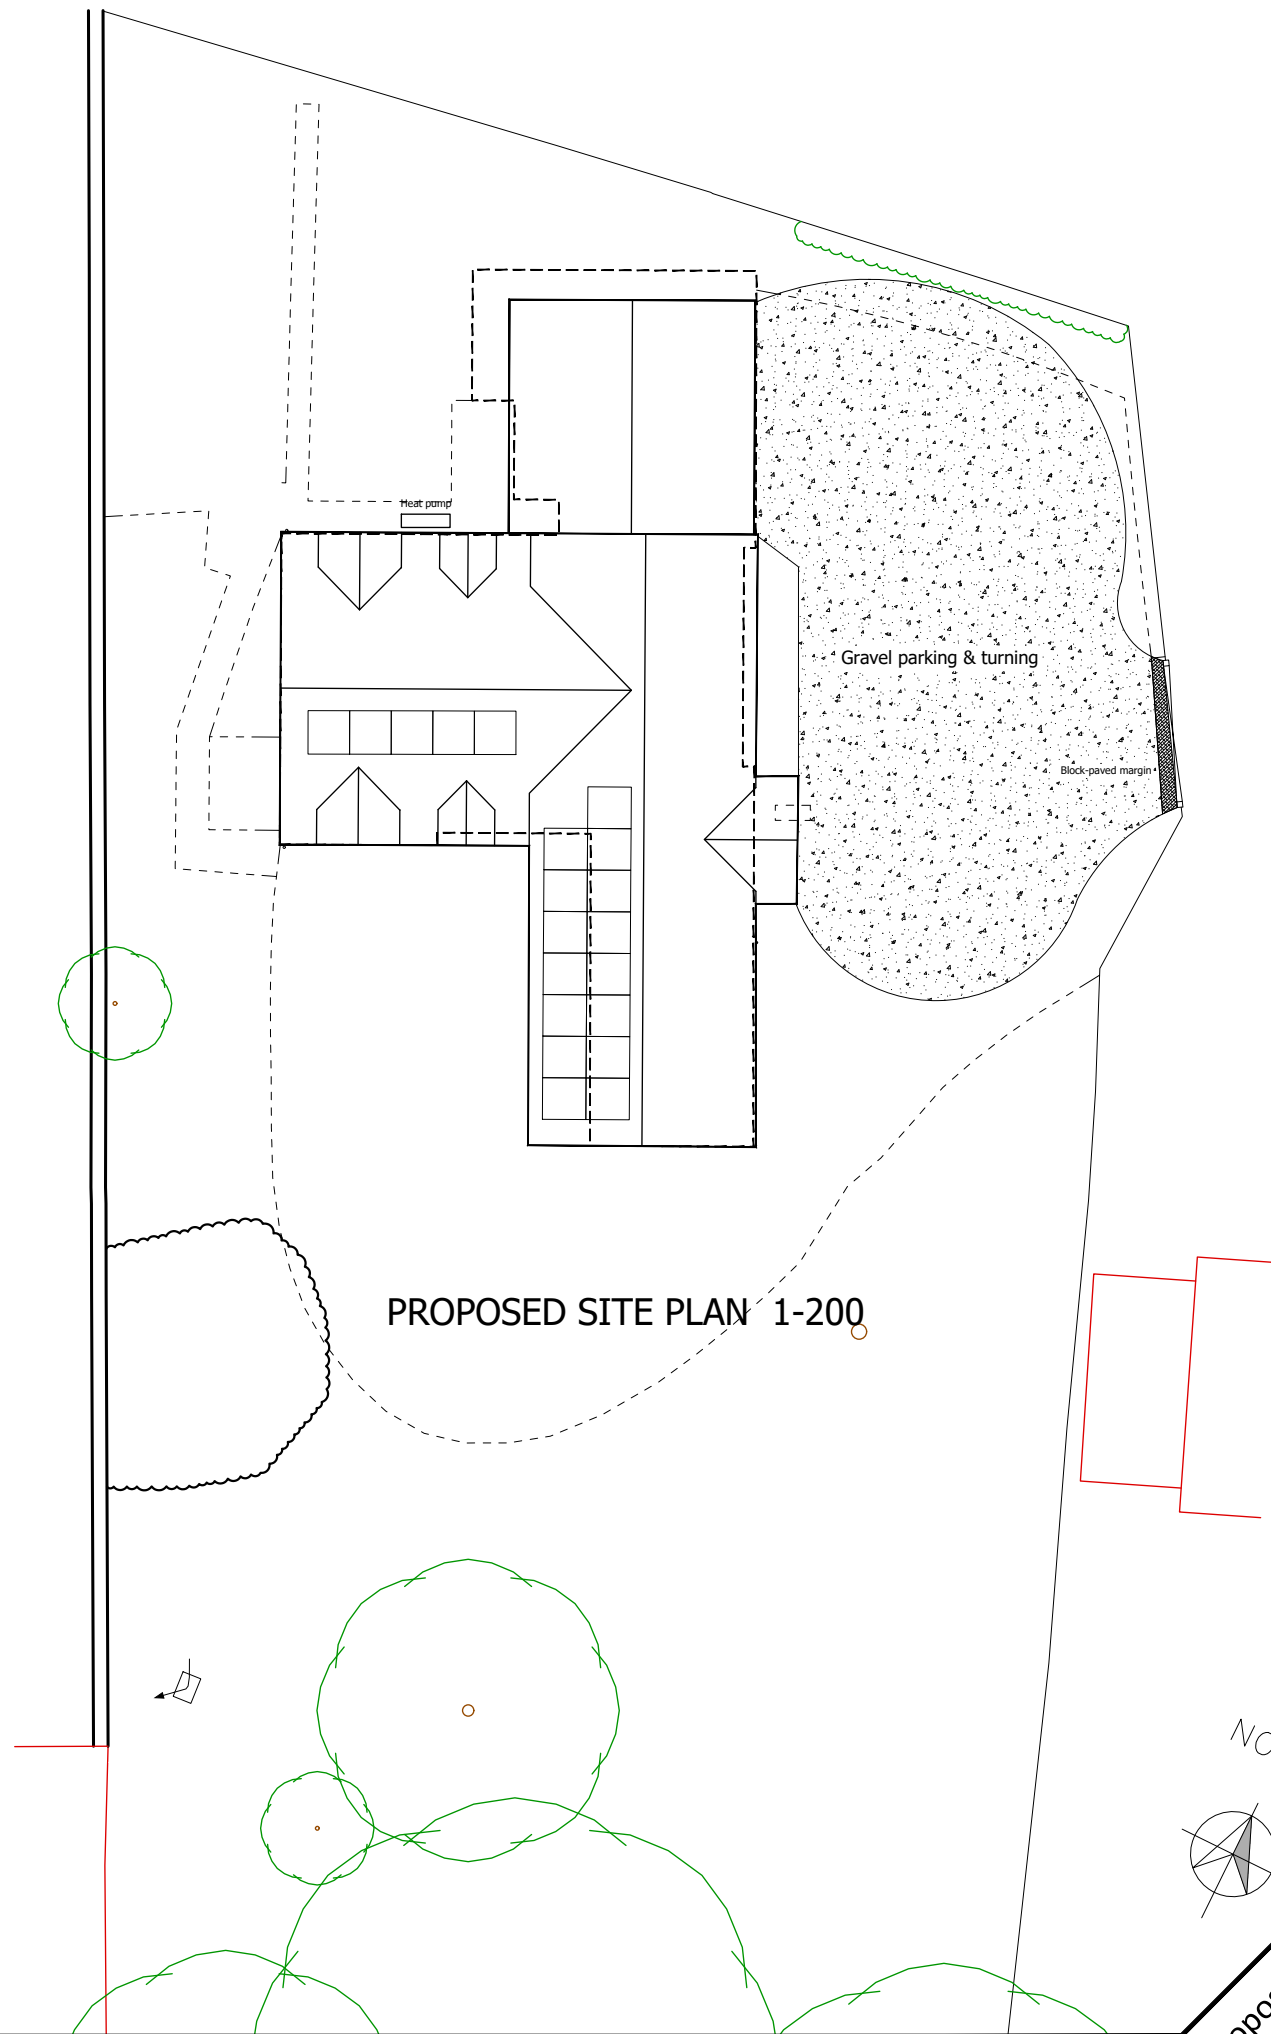

PROJECT
Three Ways, Seend. SN12 6PE

REVISION	DATE	AMENDMENTS
0	2	4
2	4	6
4	6	8
6	8	10m

SCALE BAR - 1:200

Proposed site plan
MATHEWSON WATERS ARCHITECTS
1:200 @ A3
The Old Surgery
Crowle Road · Lambourn
Berkshire · RG17 8NR
enquiries@mw-architects.co.uk
www.mw-architects.co.uk
01488 73131
RIBA #
Chartered Practice
© MATHEWSON WATERS ARCHITECTS LTD
25077-110

ALL FIGURED DIMENSIONS ARE TO BE TAKEN IN PREFERENCE TO SCALED DIMENSIONS AND ANY INACCURACIES ARE TO BE REPORTED TO THE ARCHITECT. DIMENSIONS TO BE CHECKED ON SITE BEFORE ANY WORK IS PUT IN HAND OR PREFABRICATED. COPYRIGHT OF THIS DRAWING IS RETAINED BY THE ARCHITECT AND IT MUST NOT BE REPRODUCED WITHOUT THEIR WRITTEN CONSENT.