



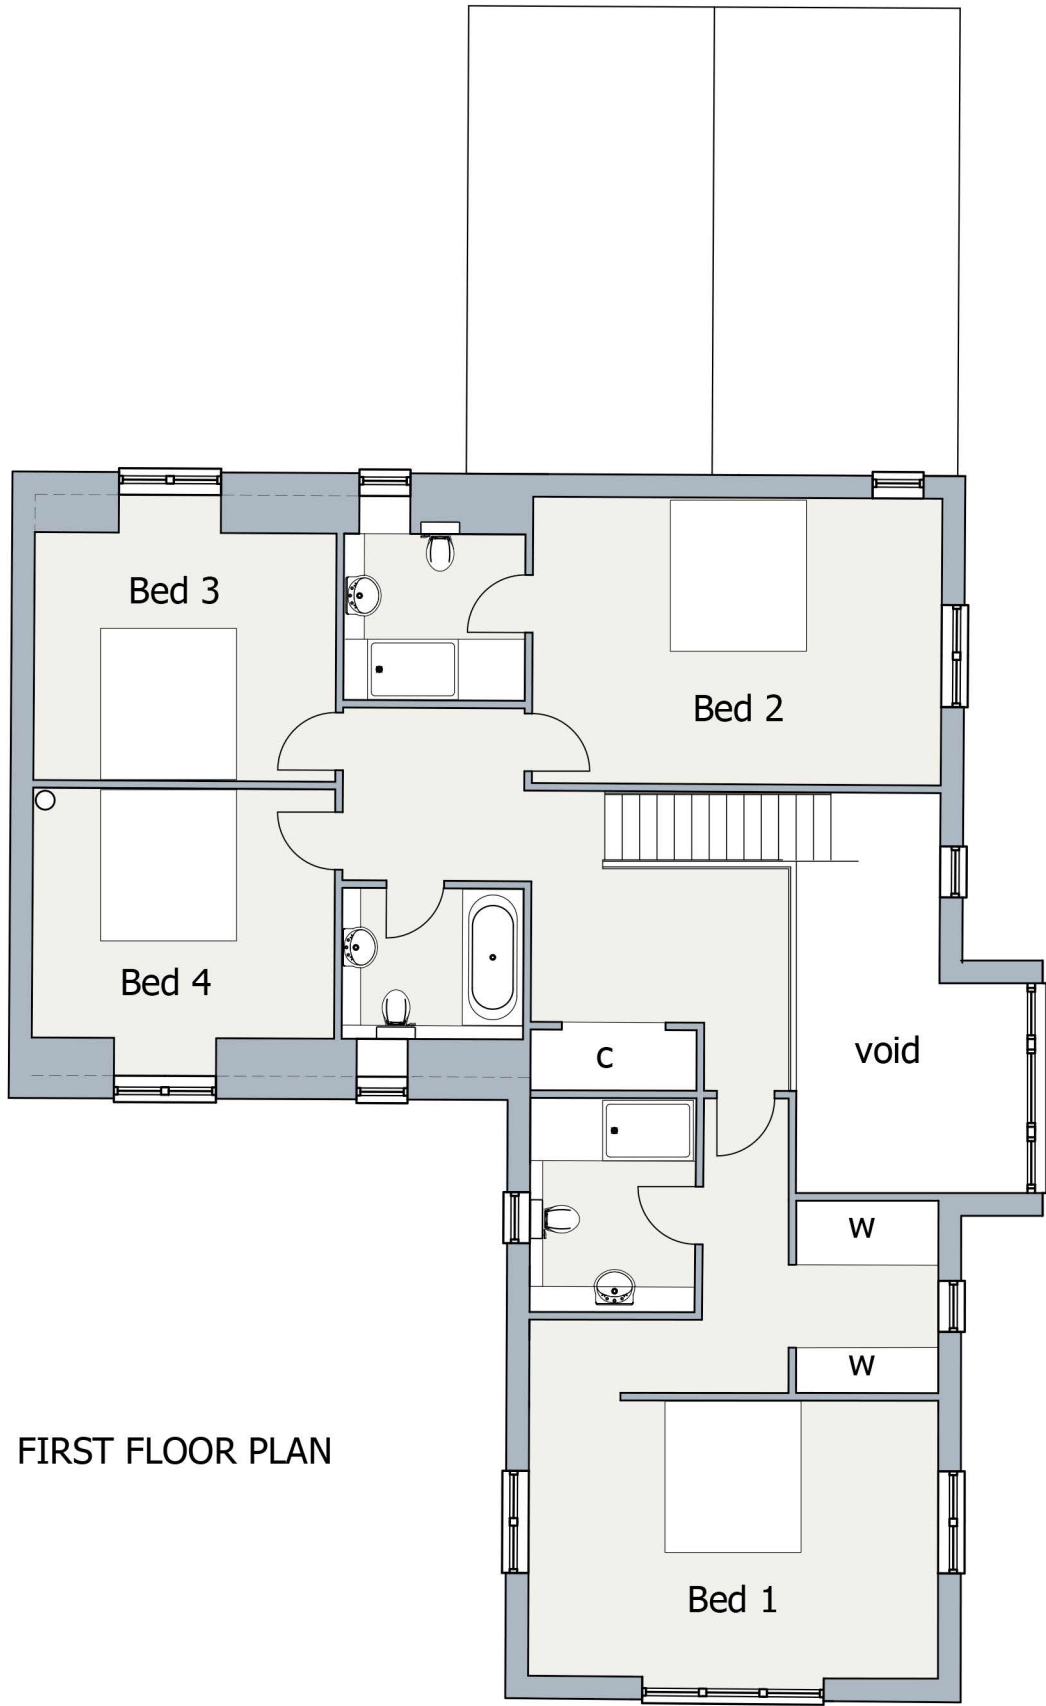

FIRST FLOOR PLAN

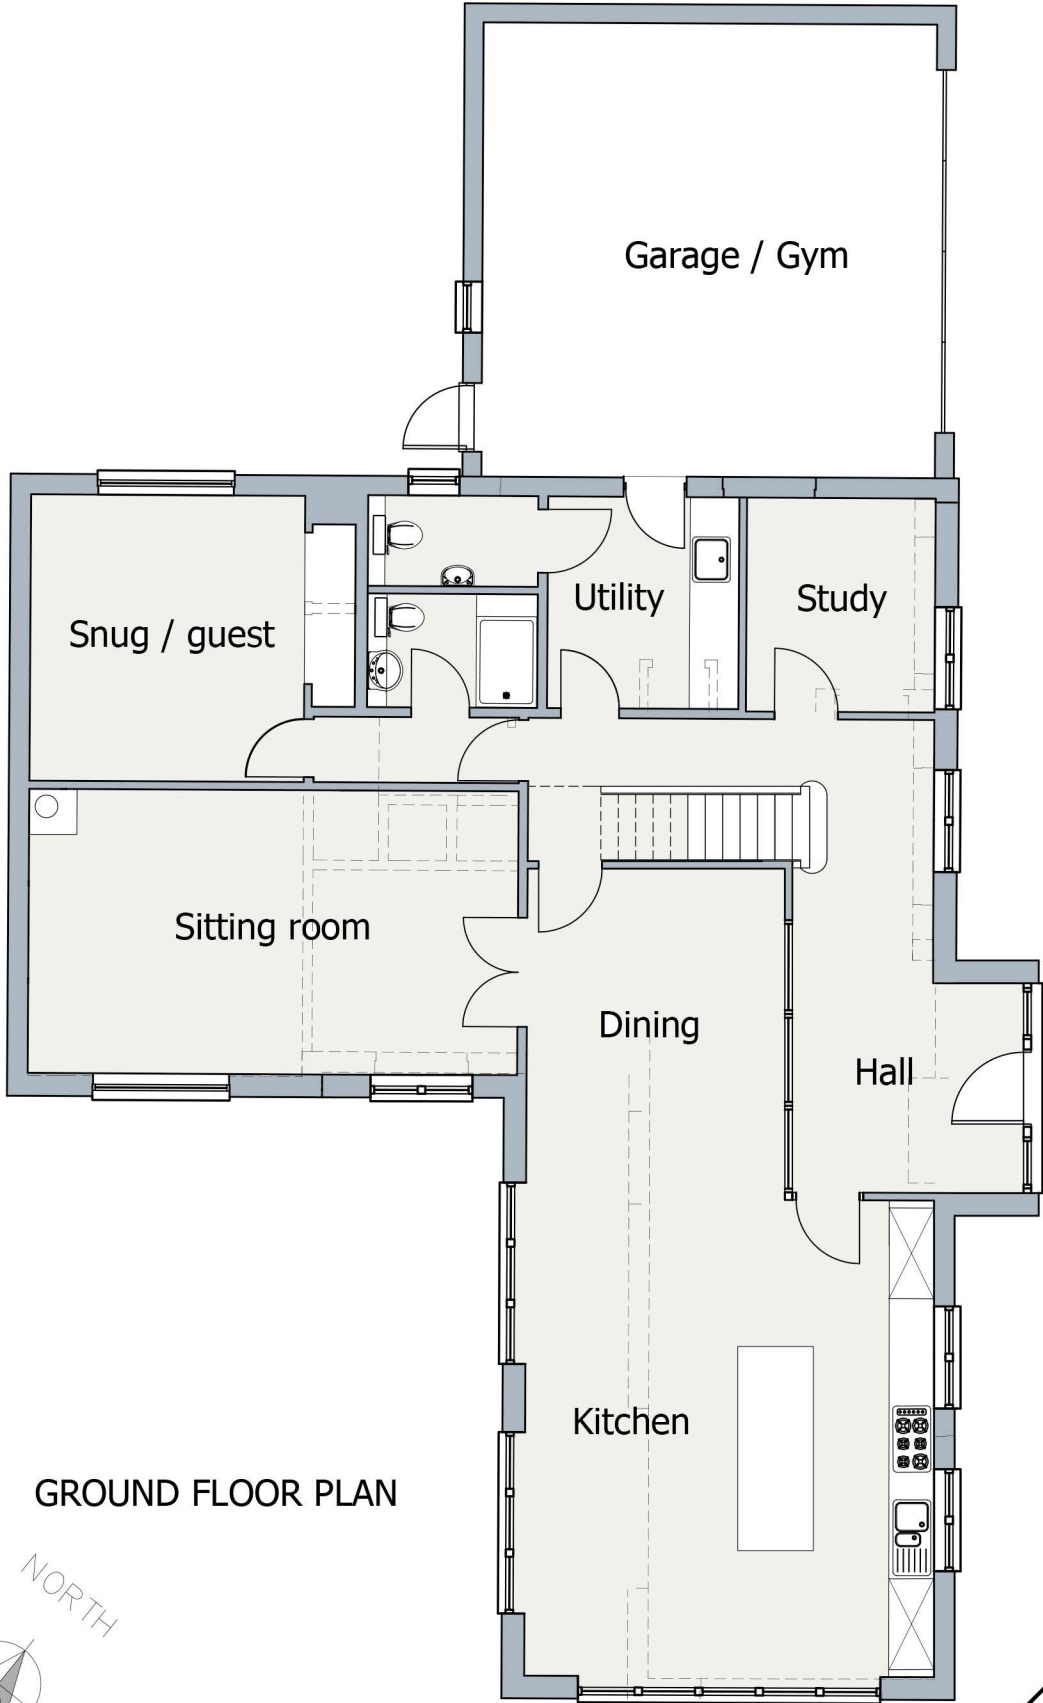

GROUND FLOOR PLAN



REVISION	DATE	AMENDMENTS
0	1	2
1	2	3
2	3	4
3	4	5

SCALE BAR - 1:100

PROJECT

Three Ways, Seend.

ALL FIGURED DIMENSIONS ARE TO BE TAKEN IN PREFERENCE TO SCALED DIMENSIONS AND ANY INACCURACIES ARE TO BE REPORTED TO THE ARCHITECT. DIMENSIONS TO BE CHECKED ON SITE BEFORE ANY WORK IS PUT IN HAND OR PREFABRICATED. COPYRIGHT OF THIS DRAWING IS RETAINED BY THE ARCHITECT AND IT MUST NOT BE REPRODUCED WITHOUT THEIR WRITTEN CONSENT.

Proposed floor plans
MATHEWSON WATERS ARCHITECTS
1:100 @ A3
The Old Surgery
Crowle Road, Lambourn
Berkshire, RG17 8NR
enquiries@mw-architects.co.uk
www.mw-architects.co.uk
01488 73131
07540 72652
RIBA #
Chartered Practice
© MATHEWSON WATERS ARCHITECTS LLP
25077-106-A