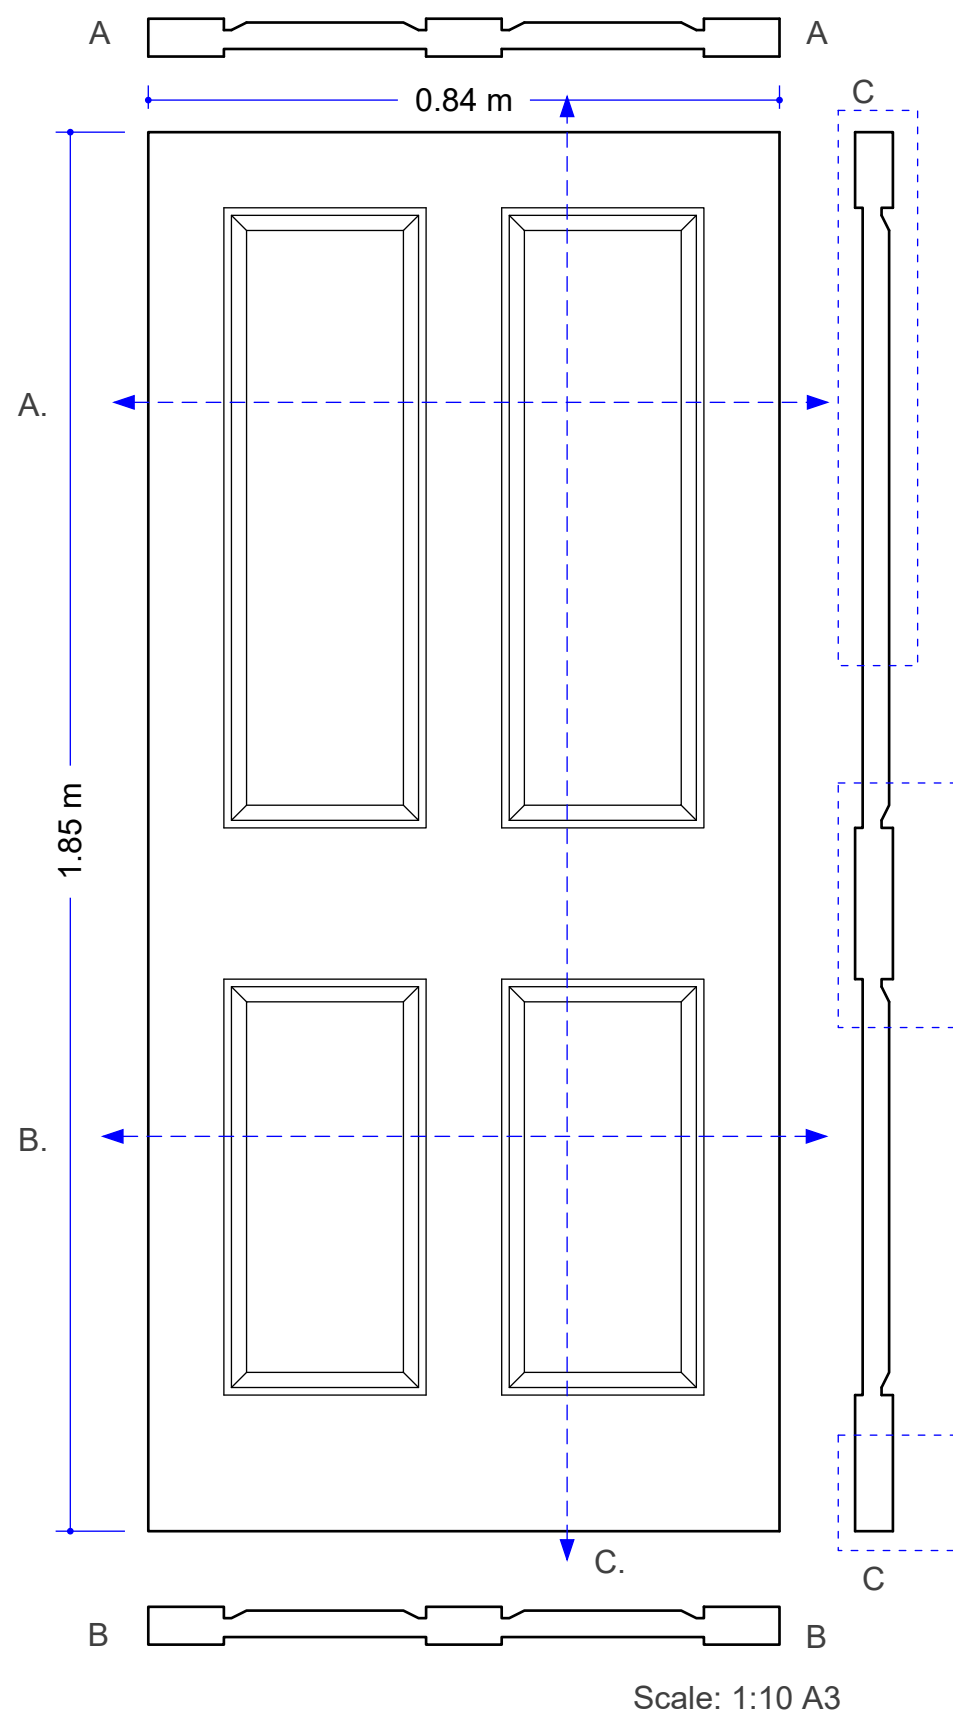


Fig.1

Sections Scale: 1:5 A3

Fig.2

Proposed door - timber construction, painted white to match existing

Fig.3

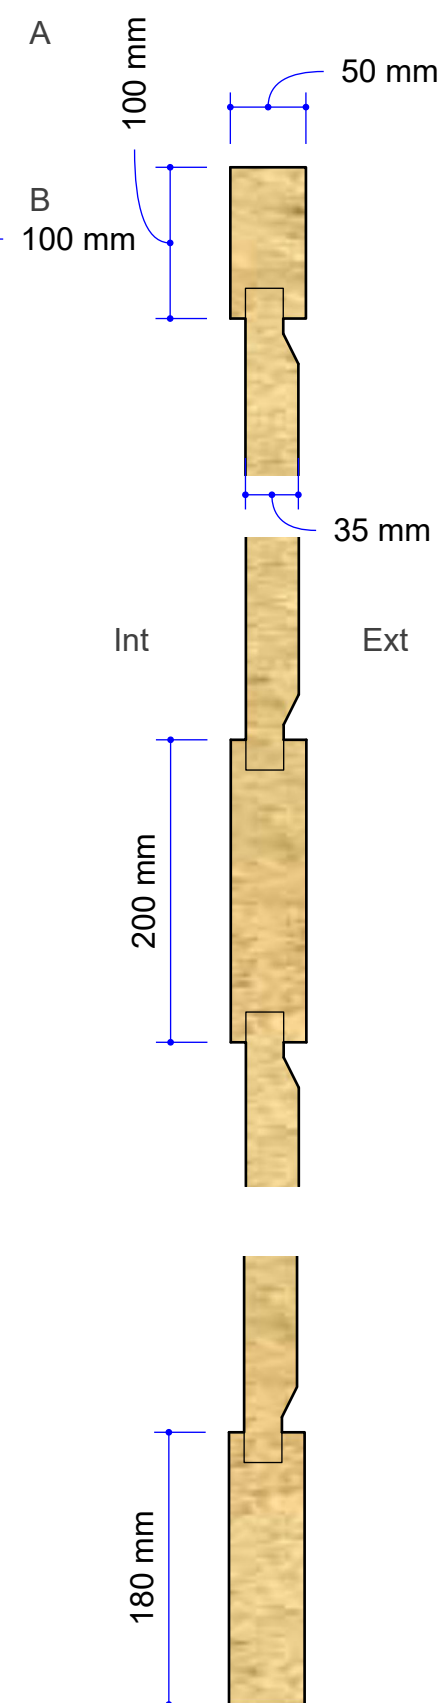


Fig.1

Fig.2

Fig.3

Conservation Area Application Only

The Planning Works
www.theplanningworks.co.uk

Door 3 - Details - Door elevation and sections

Scales as per notes on drawing