




2 LH END
1 : 40

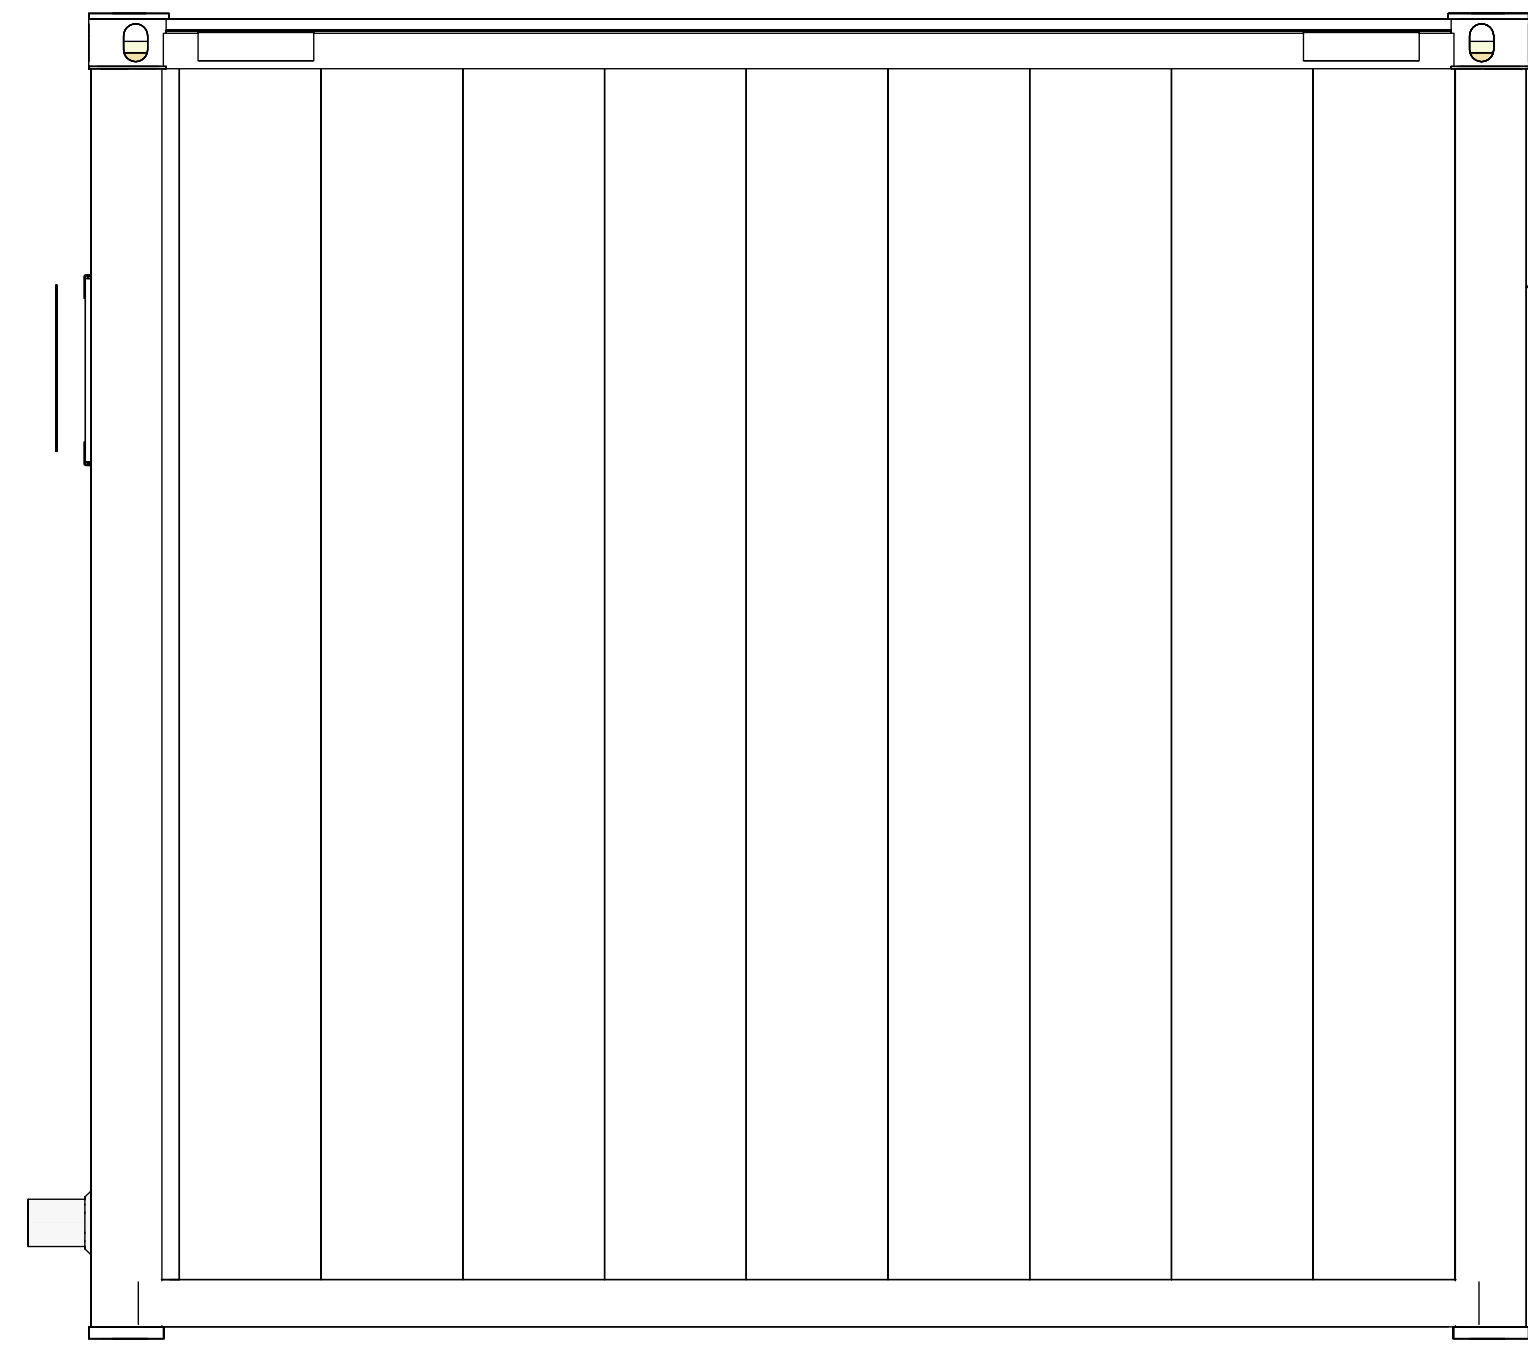



1 FRONT
1 : 40

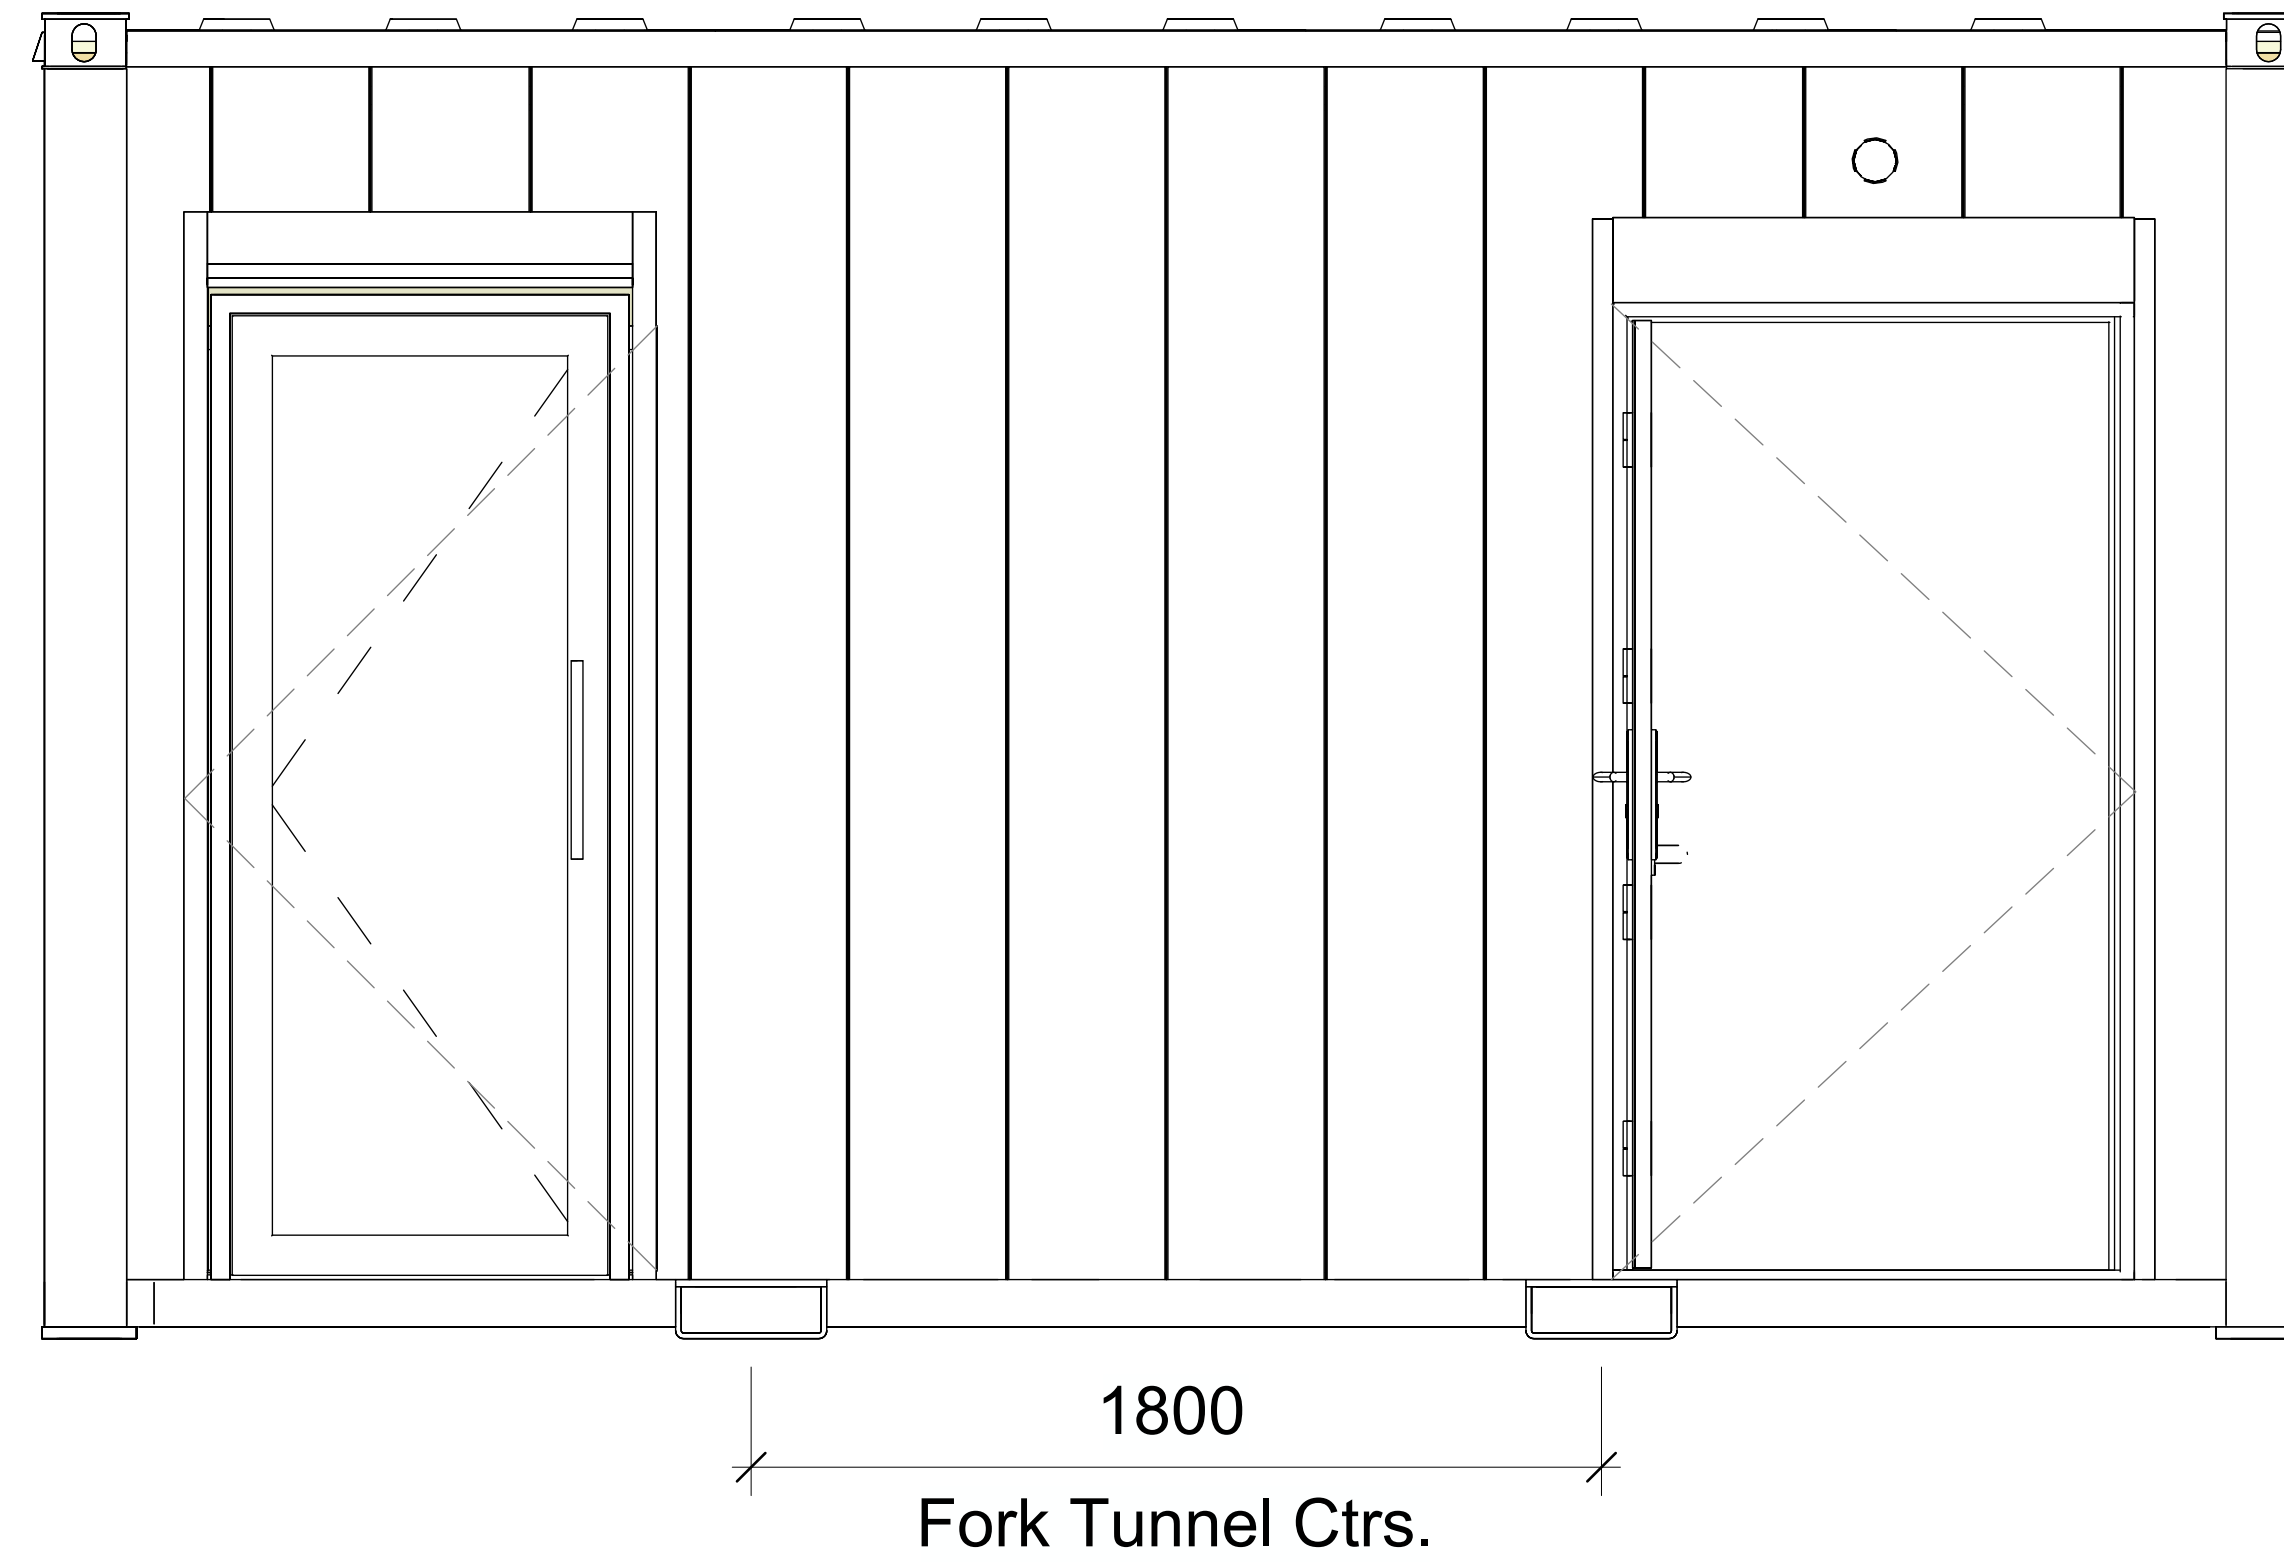


4 RH END
1 : 40

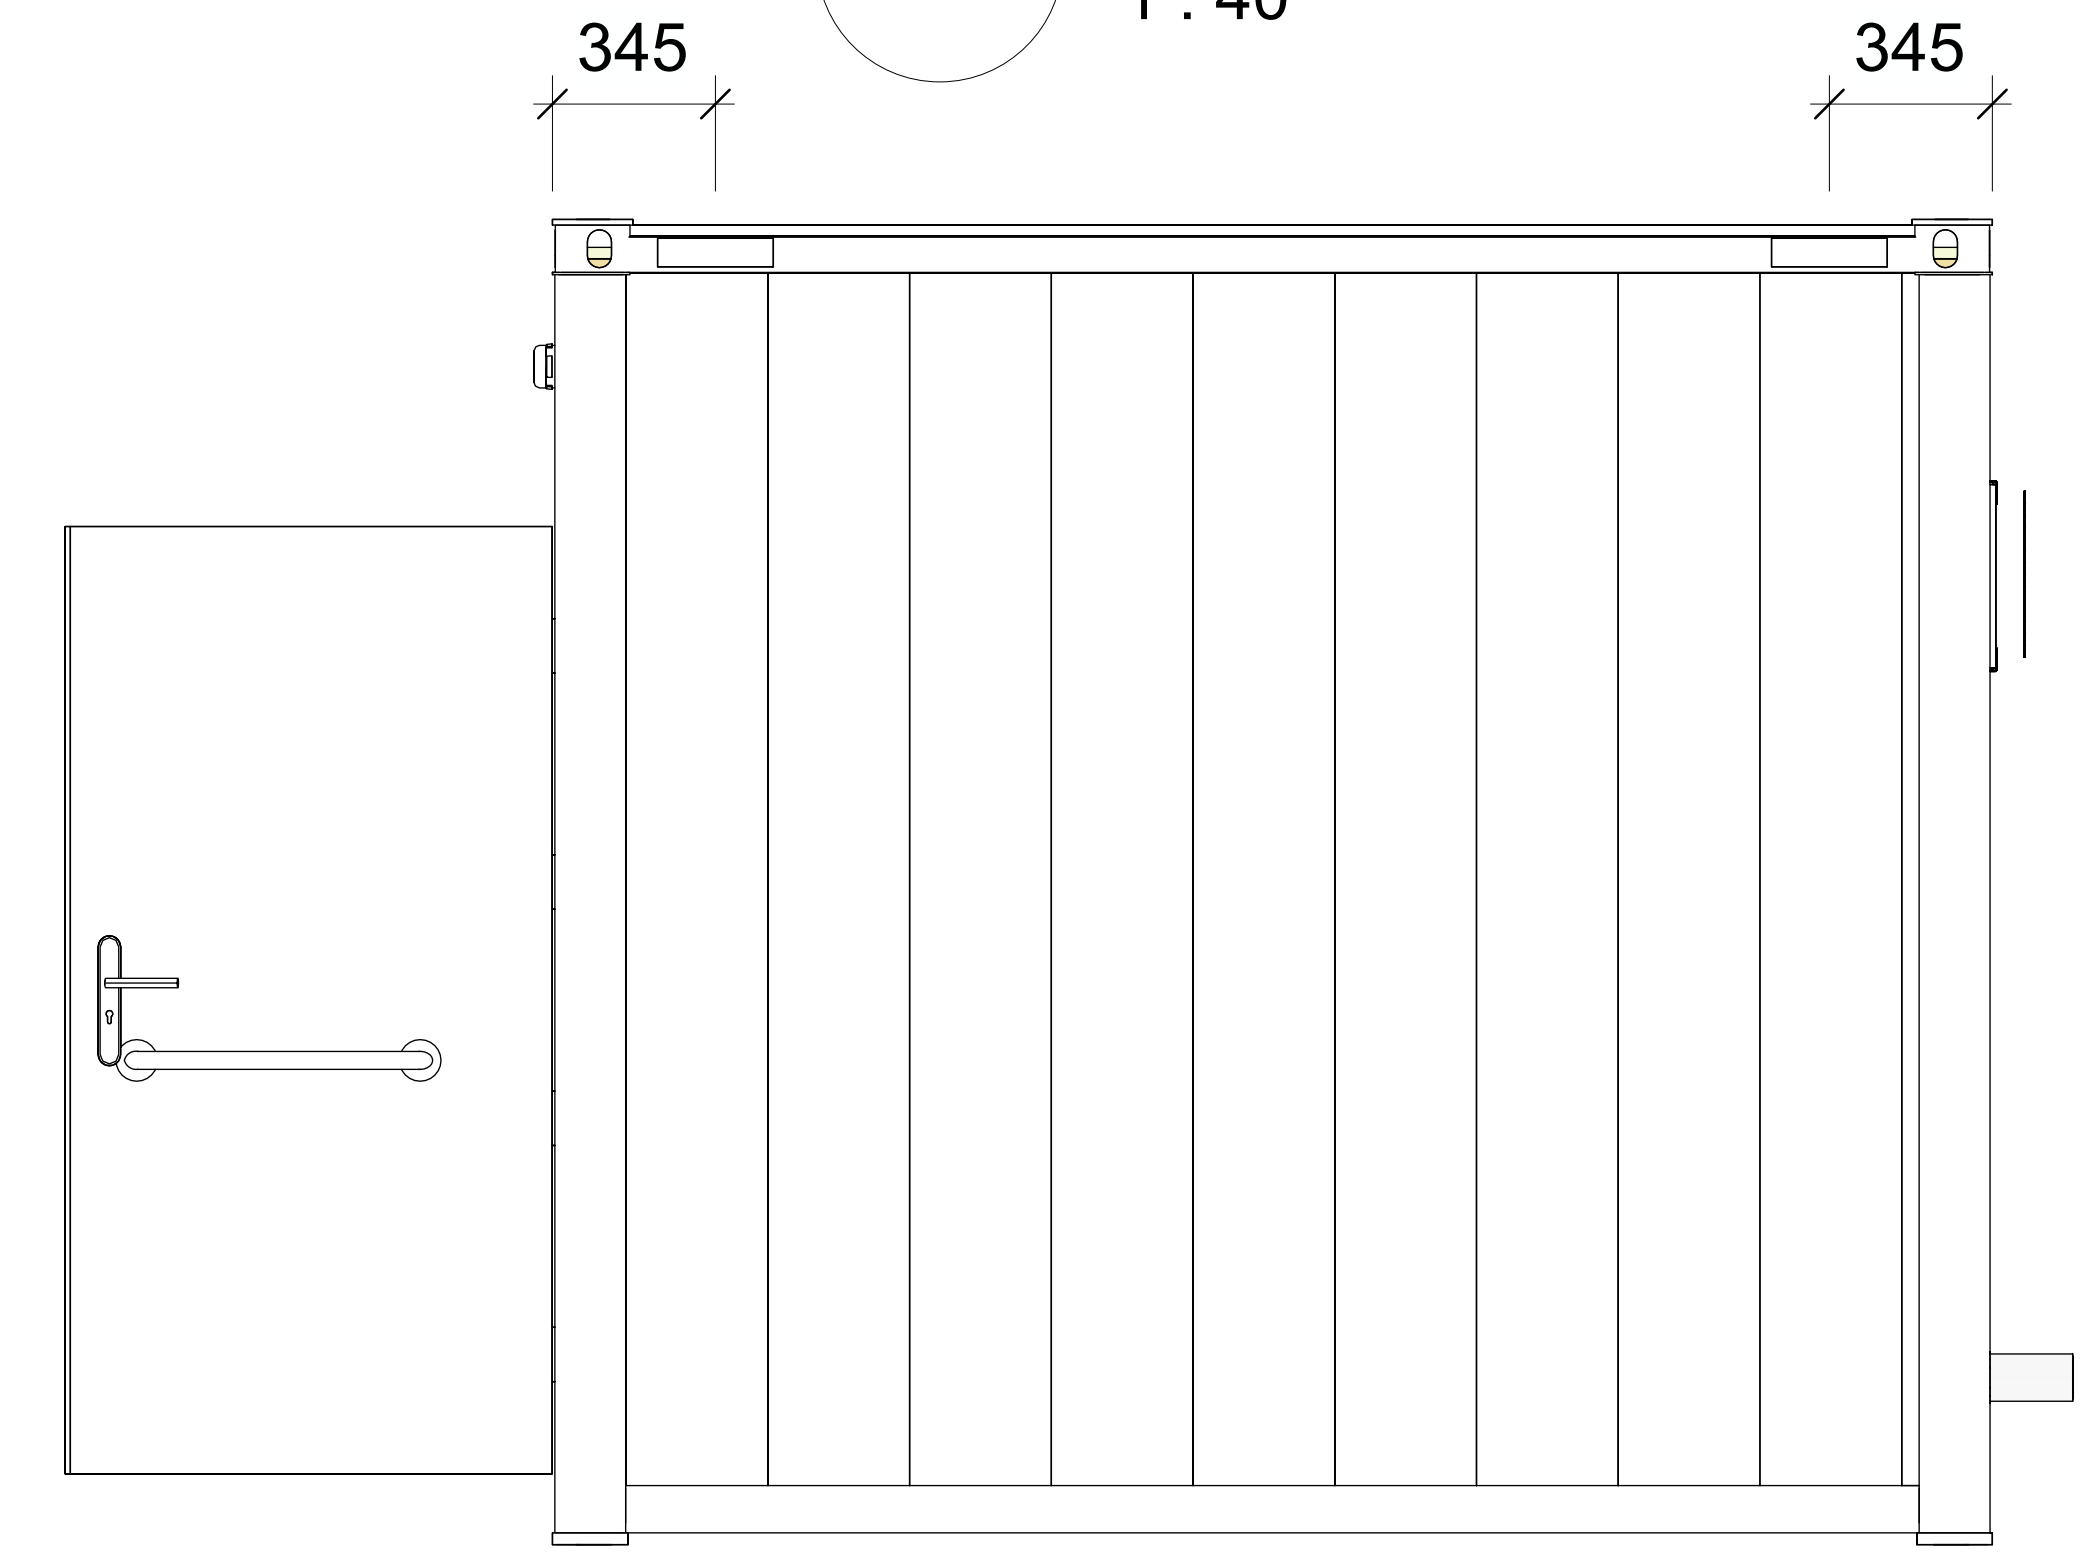

3 REAR
1 : 40

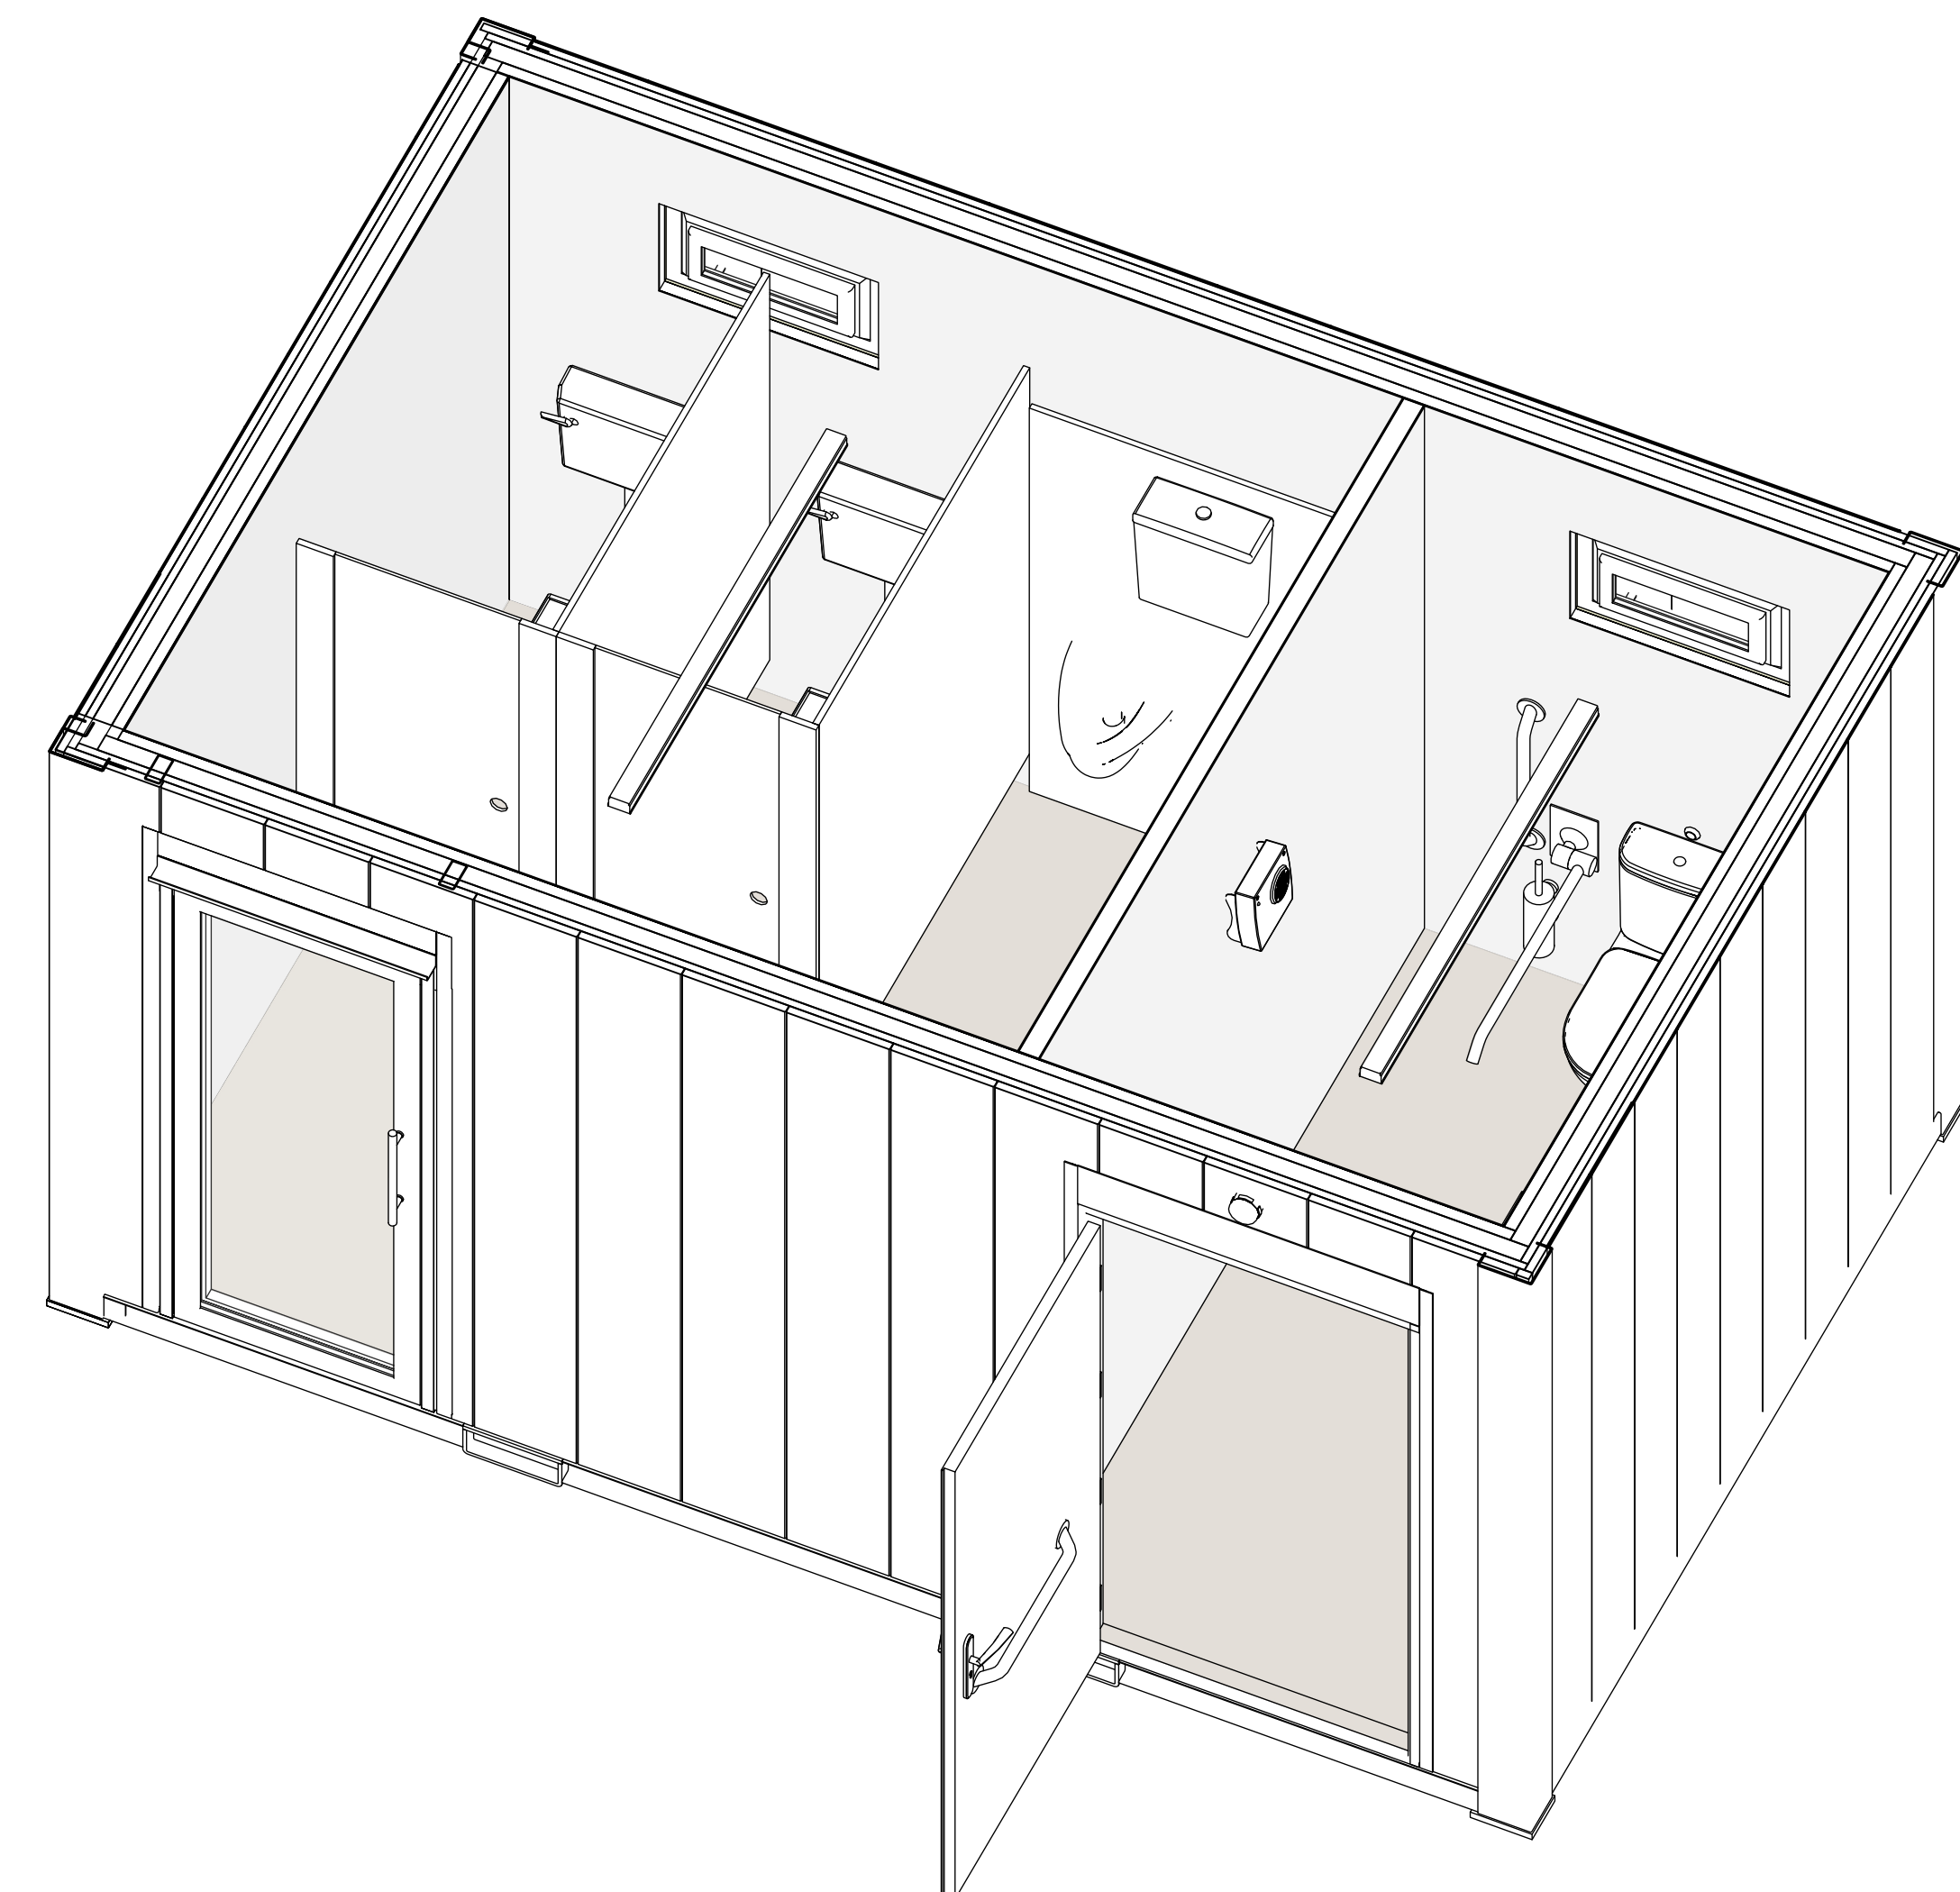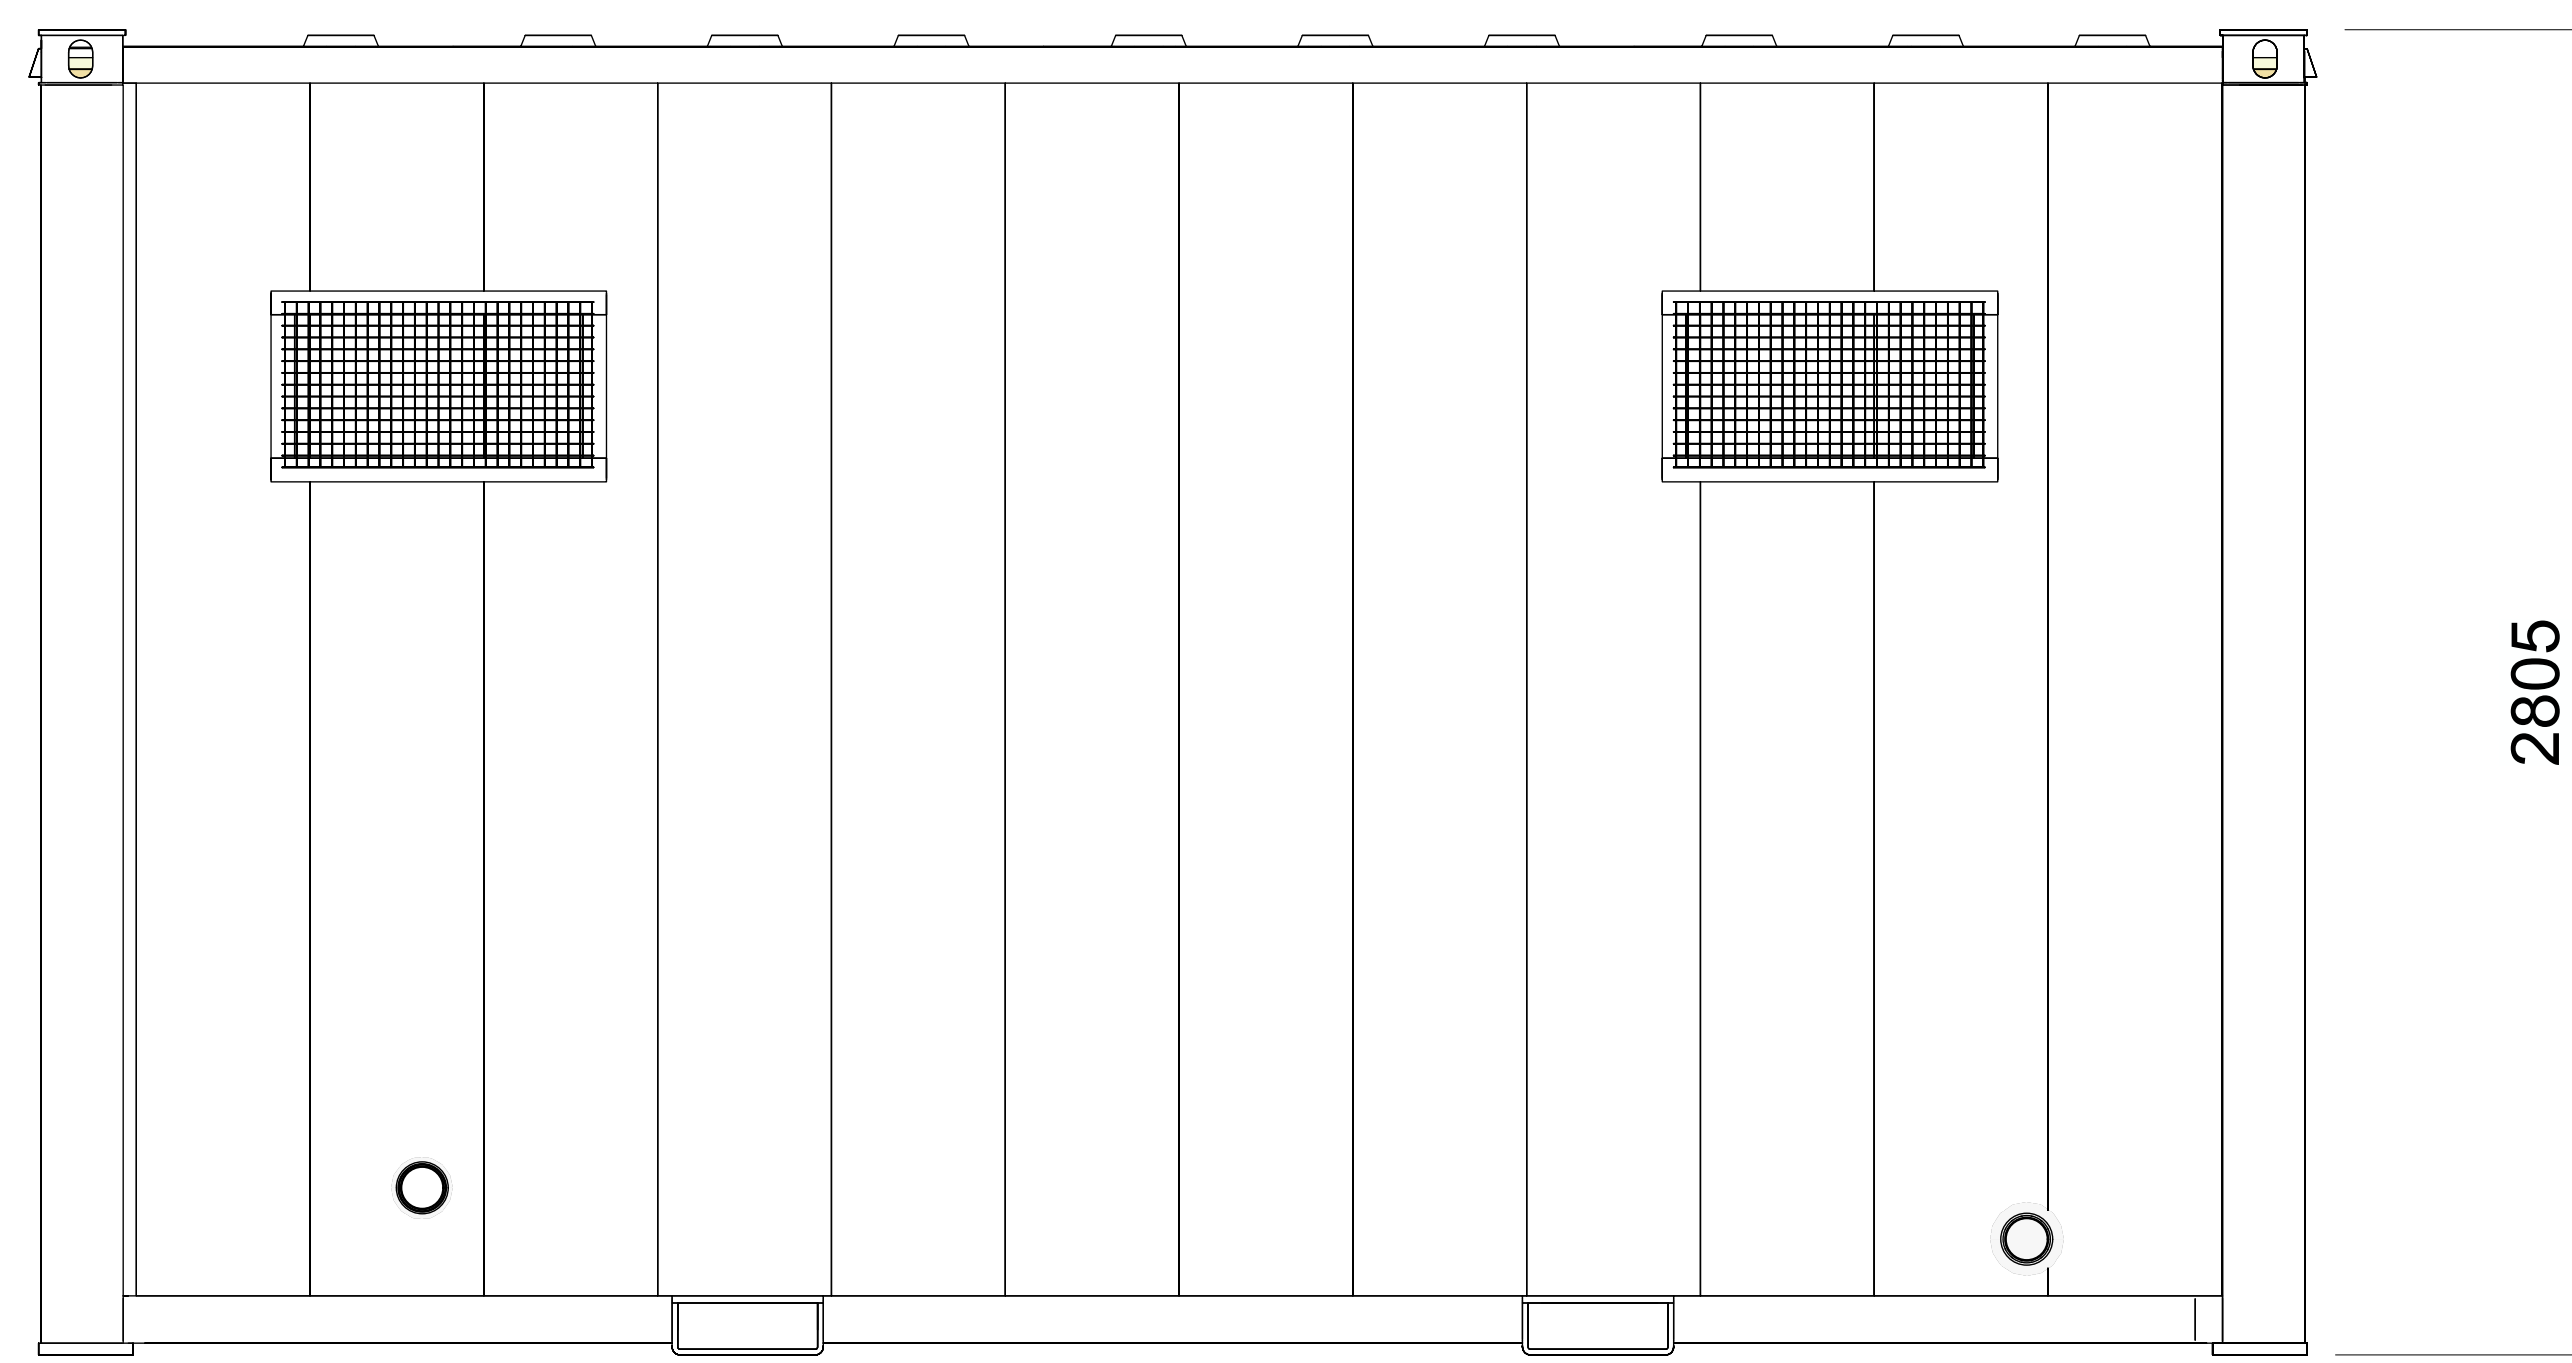

5 3D View

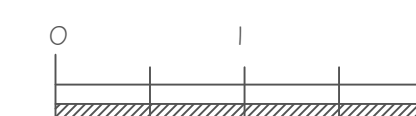

This Document Remains The Property Of: Newspace Containers Ltd, Units 30-31, Lydney Ind. Est, Harbour Road, Lydney, Gloucestershire. GL15 4EJ. Tel. No. 01594 839243 And Should Not Be Copied Or Used Without Express Permission.



CLIENT:
Greenway Training

PROJECT NUMBER:
NS00465-GRT-TO-1610(A)

DRAWING NAME:
ELEVATIONS & 3D

DRAWING NUMBER:
02

REV: A	REV DATE: 05/01/24
--------	--------------------

REVISION DESCRIPTION:
FOR INFORMATION

DRAWN BY: JET	CHECKED BY: DR
---------------	----------------

DRAWING STATUS:
FOR INFORMATION

SCALE:	1 : 40
--------	--------