



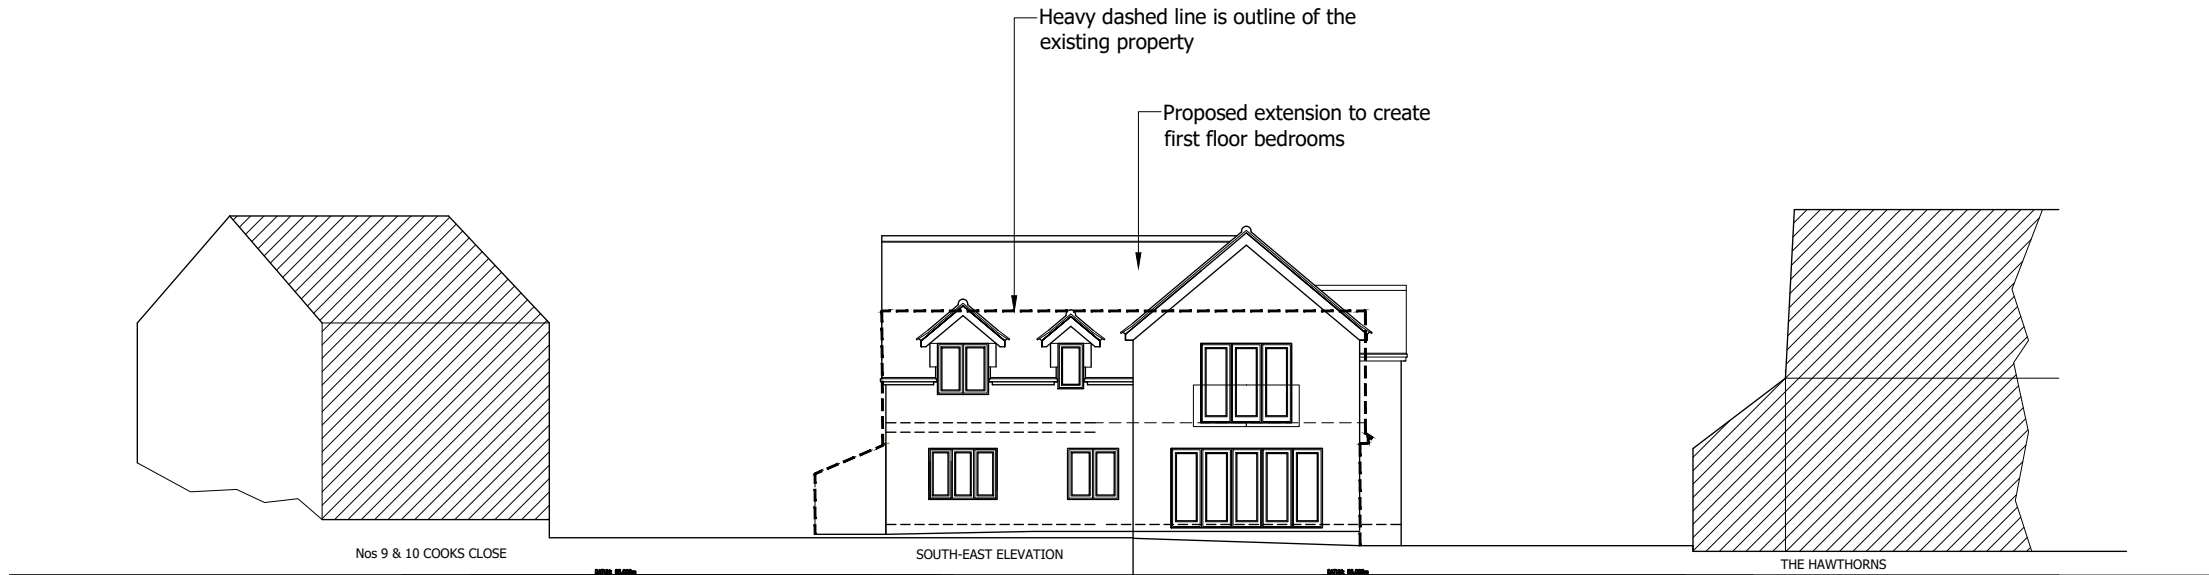

SITE SECTION / ELEVATION 1 : 200



NORTH

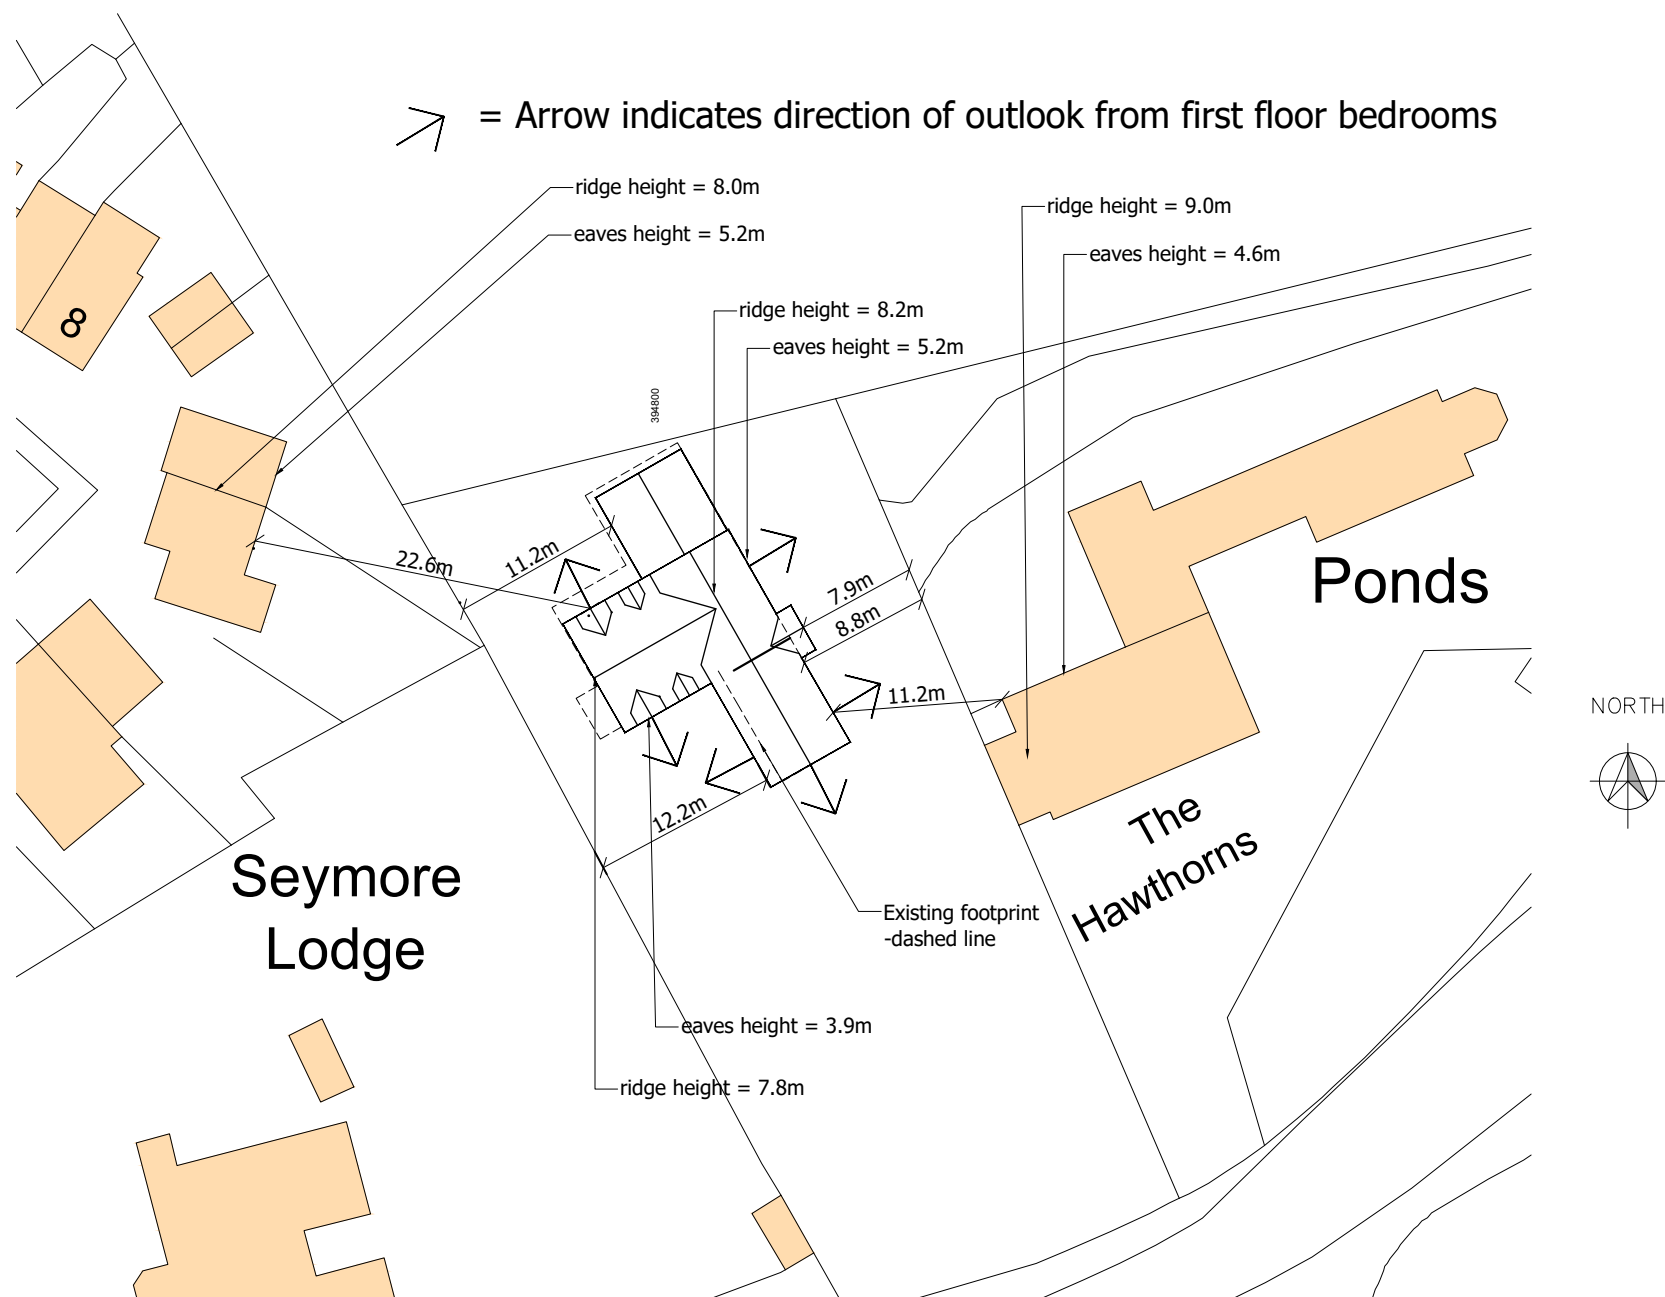

BLOCK PLAN
(Proposed) SCALE 1:500

Context study - heights

MATHEWSON WATERS ARCHITECTS

Whitchurch Studio
07240 72692

The Old Surgery
Crowle Road - Lambourn
Berkshire RG17 8NR


enquiries@mw-architects.co.uk
www.mw-architects.co.uk
01488 73151

© MATHEWSON WATERS ARCHITECTS LLP

25077-111-A

PROJECT

Threeways, Seend. SN12 6PE

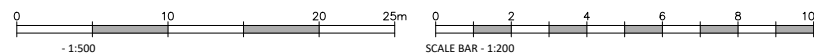

ALL FIGURED DIMENSIONS ARE TO BE TAKEN IN PREFERENCE TO SCALED DIMENSIONS AND ANY INACCURACIES ARE TO BE REPORTED TO THE ARCHITECT. DIMENSIONS TO BE CHECKED ON SITE BEFORE ANY WORK IS PUT IN HAND OR PREFABRICATED. COPYRIGHT OF THIS DRAWING IS RETAINED BY THE ARCHITECT AND IT MUST NOT BE REPRODUCED WITHOUT THEIR WRITTEN CONSENT.