



planning

CLIENT
Mr & Mrs Williams
ADDRESS
Folly Lane West
Lacock
Chippenham
SN15 2LP

Paved Patio

Planting

Cotswold Stone 'Hoggin'
Self Binding Gravel

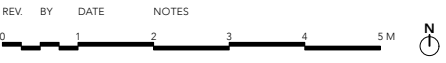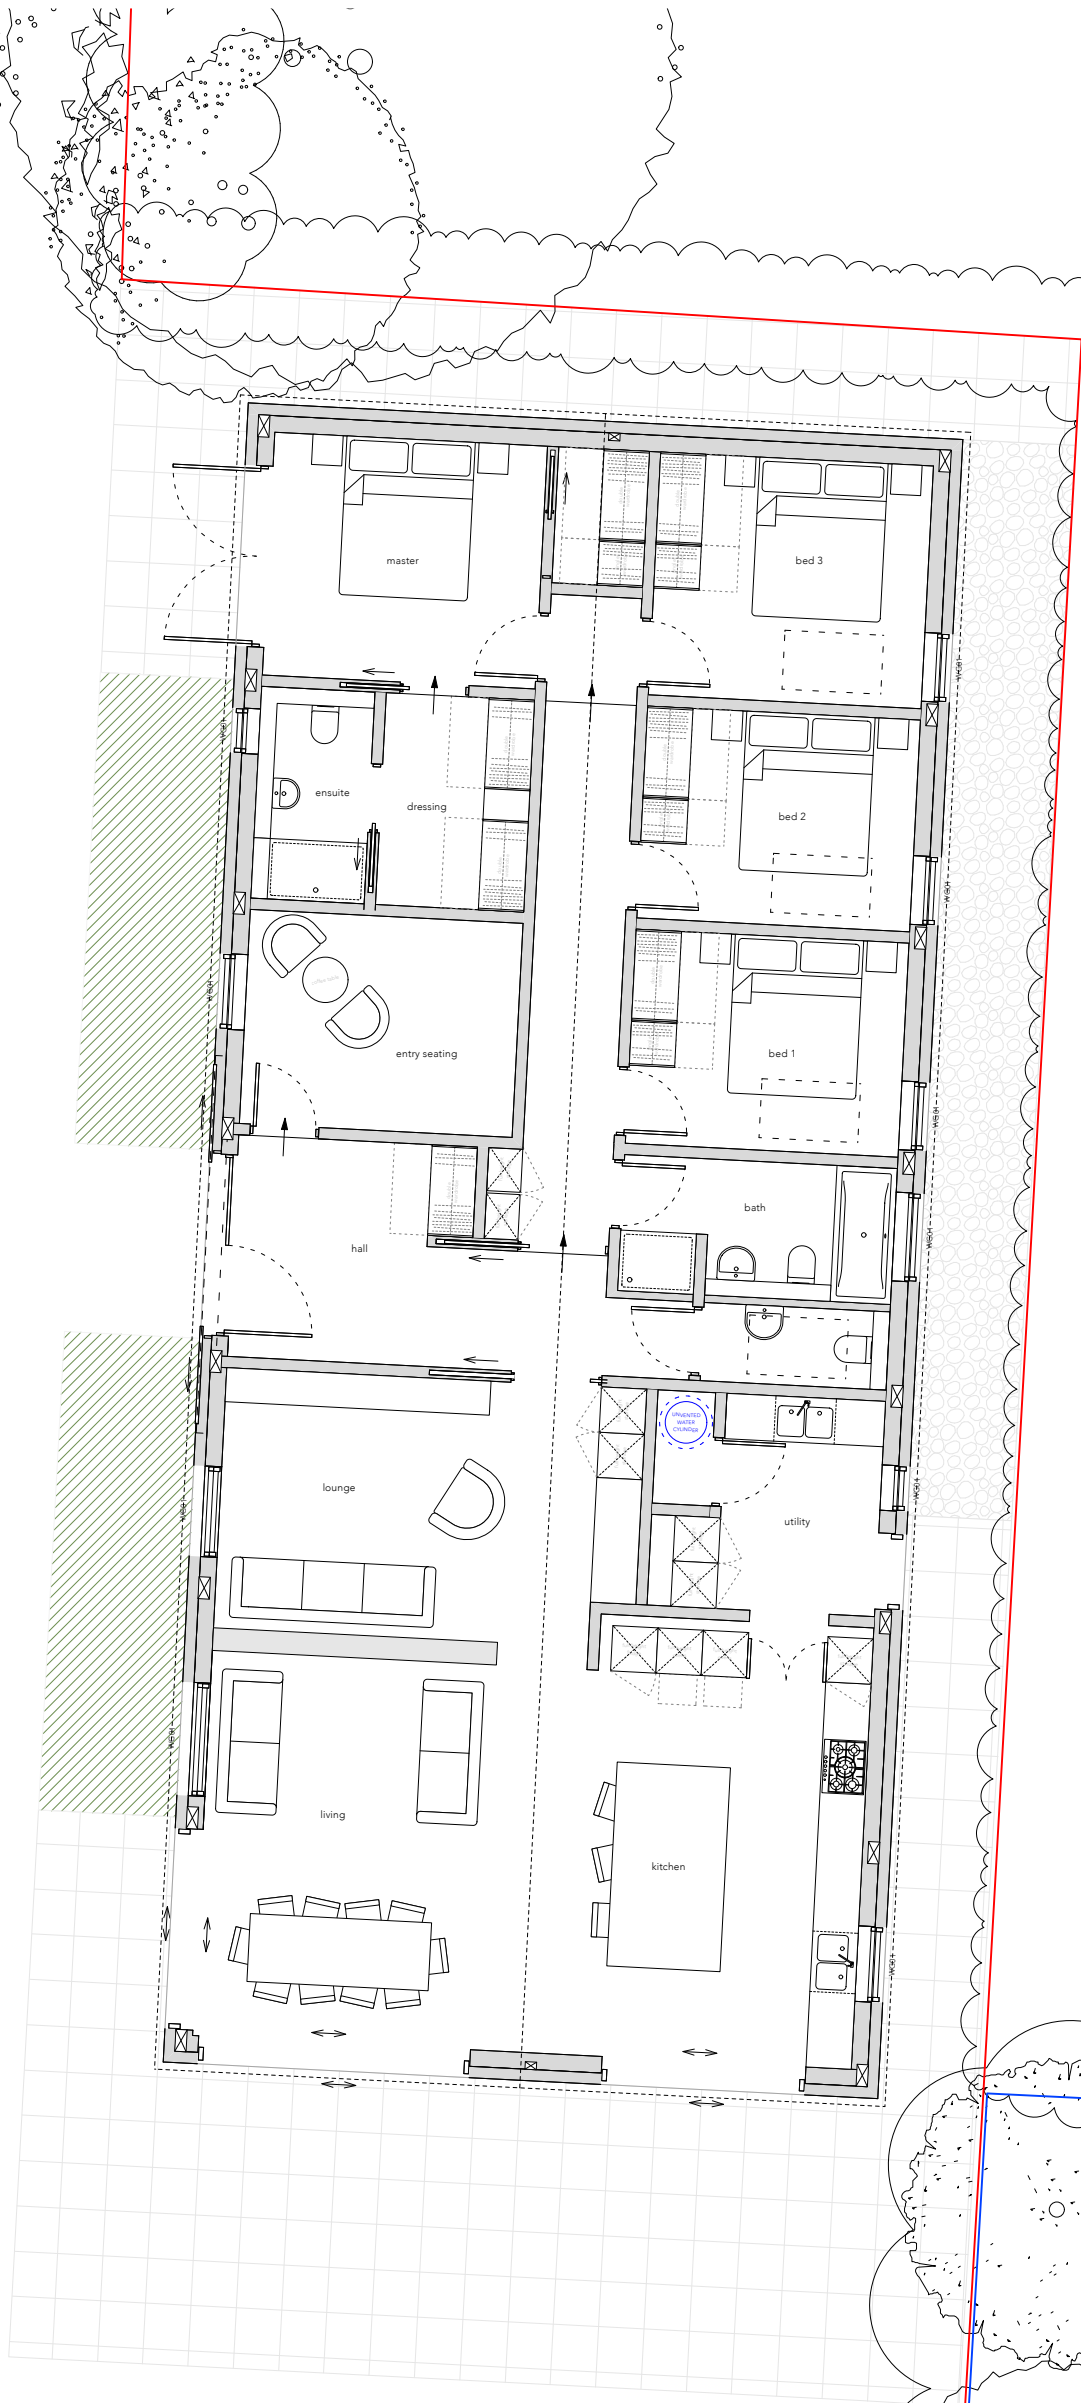

PR ground floor plan

PROJECT	STAGE	DRAWING	REV	DRAWN
735	- 3	- 12		lbby
SCALE	SIZE	CREATION		
1:100	@ A3 P	MAR 2026		

ARTEL³¹
architects that build

artel31.co.uk · 01249 445656 · 5 Union Road SN15 1HW

THIS DRAWING IS COPYRIGHT © OF ARTEL31 LIMITED
REPRODUCTION IS ONLY TO TAKE PLACE WITH PRIOR WRITTEN AUTHORITY
ALL DIMENSIONS TO BE CONFIRMED ON SITE BEFORE ANY WORK COMMENCES
ANY DISCREPANCIES FOUND IN DRAWINGS OR OTHER DOCUMENTATION MUST
BE BROUGHT TO THE ATTENTION OF THE ARCHITECT BEFORE PROCEEDING