


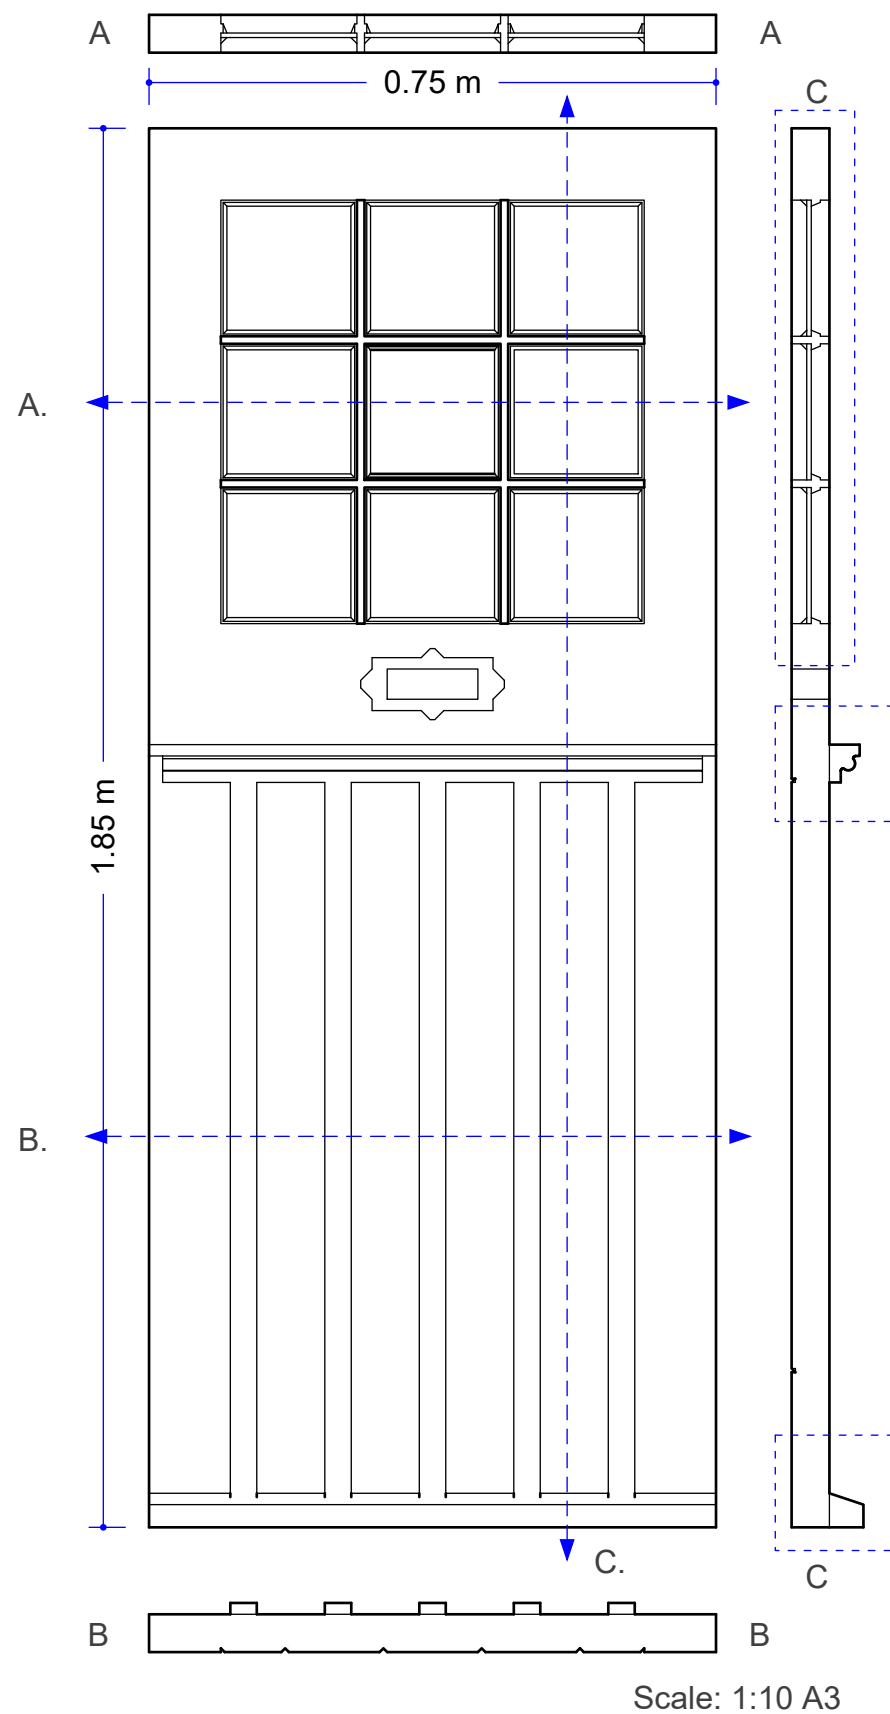


Fig.1



Fig.2

Fig.3

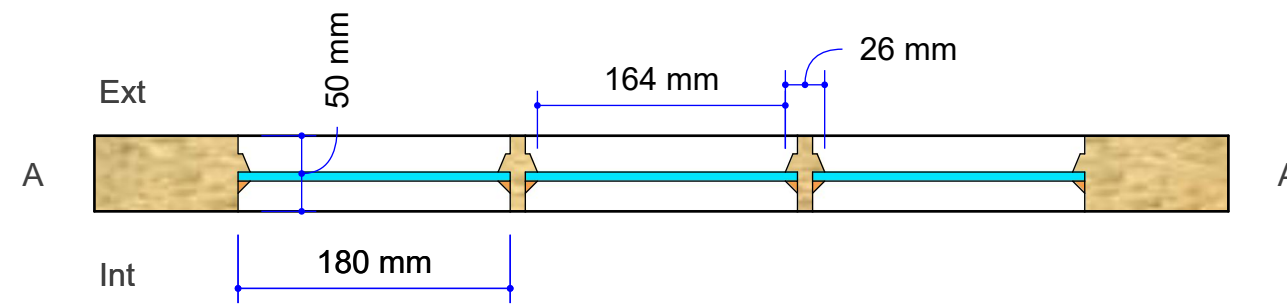

Sections Scale: 1:5 A3

Proposed door - timber construction, painted Dublin green to match existing
Existing letterbox furniture to be retained and reused

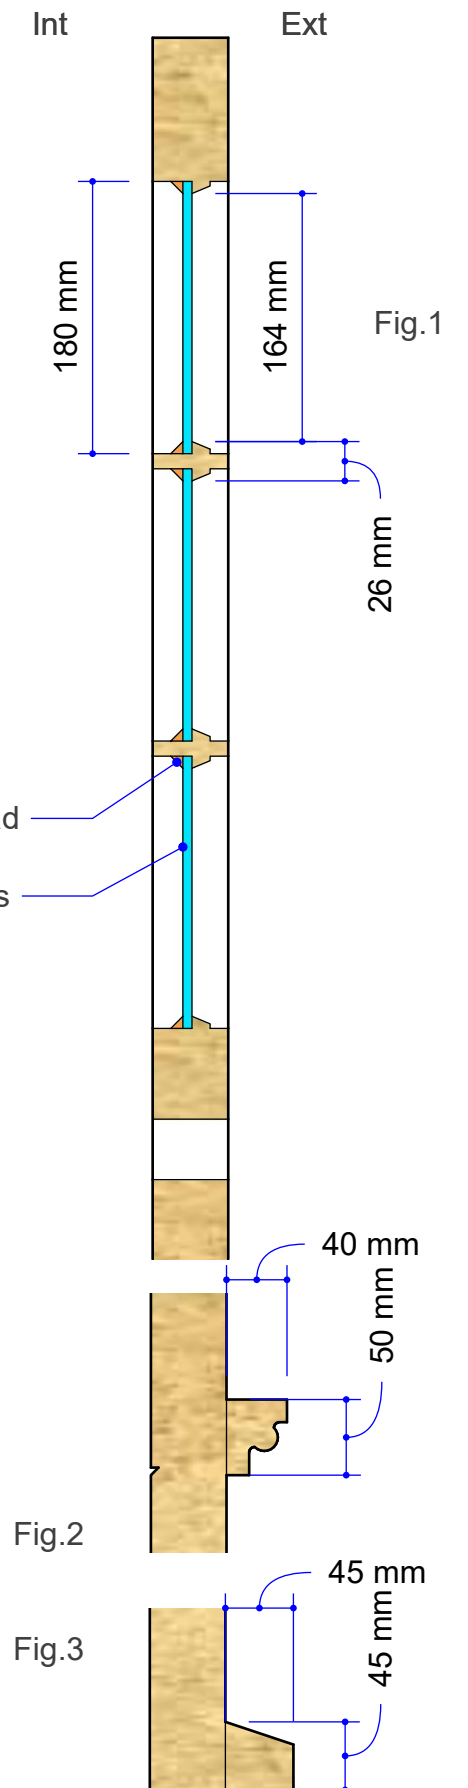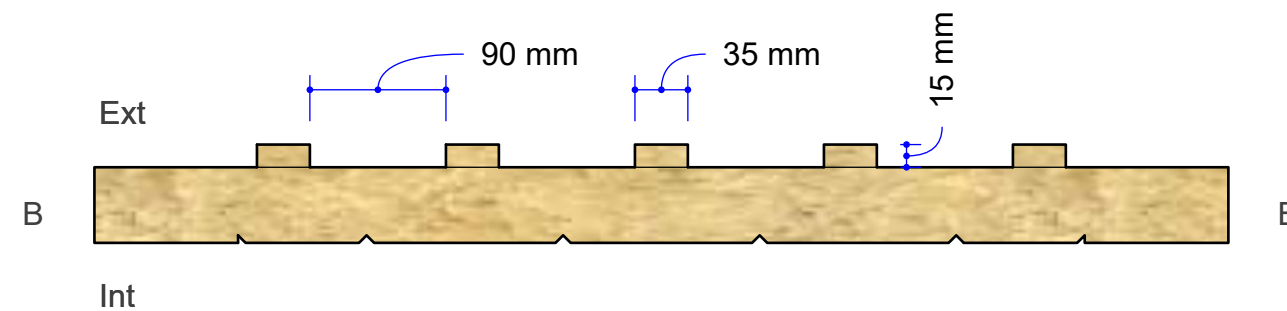

Scales as per notes on drawing

Conservation Area Application Only

The Planning Works
www.theplanningworks.co.uk

Door 1 - Details - Door elevation and sections