



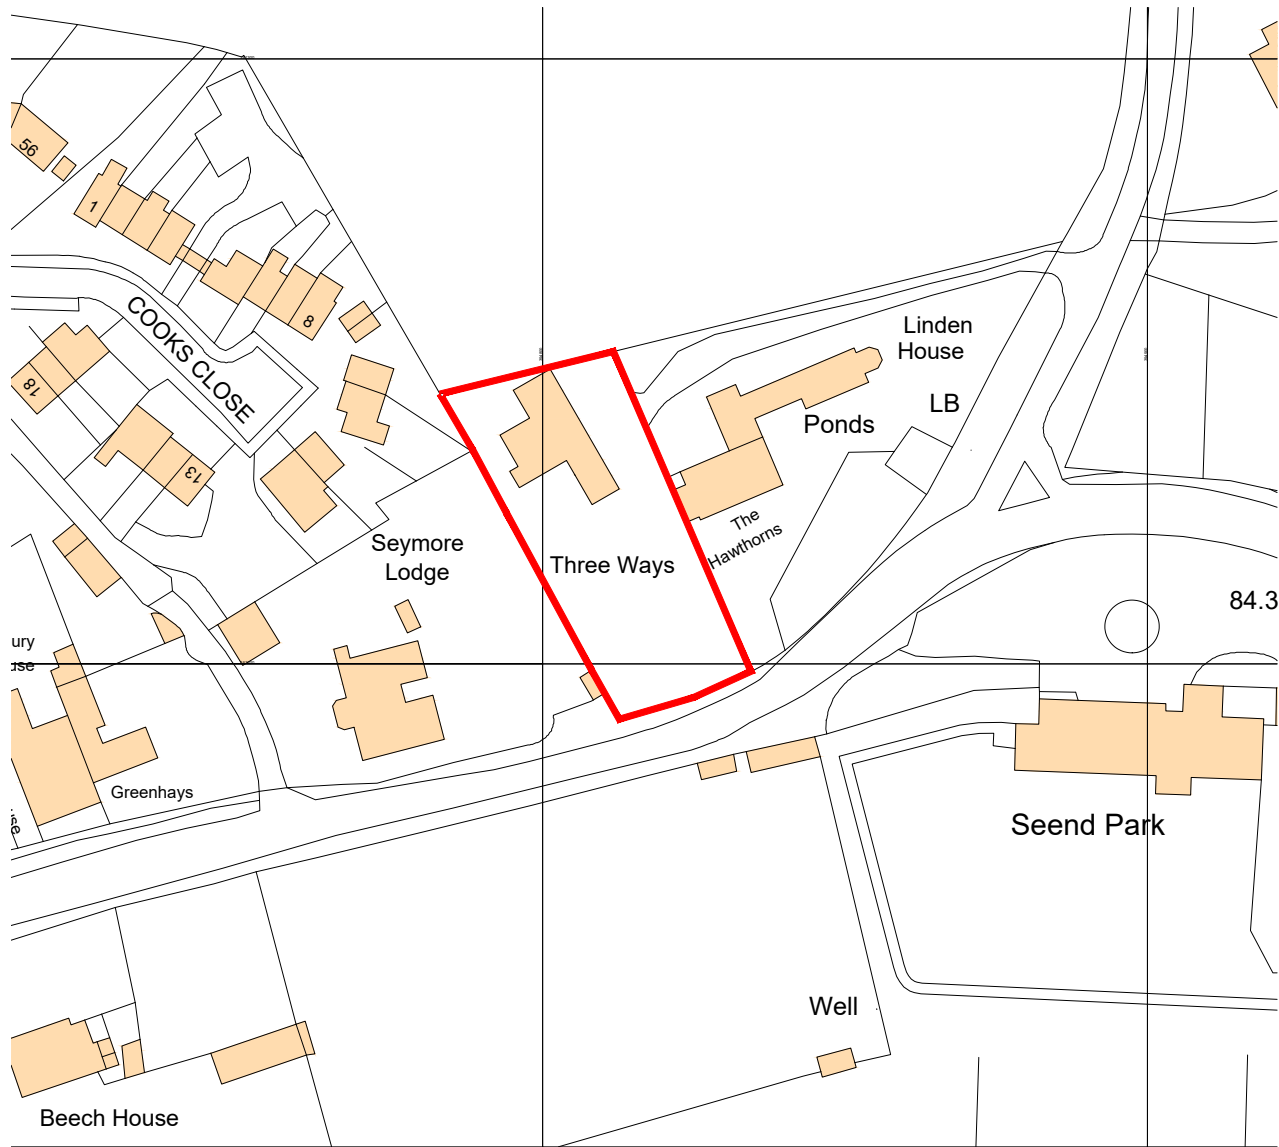

Ordnance Survey, (c) Crown Copyright 2025. All rights reserved. Licence number 100022432

SITE LOCATION PLAN
SCALE 1:1250

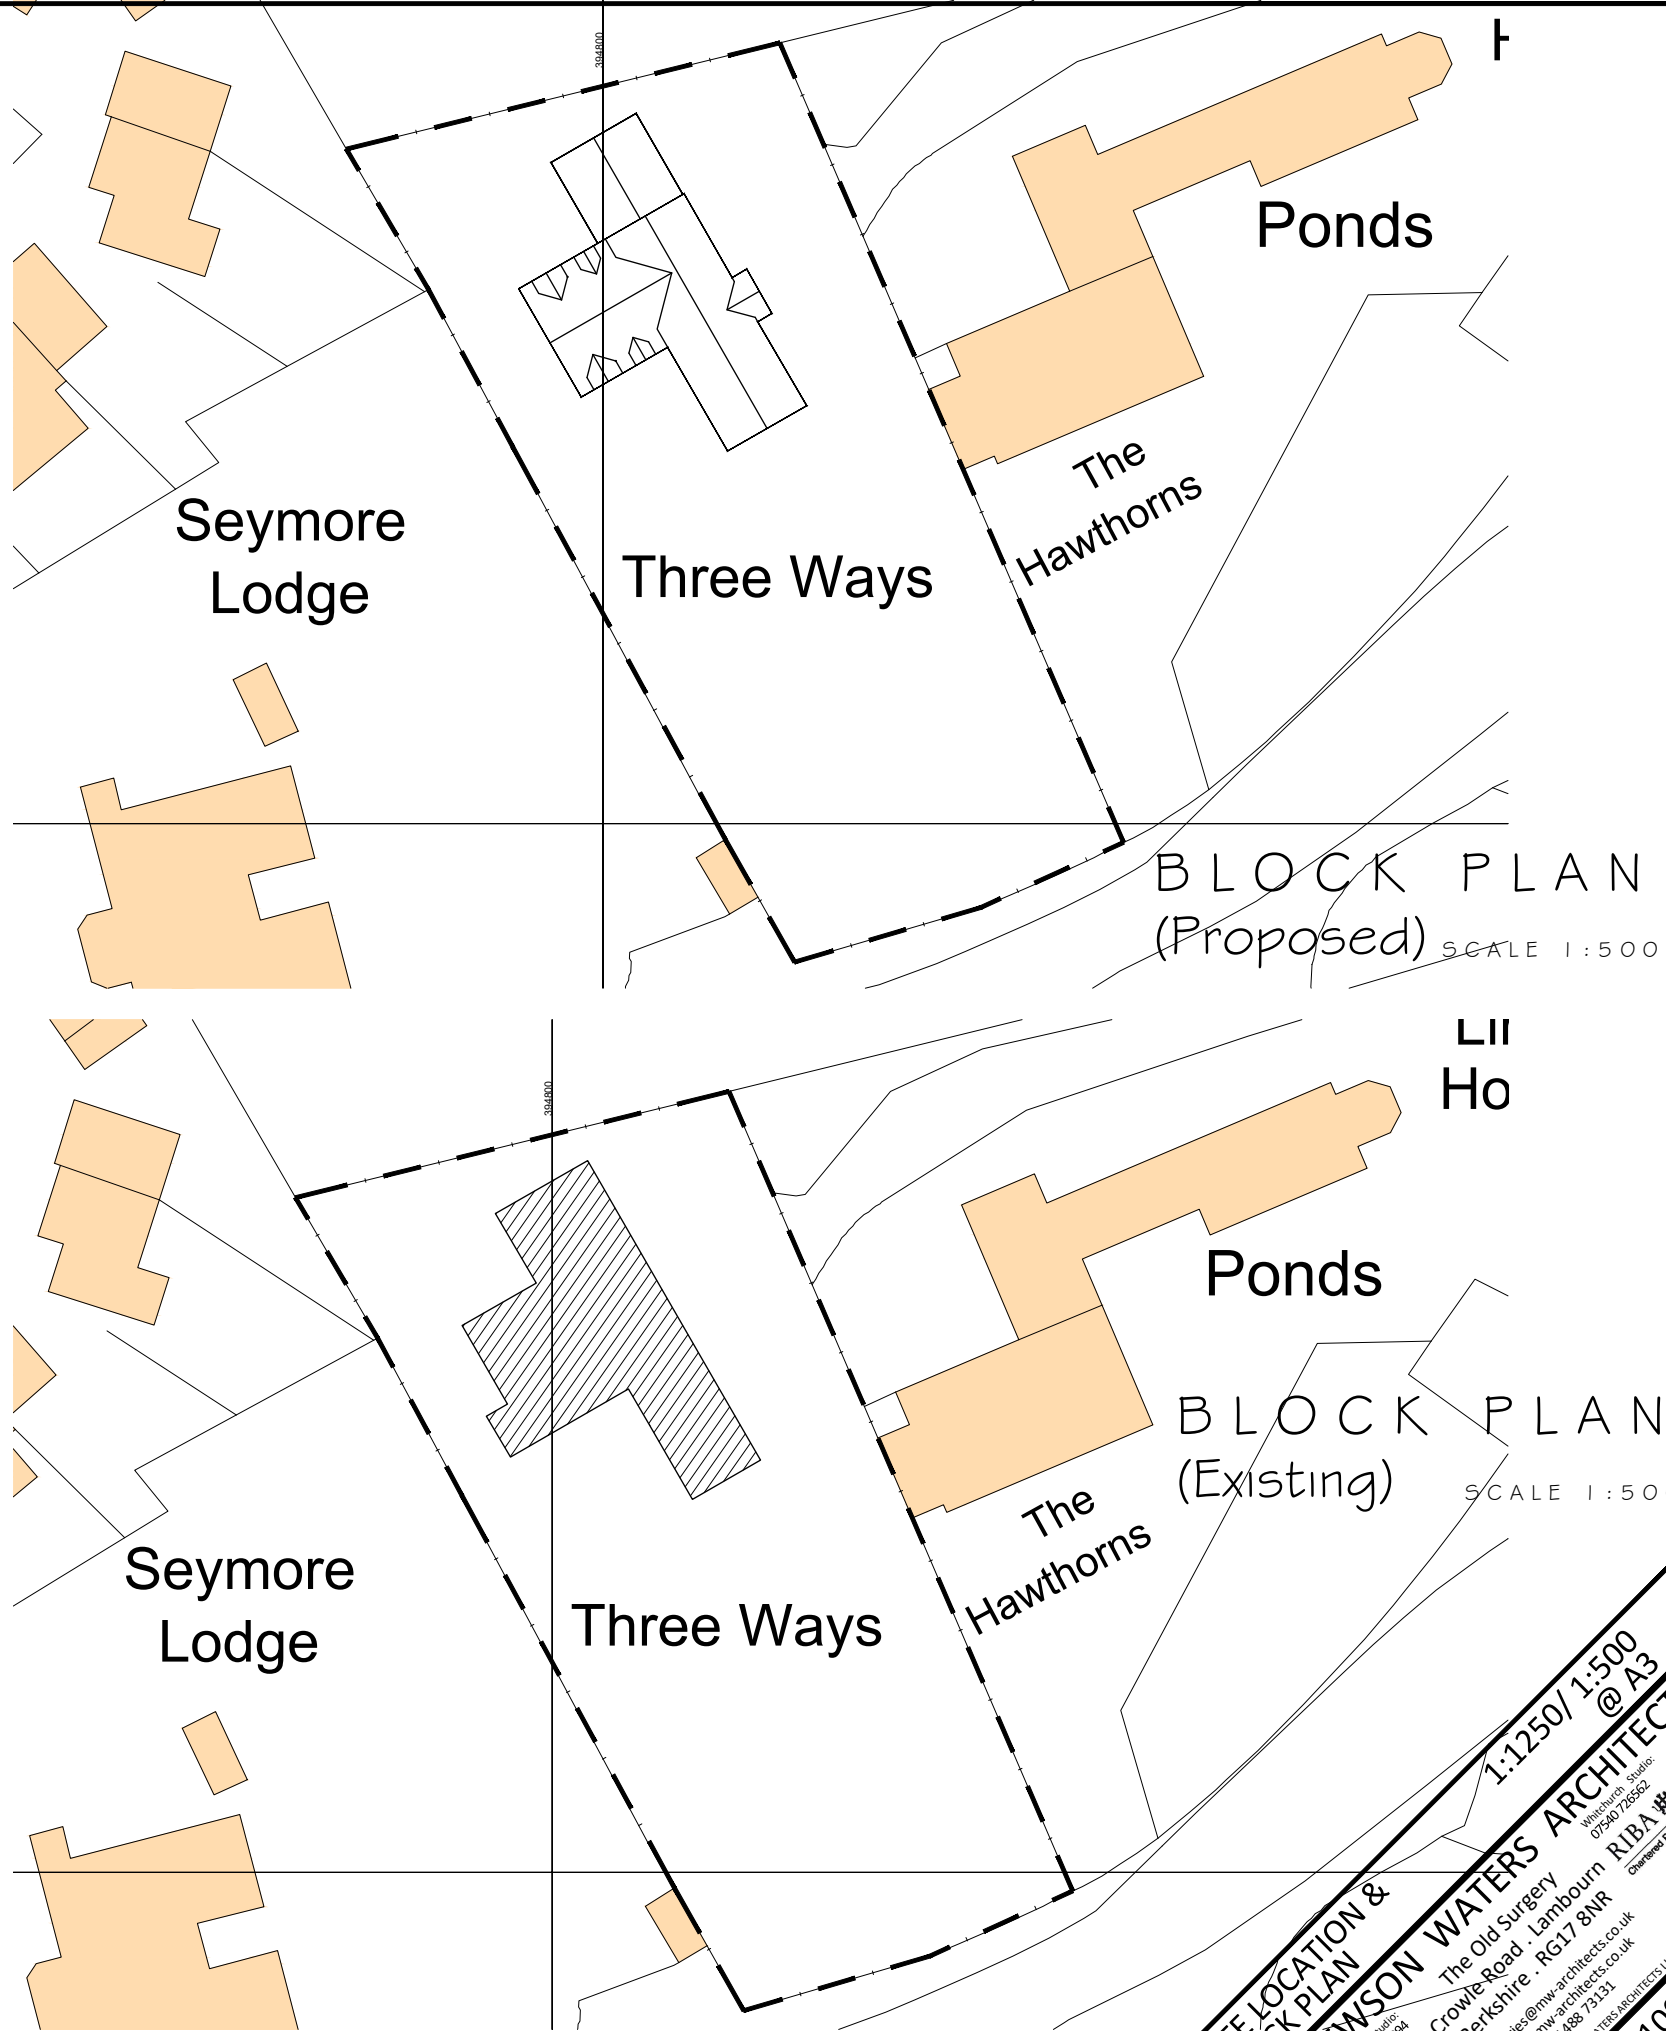

SCALE 1:500

SCALE 1:500