


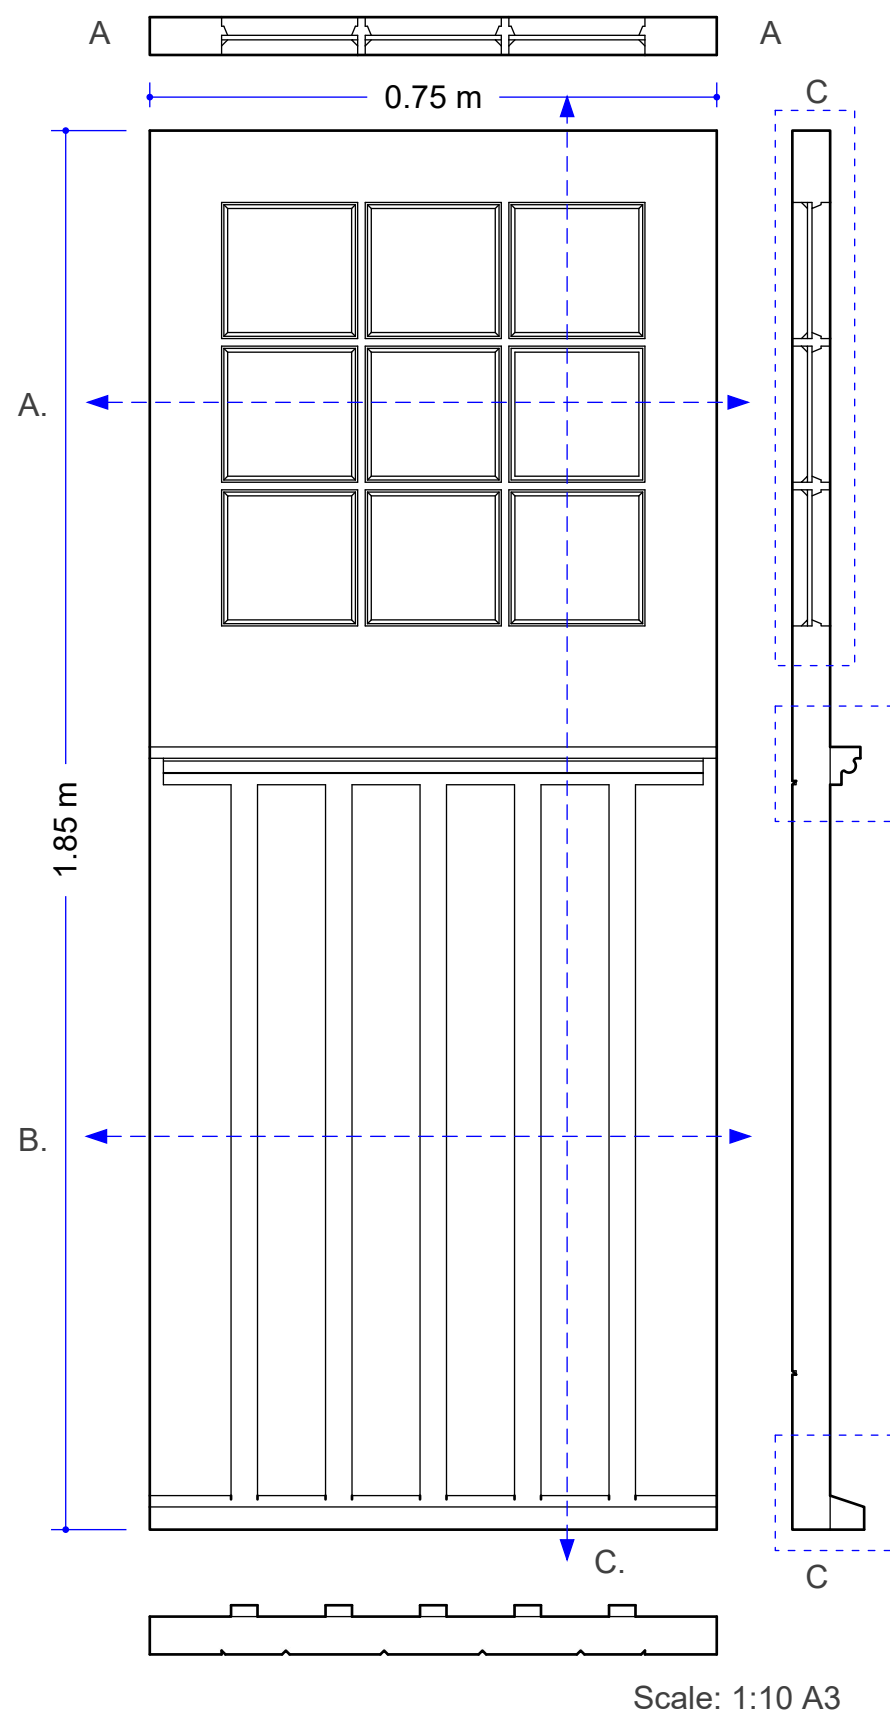


Fig.1

Fig.2

Fig.3

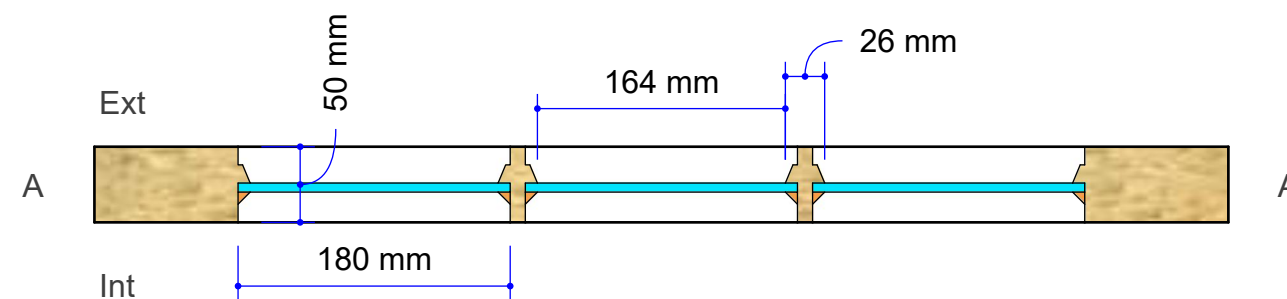

Sections Scale: 1:5 A3

Proposed door - timber construction, painted Dublin green to match existing

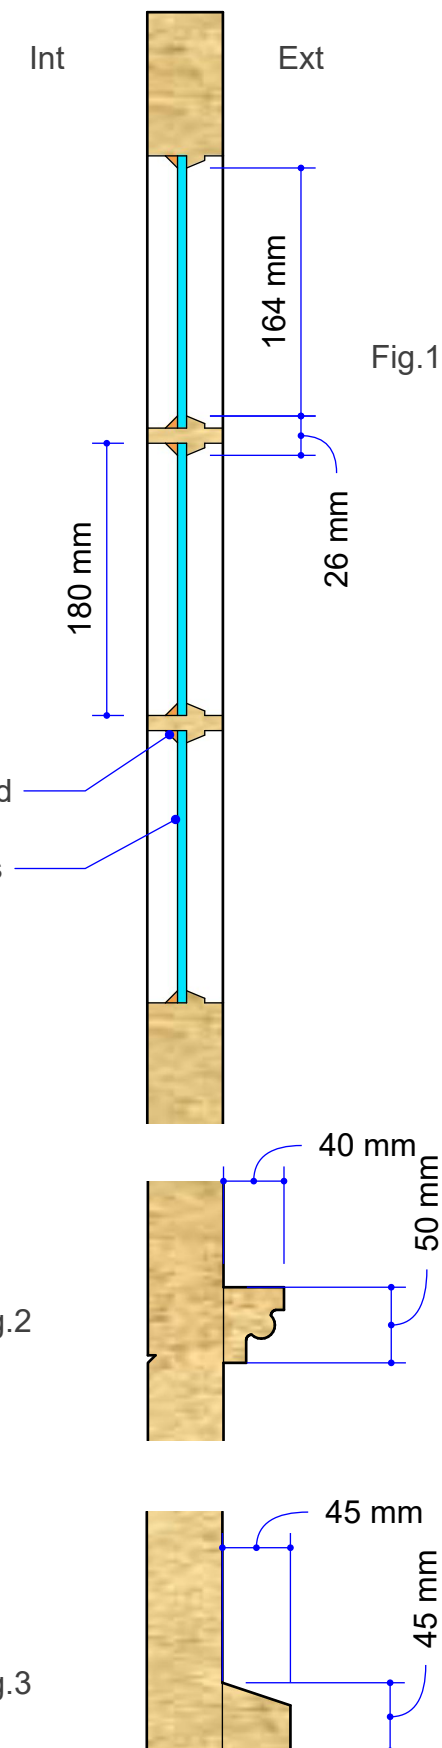
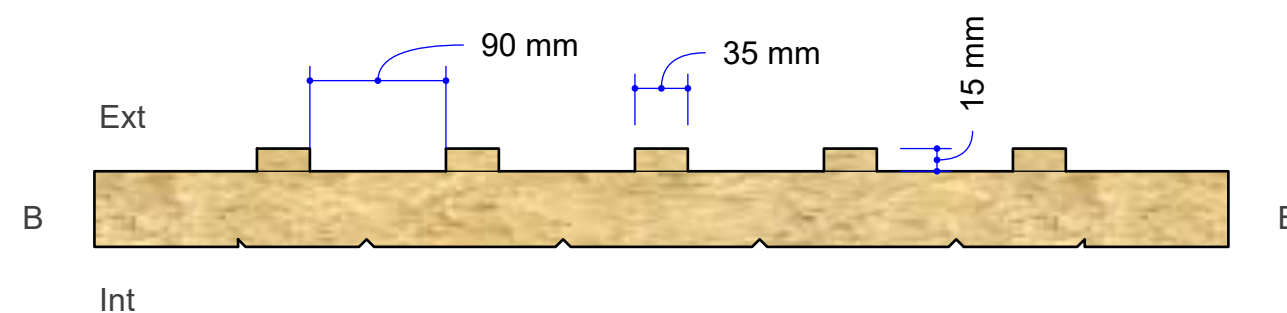


Fig.1

Fig.2

Fig.3

Traditional putty glazing bead

6mm float glass

Conservation Area Application Only

The Planning Works
www.theplanningworks.co.uk

Door 2 - Details - Door elevation and sections

Scales as per notes on drawing