



HW
16/10/25

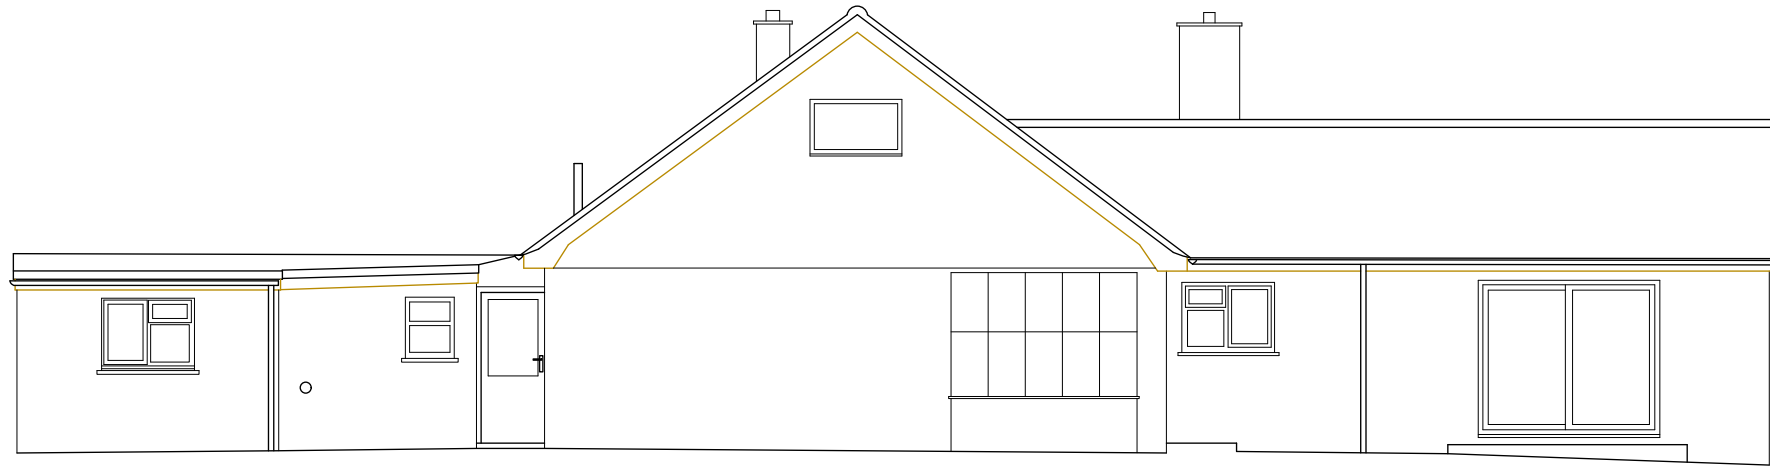


SOUTH-WEST ELEVATION

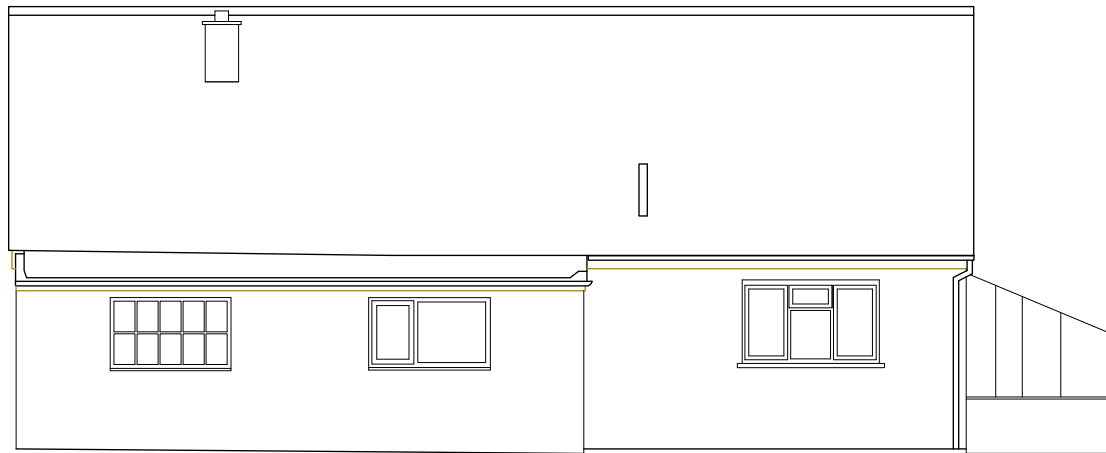

NORTH-WEST ELEVATION

DATUM: 85.000m

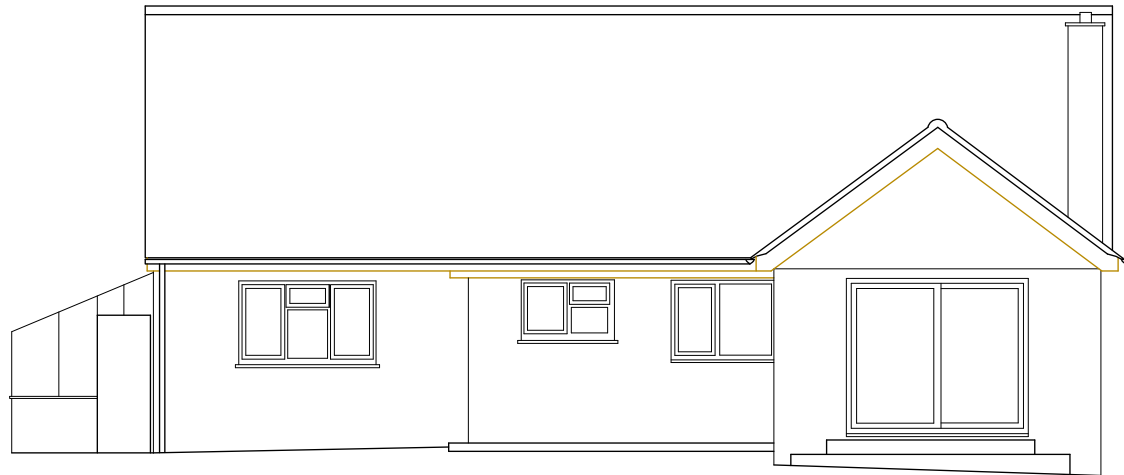


SOUTH-EAST ELEVATION



NORTH-EAST ELEVATION

PROJECT

Three Ways, Seend. SN12 6PE

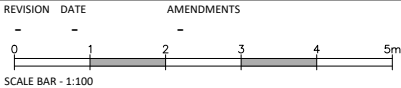

ALL FIGURED DIMENSIONS ARE TO BE TAKEN IN PREFERENCE TO SCALED DIMENSIONS AND ANY INACCURACIES ARE TO BE REPORTED TO THE ARCHITECT. DIMENSIONS TO BE CHECKED ON SITE BEFORE ANY WORK IS PUT IN HAND OR PREFABRICATED. COPYRIGHT OF THIS DRAWING IS RETAINED BY THE ARCHITECT AND IT MUST NOT BE REPRODUCED WITHOUT THEIR WRITTEN CONSENT.

Existing elevations
MATHEWSON WATERS ARCHITECTS
1:100 @ A3
The Old Surgery
Crowle Road · Lambourn
Berkshire · RG17 8NR
enquiries@mw-architects.co.uk
01488 73131
www.mw-architects.co.uk
RIBA #
25077-109