



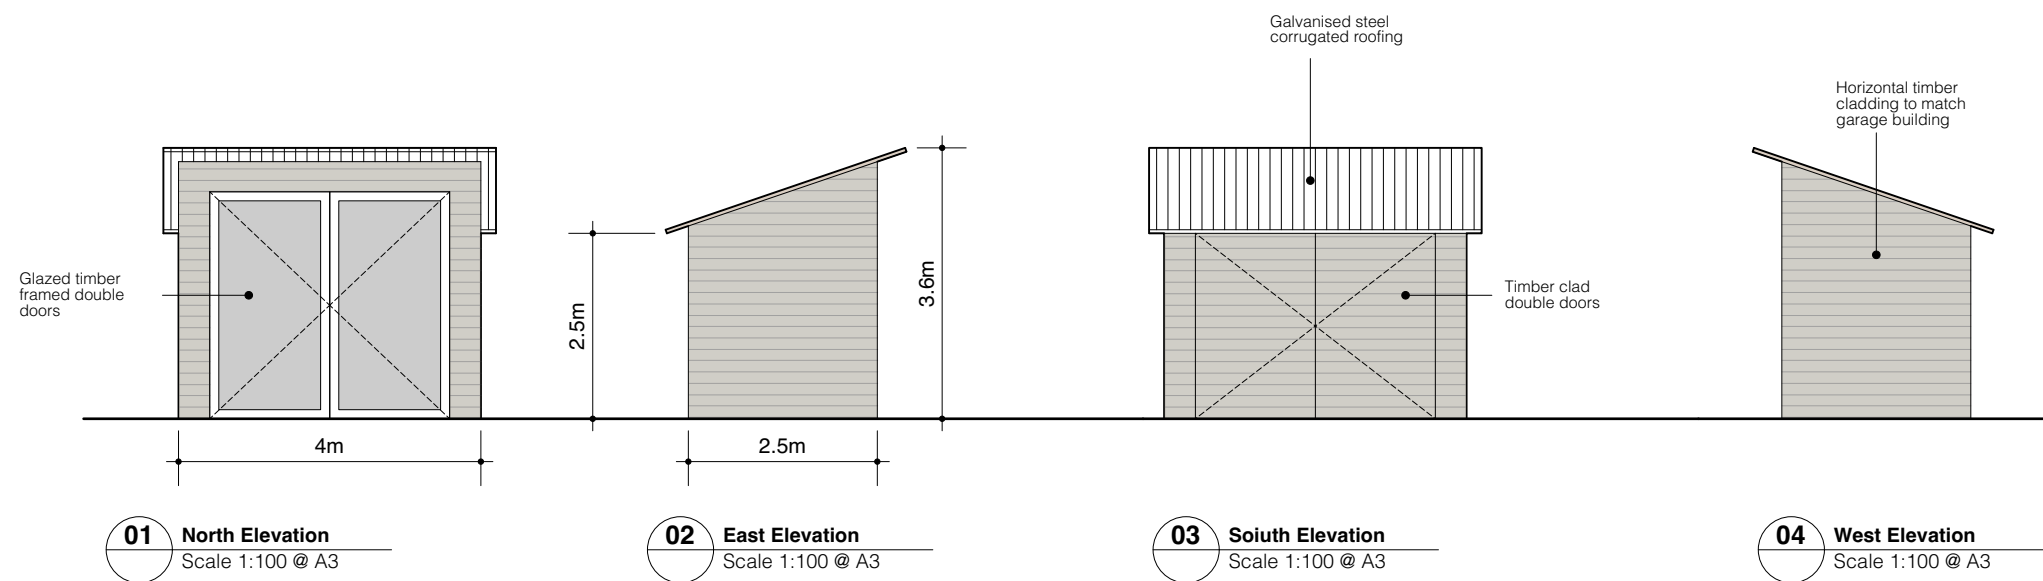

Summer House Elevations

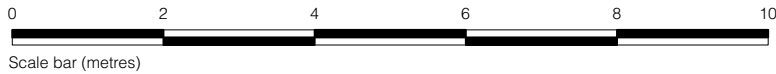

DWG NO	ISSUED	REV
PR-205	Feb 2026	
SCALE		
Summer House Elevations	1:100 @ A3	
JOB NO		
Wheatlands	162	
Rivar Road, Shalbourne, SN8 3RL		
Oliver Leech Architects		
www.oliverleech.com // hello@oliverleech.com // 0207 183 7977		