


1 INTERNAL FLOOR

1 : 30

4802 (16') - Unit Length

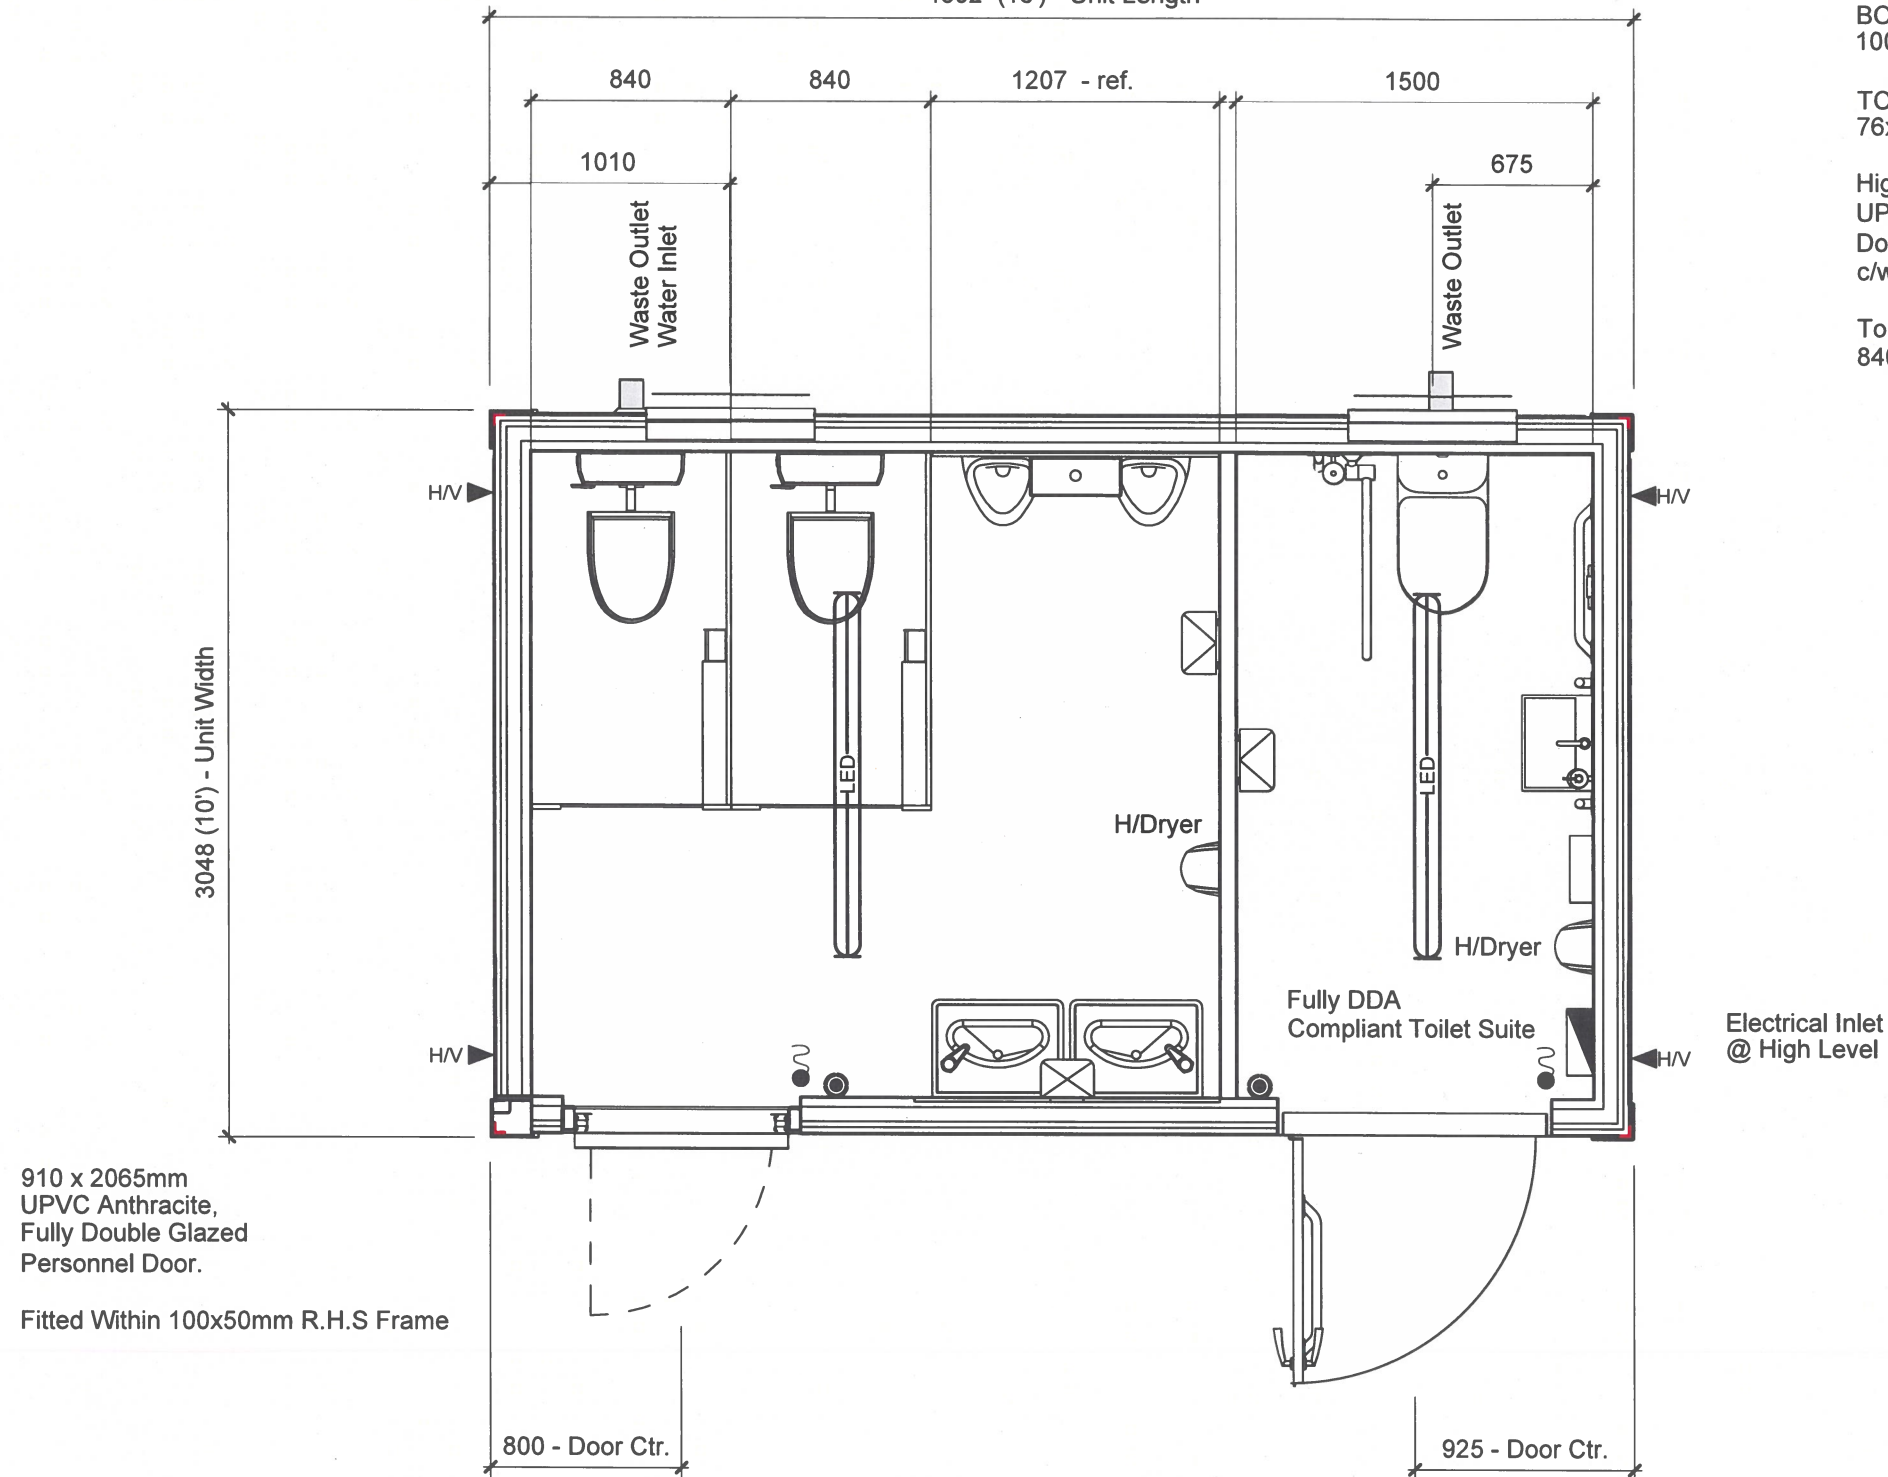

****PLEASE NOTE***

UNIT NON STD. HEIGHT.
2805mm HIGH OVERALL.

BOTTOM RAIL SIZE:
100x50x10.42Kg/m P.F.C

TOP RAIL SIZE:
76x38x6.7Kg/m P.F.C

High Level
UPVC Anthracite,
Double Glazed TOV Windows
c/w Steel Mesh Guards.

Toilet Cubicle Sizes Shown:
840 x 1500mm.

This Document Remains the Property Of: NewSpace Containers Ltd, Units 30-31, Lydney Ind. Est, Harbour Road, Lydney, Gloucestershire. GL15 4EJ. Tel. No. 01594 839243 And Should Not Be Copied Or Used Without Express Permission.



CLIENT:
Greenway Training

PROJECT NUMBER:
NS00465-GRT-TO-1610(A)

DRAWING NAME:
PLAN VIEW

DRAWING NUMBER:
01

REV: A REV DATE: 05/01/24

REVISION DESCRIPTION:
FOR INFORMATION

DRAWN BY: JET CHECKED BY: DR

DRAWING STATUS:
FOR INFORMATION

SCALE: 1 : 30