


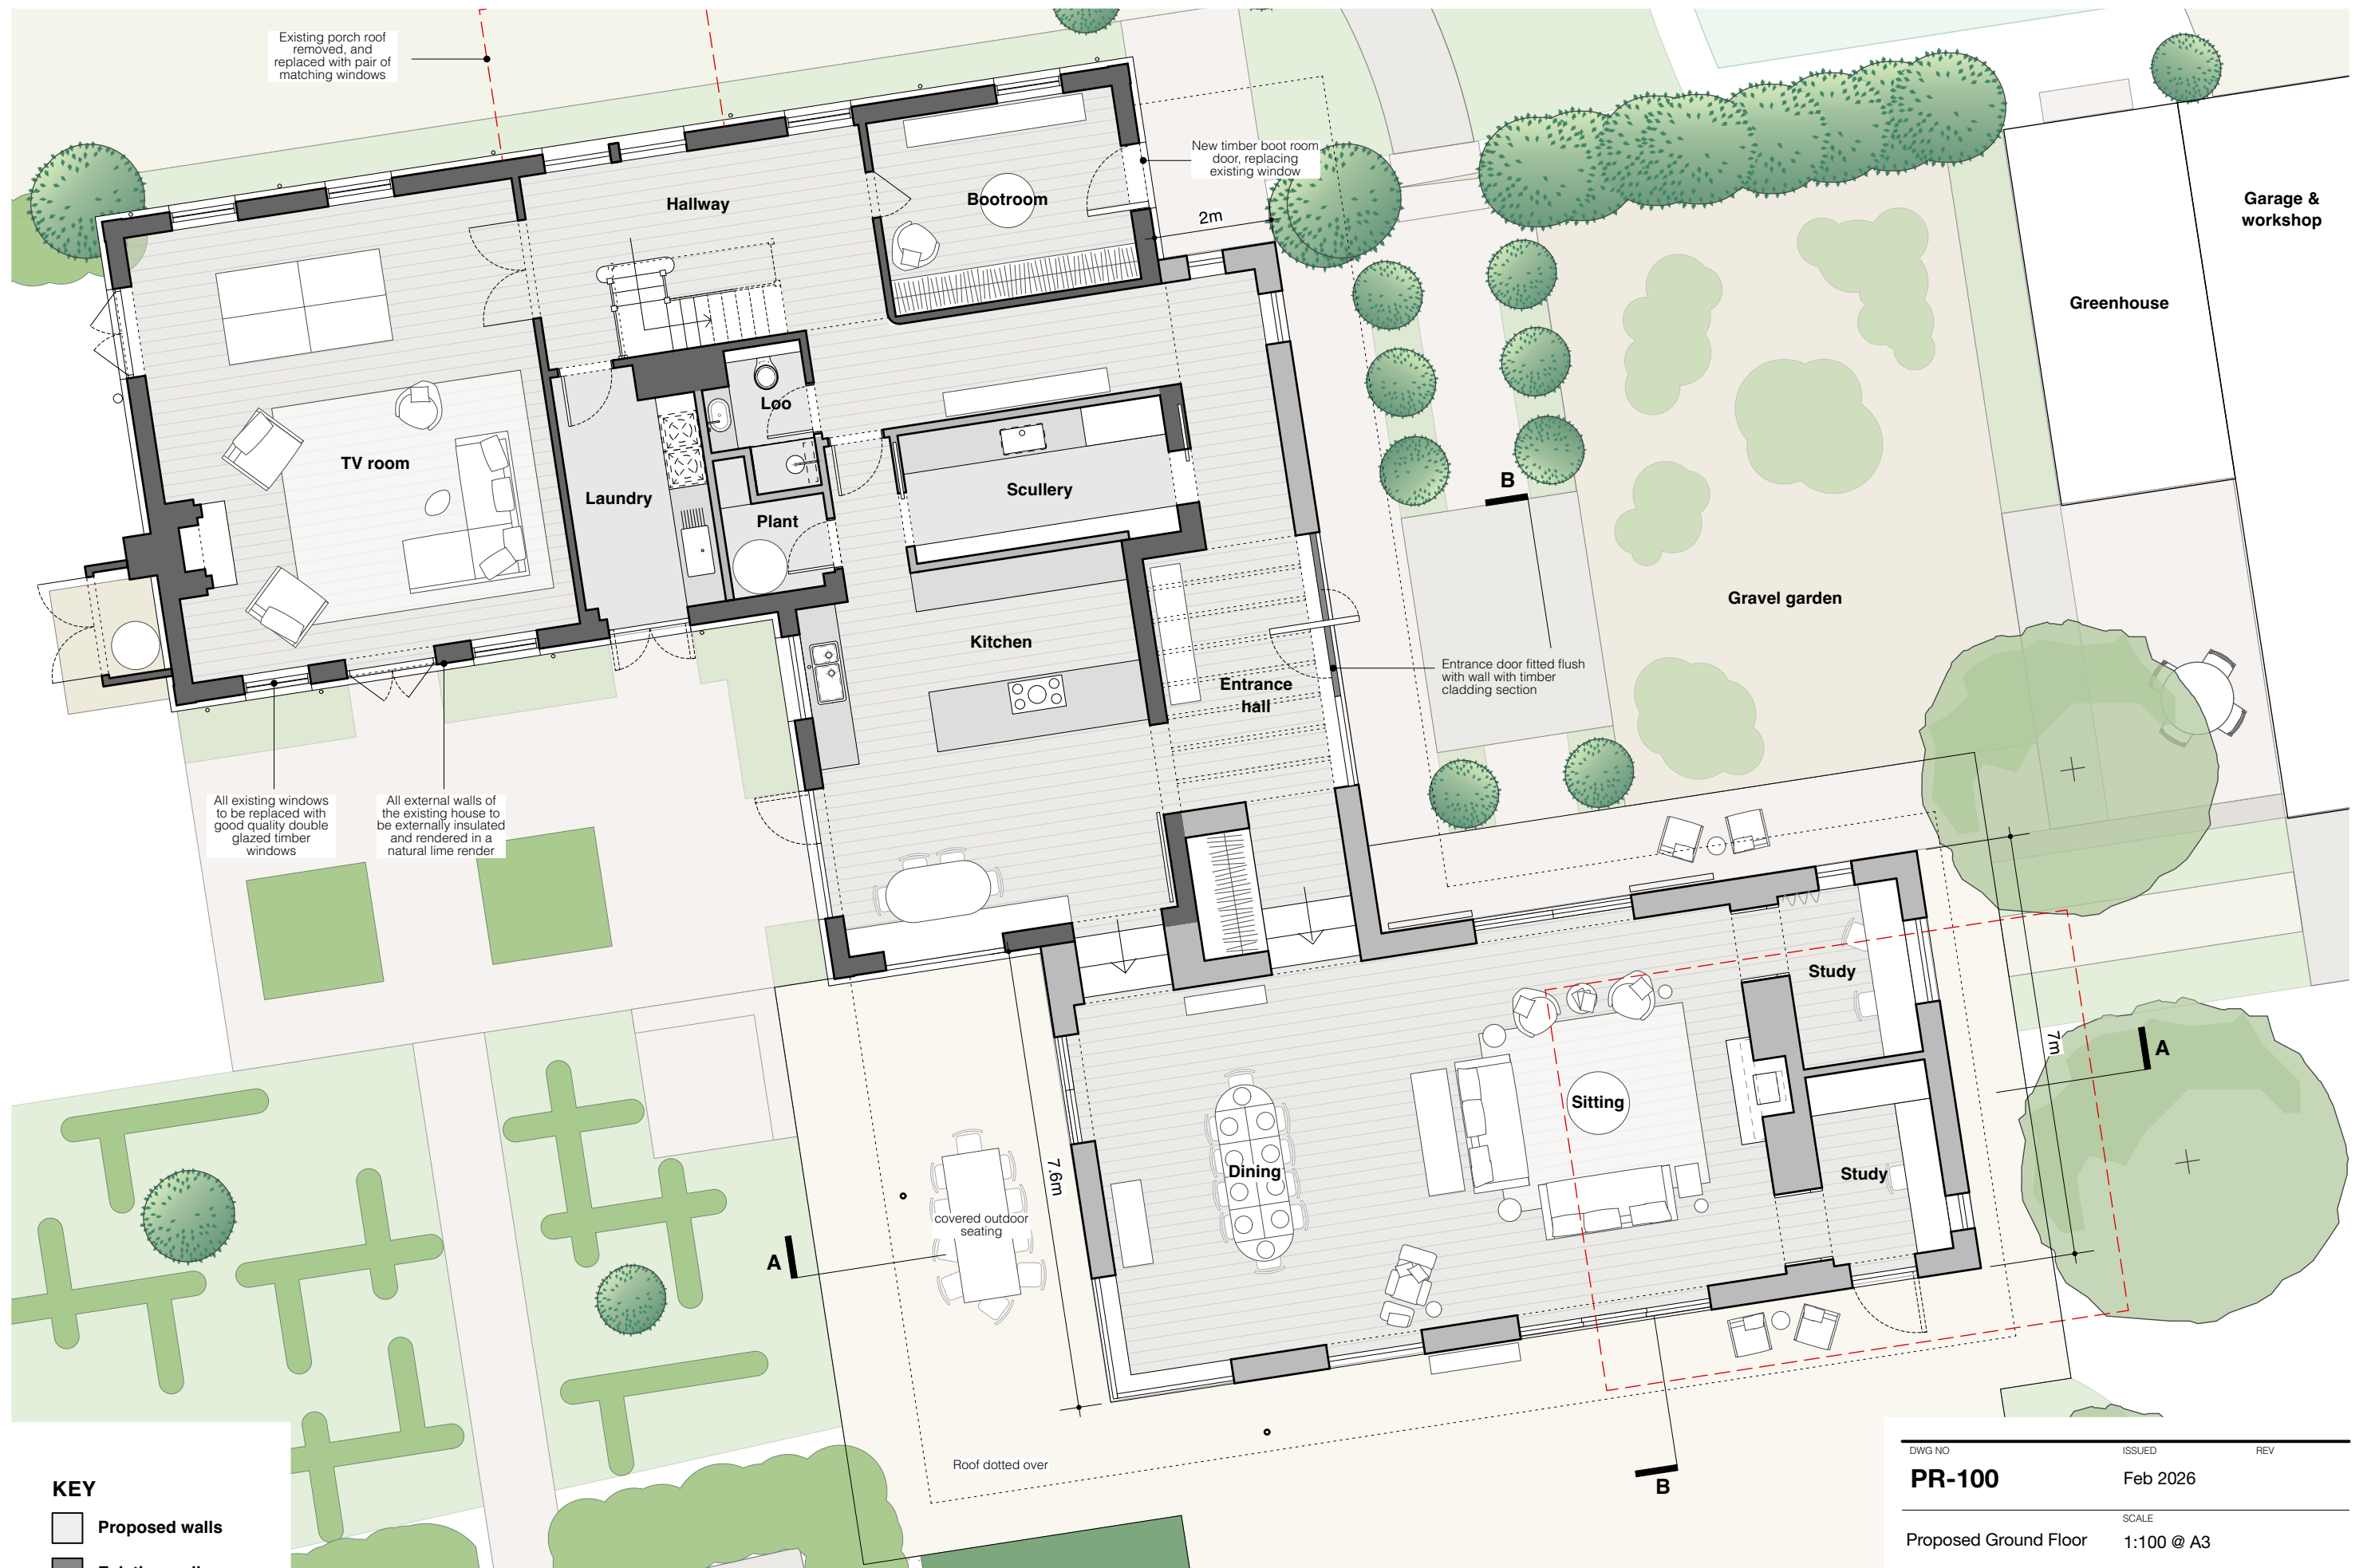

Proposed Ground Floor



DWG NO	ISSUED	REV
PR-100	Feb 2026	
	SCALE	
Proposed Ground Floor	1:100 @ A3	
Wheatlands	JOB NO	
Rivar Road, Shalbourne, SN8 3RL	162	

Oliver Leech Architects

www.oliverleech.com // hello@oliverleech.com // 0207 183 7977

©