


Existing Roof Plan

Side— East

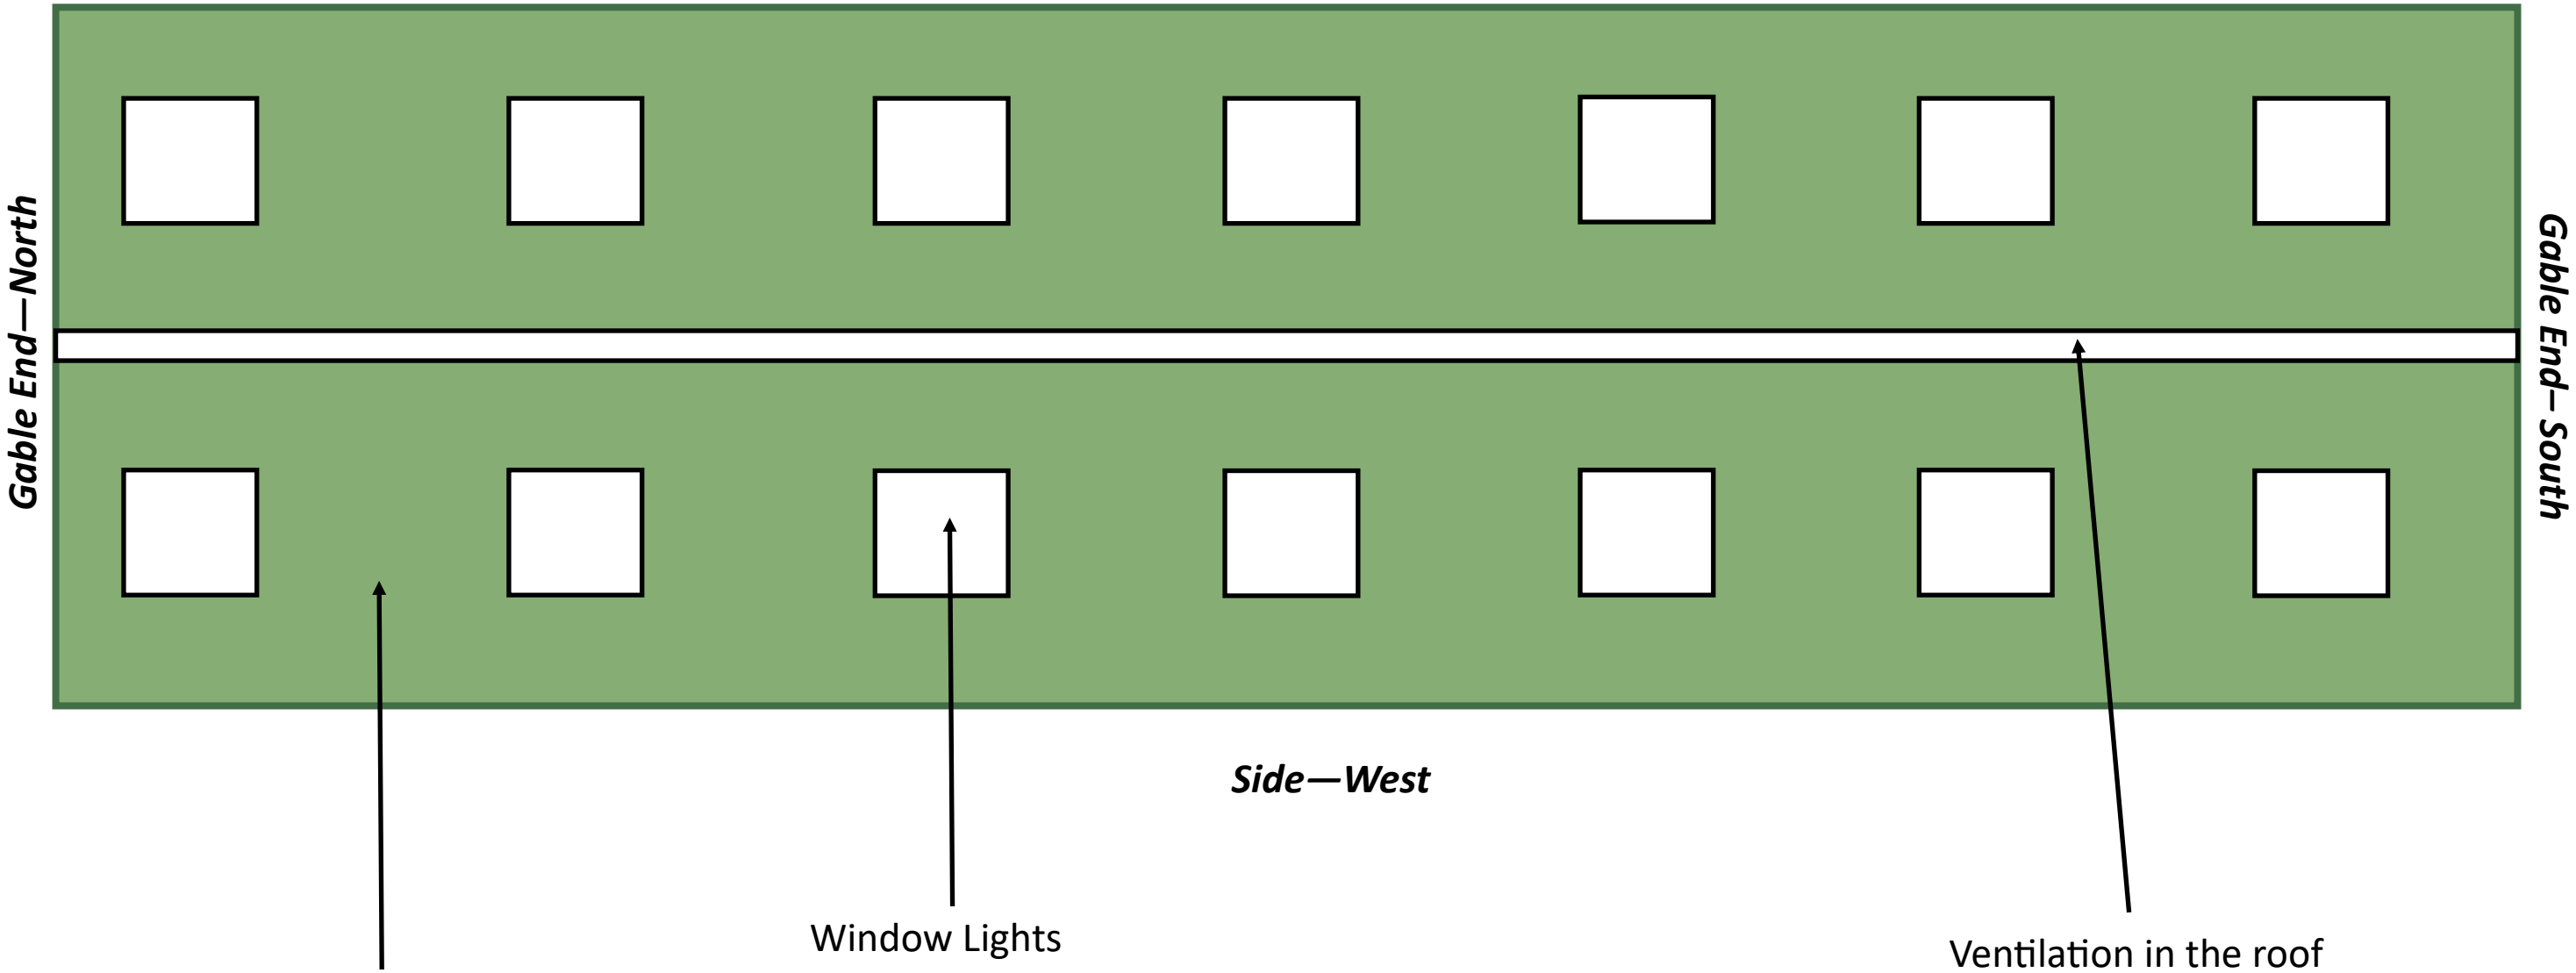

Project

Class R Prior Approval Application for conversion of an agricultural building to a commercial unit at:

Harris Croft Farm, Bincknoll, Swindon , SN4 8QS

Existing roof Plan


1 of 2

Scale of 1:100 @ A3

0m 1m 2m 3m 4m 5m

Proposed Roof Plan

Side— East

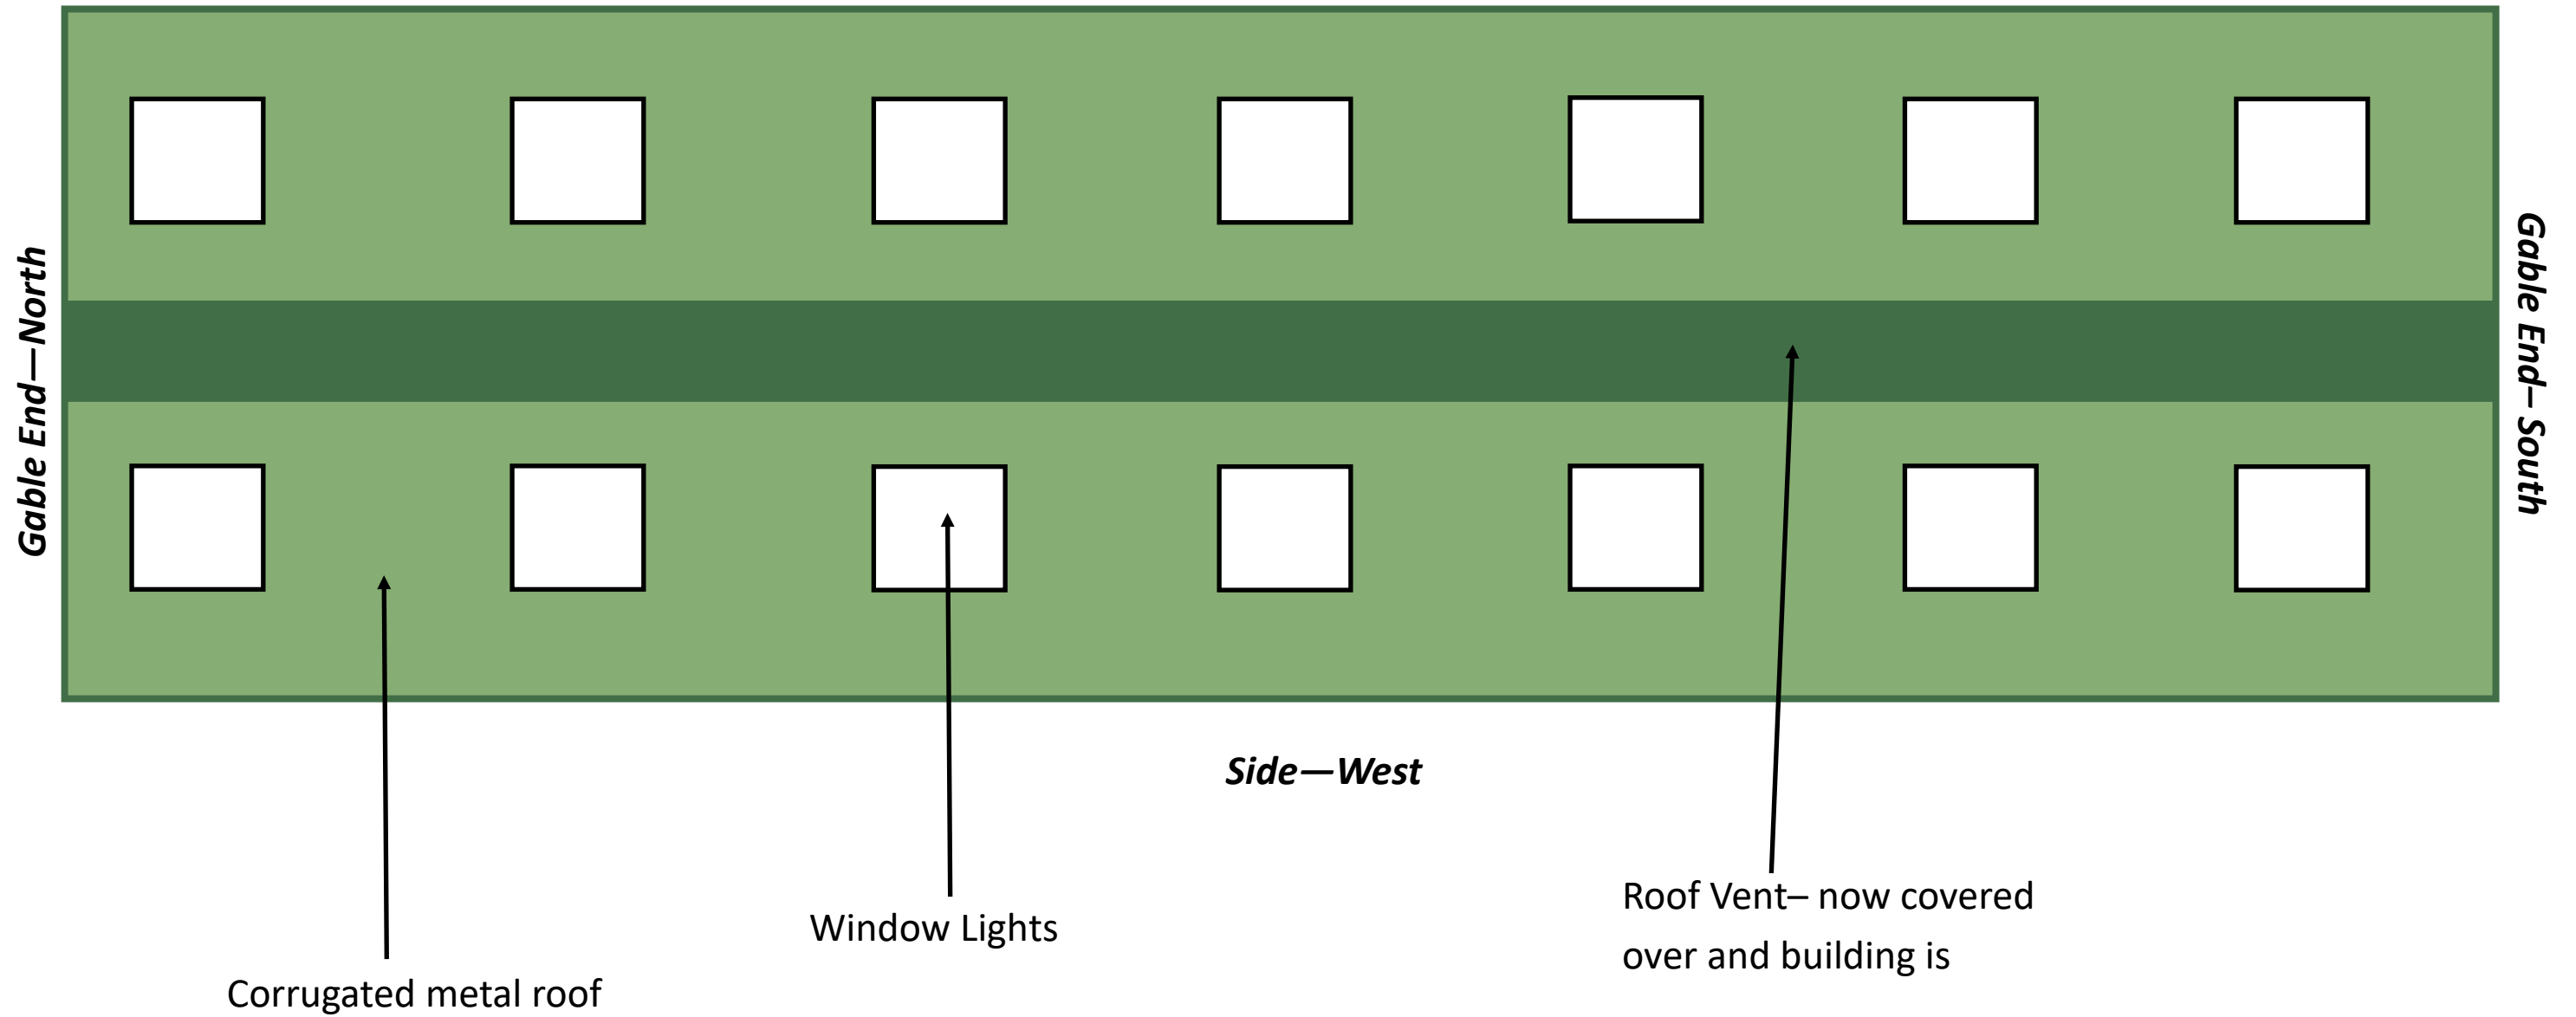

Project

Class R Prior Approval Application for conversion of an agricultural building to a commercial unit at:

Harris Croft Farm, Bincknoll, Swindon , SN4 8QS

Existing roof Plan

1 of 2

Scale of 1:100 @ A3

