
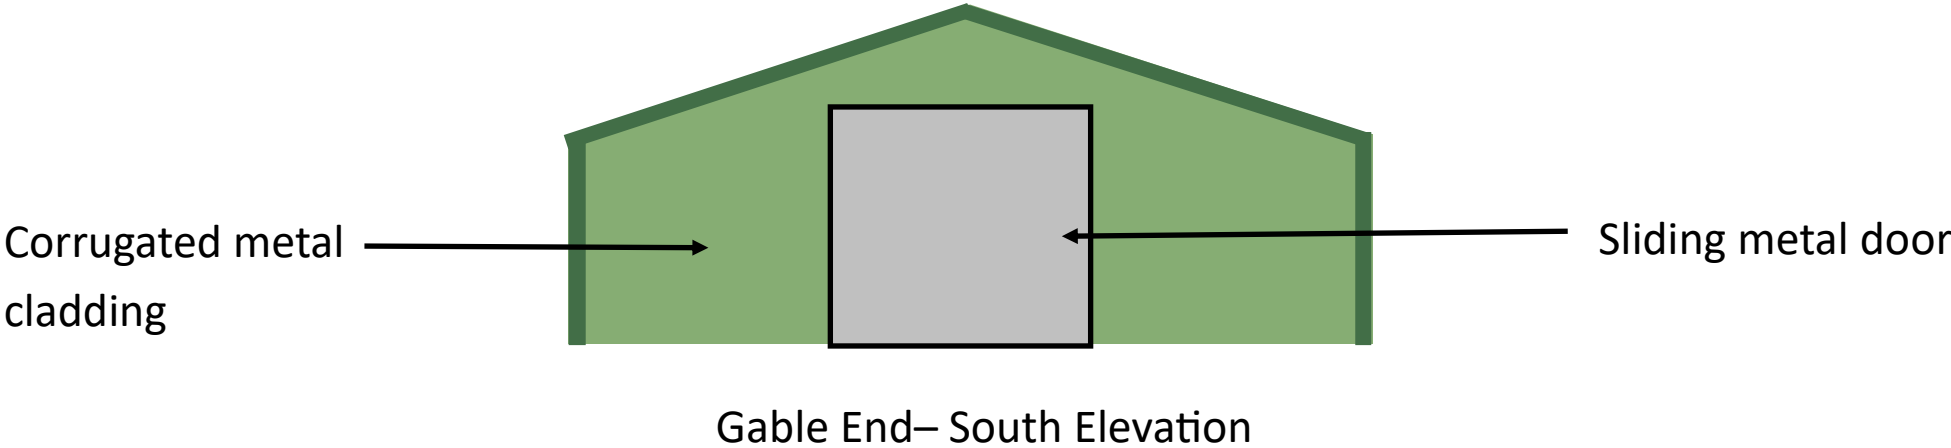


Current Gable end elevations

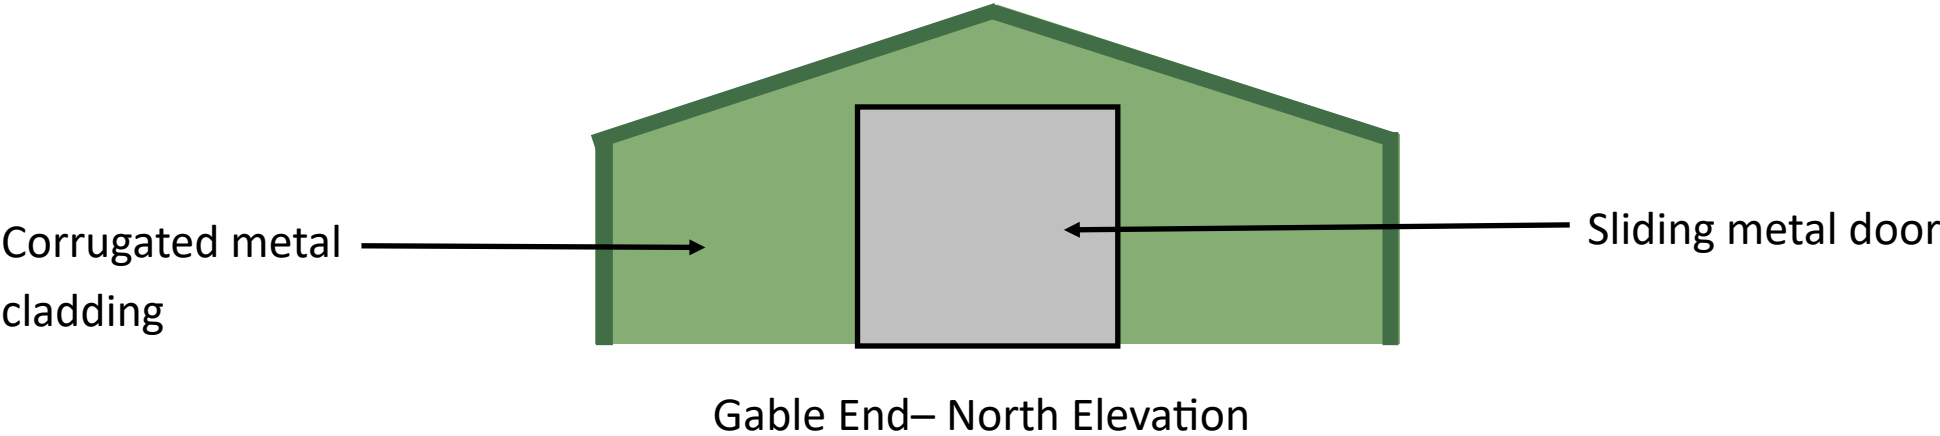

Project

Class R Prior Approval Application for conversion of an agricultural building to a commercial unit at:

Harris Croft Farm

Bincknoll

Swindon

SN4 8QS



Existing Gable End Elevations

1 of 2

Scale of 1:100 @ A3

0m 1m 2m 3m 4m 5m

Proposed Gable end elevations

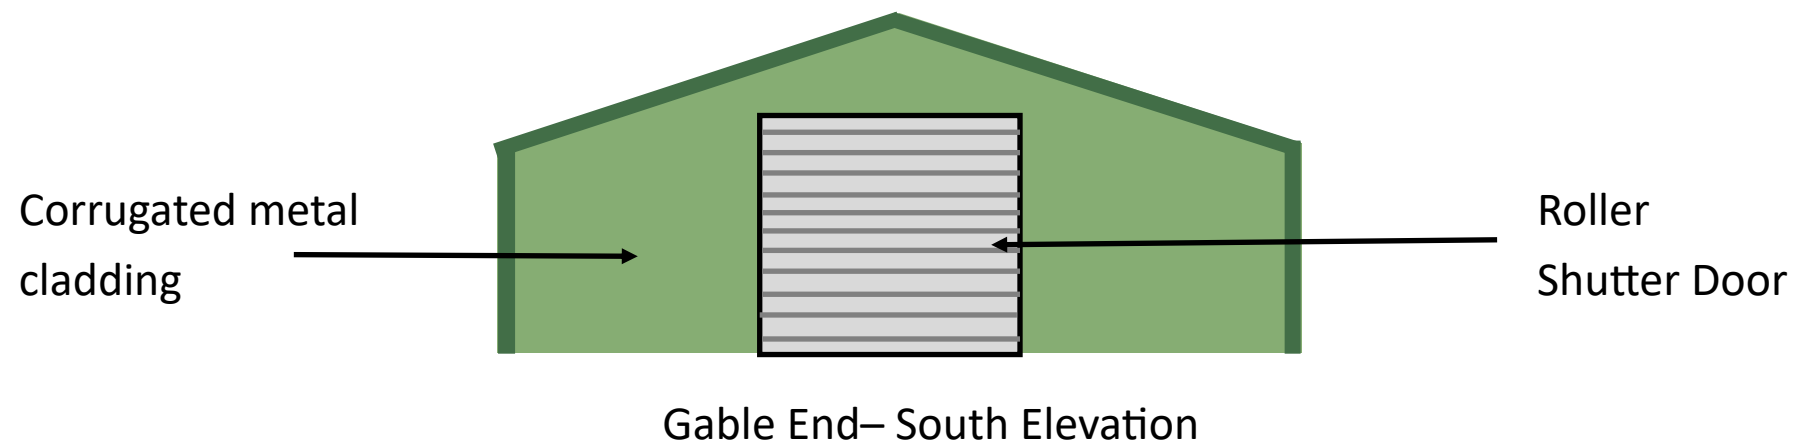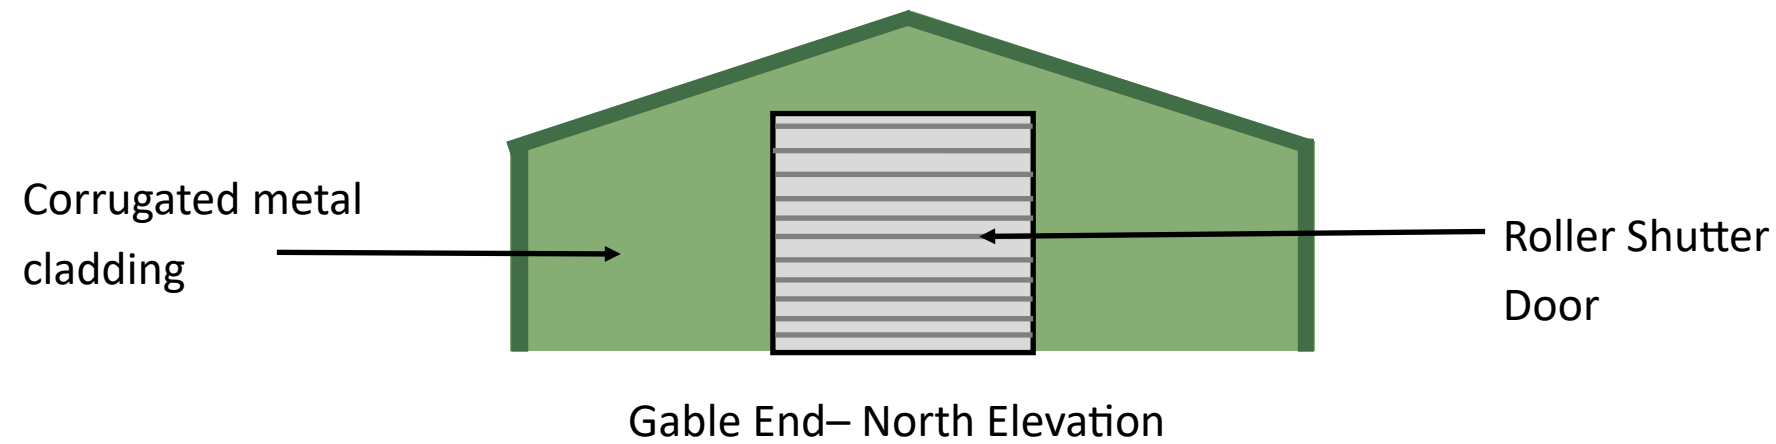

Project

Class R Prior Approval Application for
conversion of an agricultural building
to a commercial unit at:

Harris Croft Farm

Royal Wootton Bassett

Swindon

SN4 8QS

Proposed Gable End Elevations

2 of 2

Scale of 1:100 @ A3

0m 1m 2m 3m 4m 5m

