


Currently there are sliding doors here, these will be replaced with roller shutter doors

Existing and Proposed floor plan

Currently there are sliding doors here, these will be replaced with roller shutter doors

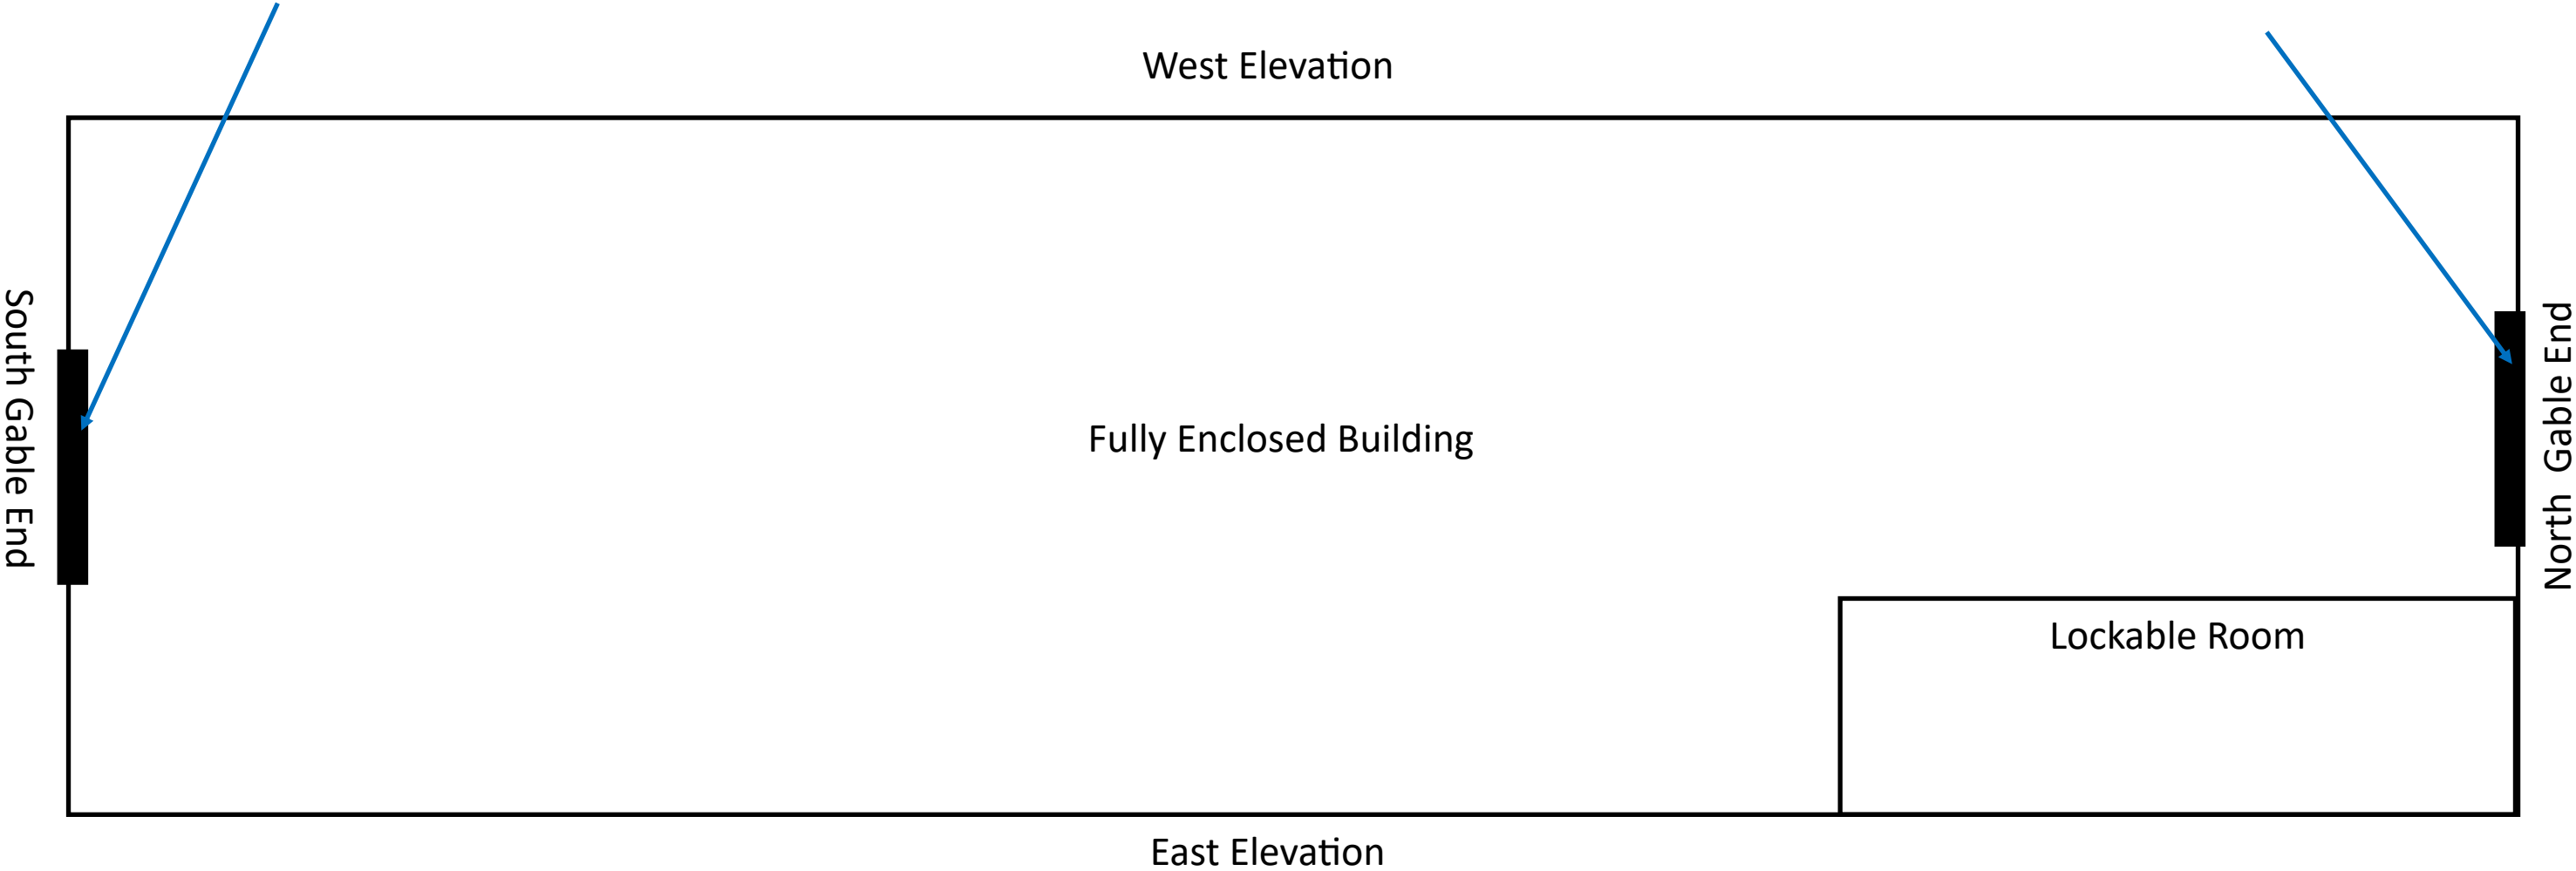

Project

Class R Prior Approval Application for conversion of an agricultural building to a commercial unit at:

Harris Croft Farm, Bincknoll, Swindon , SN4 8QS

Existing roof Plan

1 of 1

Scale of 1:100 @ A3

