


Existing and Proposed Elevations—Side Elevations

Corrugated Metal Roof

Roof Lights

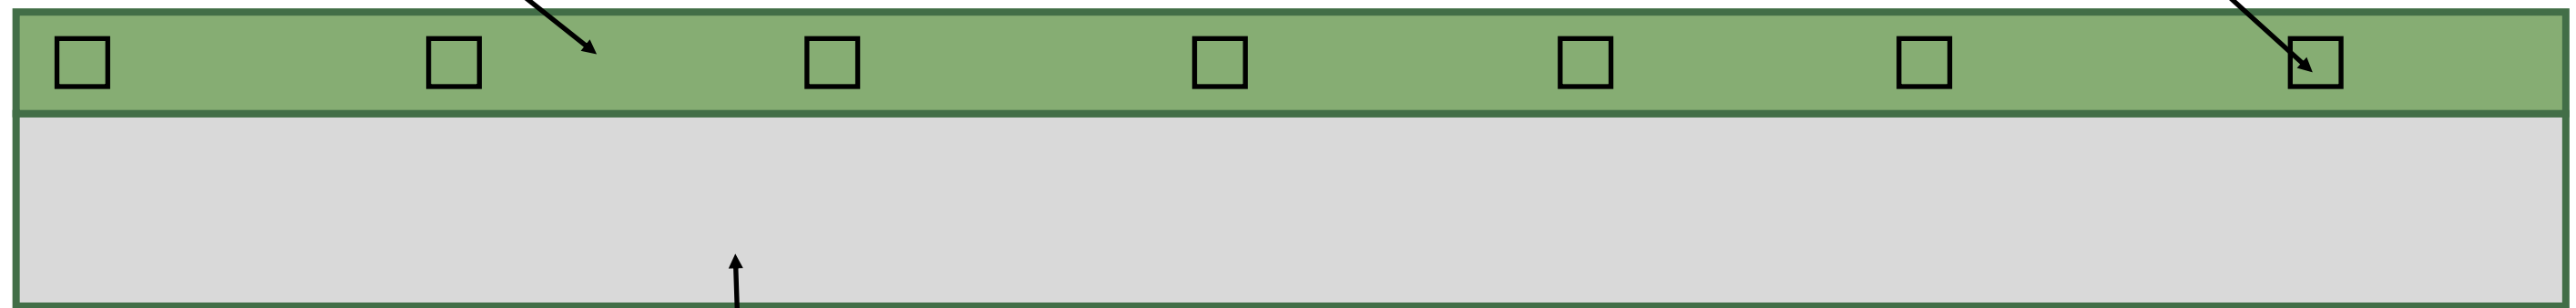


Breeze Block Wall (adjoins
existing building to the east)

Side– East Elevations

Timber boarding

Roof Lights

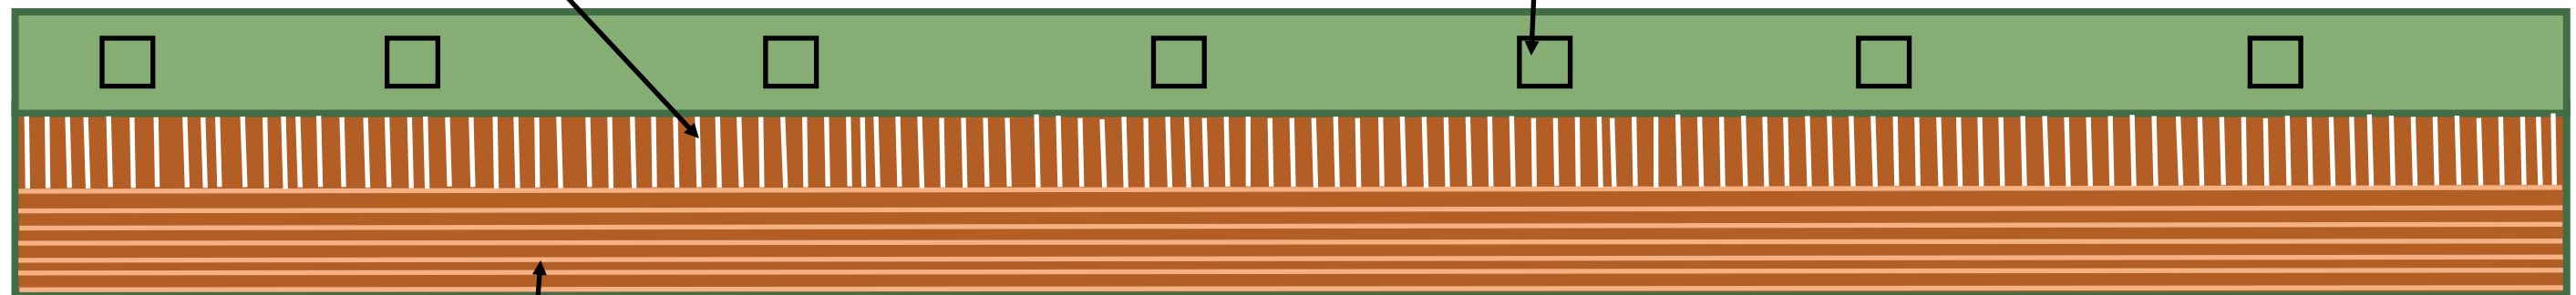

Wooden Sleepers

Side– West

Project

Class R Prior Approval Application for conversion of an agricultural building to a commercial unit at:

Harris Croft Farm, Bincknoll, Swindon , SN4 8QS

Existing roof Plan

1 of 1

Scale of 1:100 @ A3

0m 1m 2m 3m 4m 5m