




Plan View

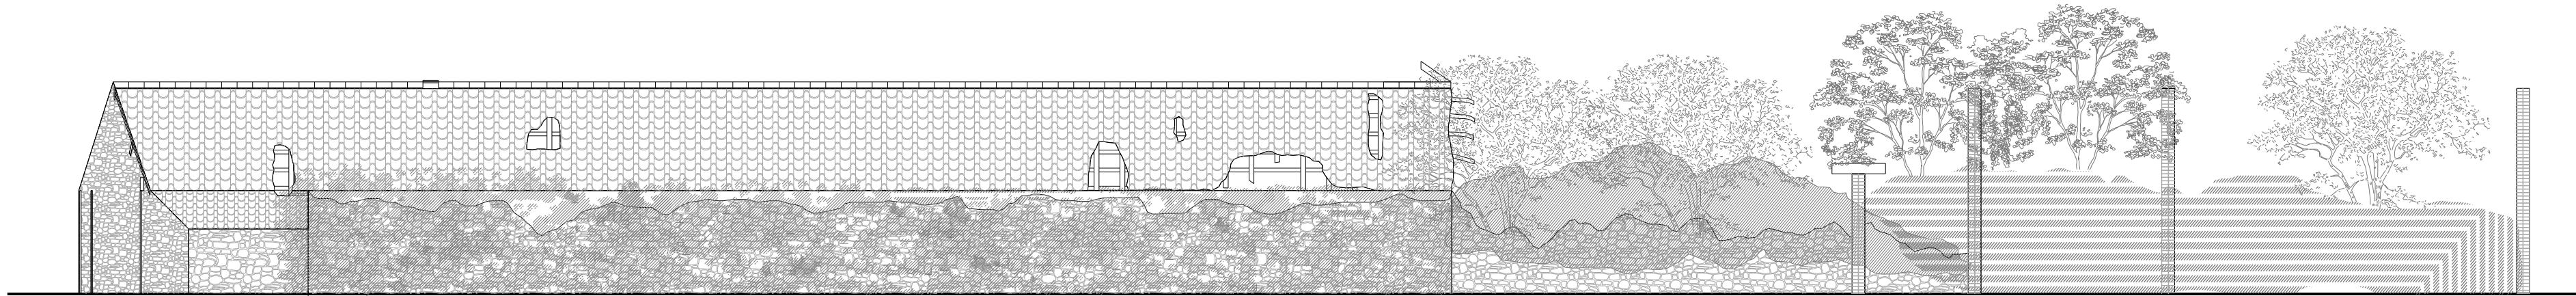


South-East Elevation

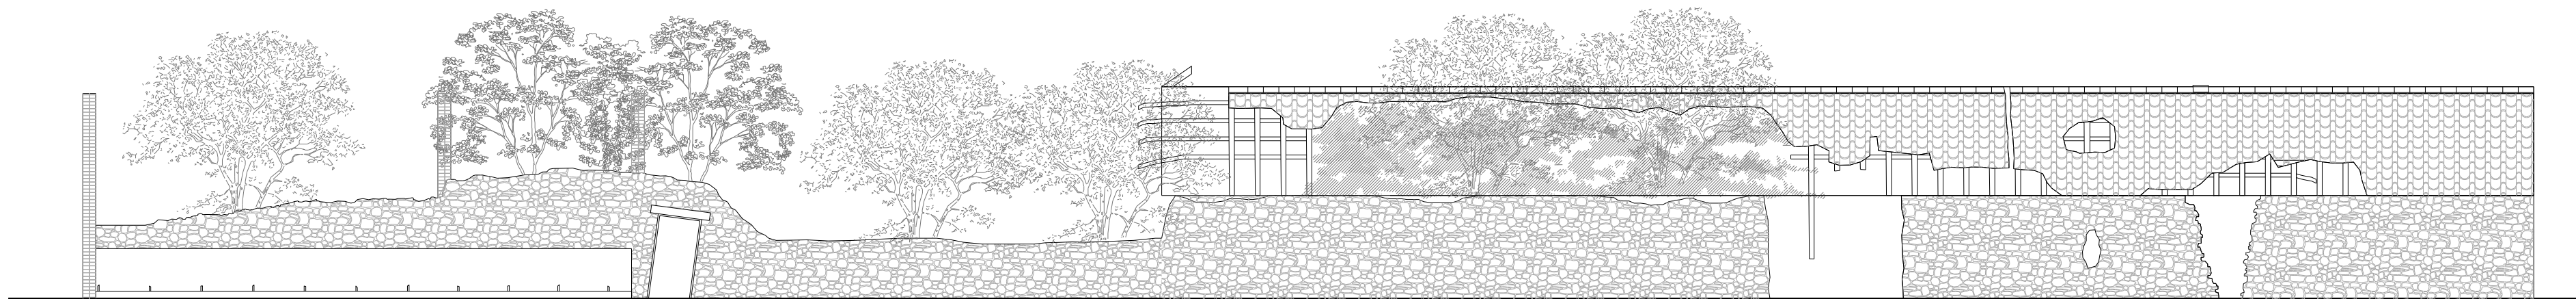

North-West Elevation

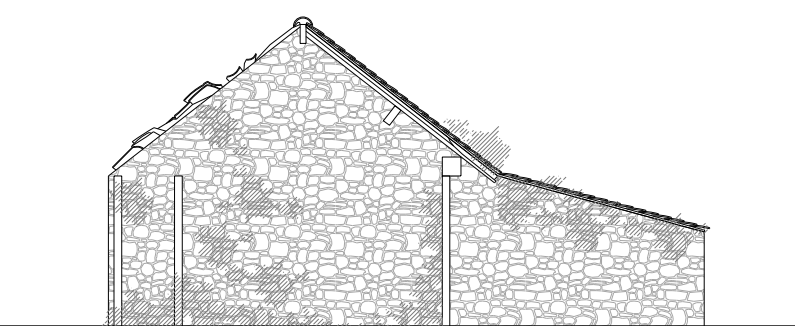

South-West Elevation

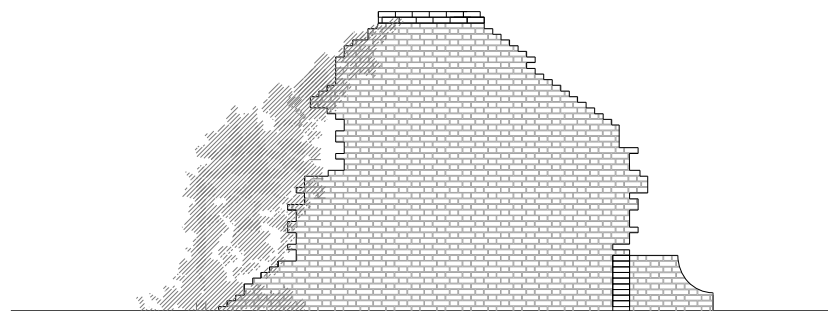

North-East Elevation

REV DATE DETAILS

MITCHELL
ELEY
GOULD

STUART JONES
SOUTHVIEW FARM
STORE AND OFFICES
EXISTING BARN

PLANNING APRIL 2023 1:100@A1 LS BC

2226 AL(0)06 -

© MITCHELL ELEY GOULD ARCHITECTS 01225 789033
THE ICE HOUSE G/F NORTH OFFICE 124-126 WALCOT STREET BATH BA1 5BG

USE FIGURED DIMENSIONS ONLY