




0 5 10 M SCALE BAR 1:100

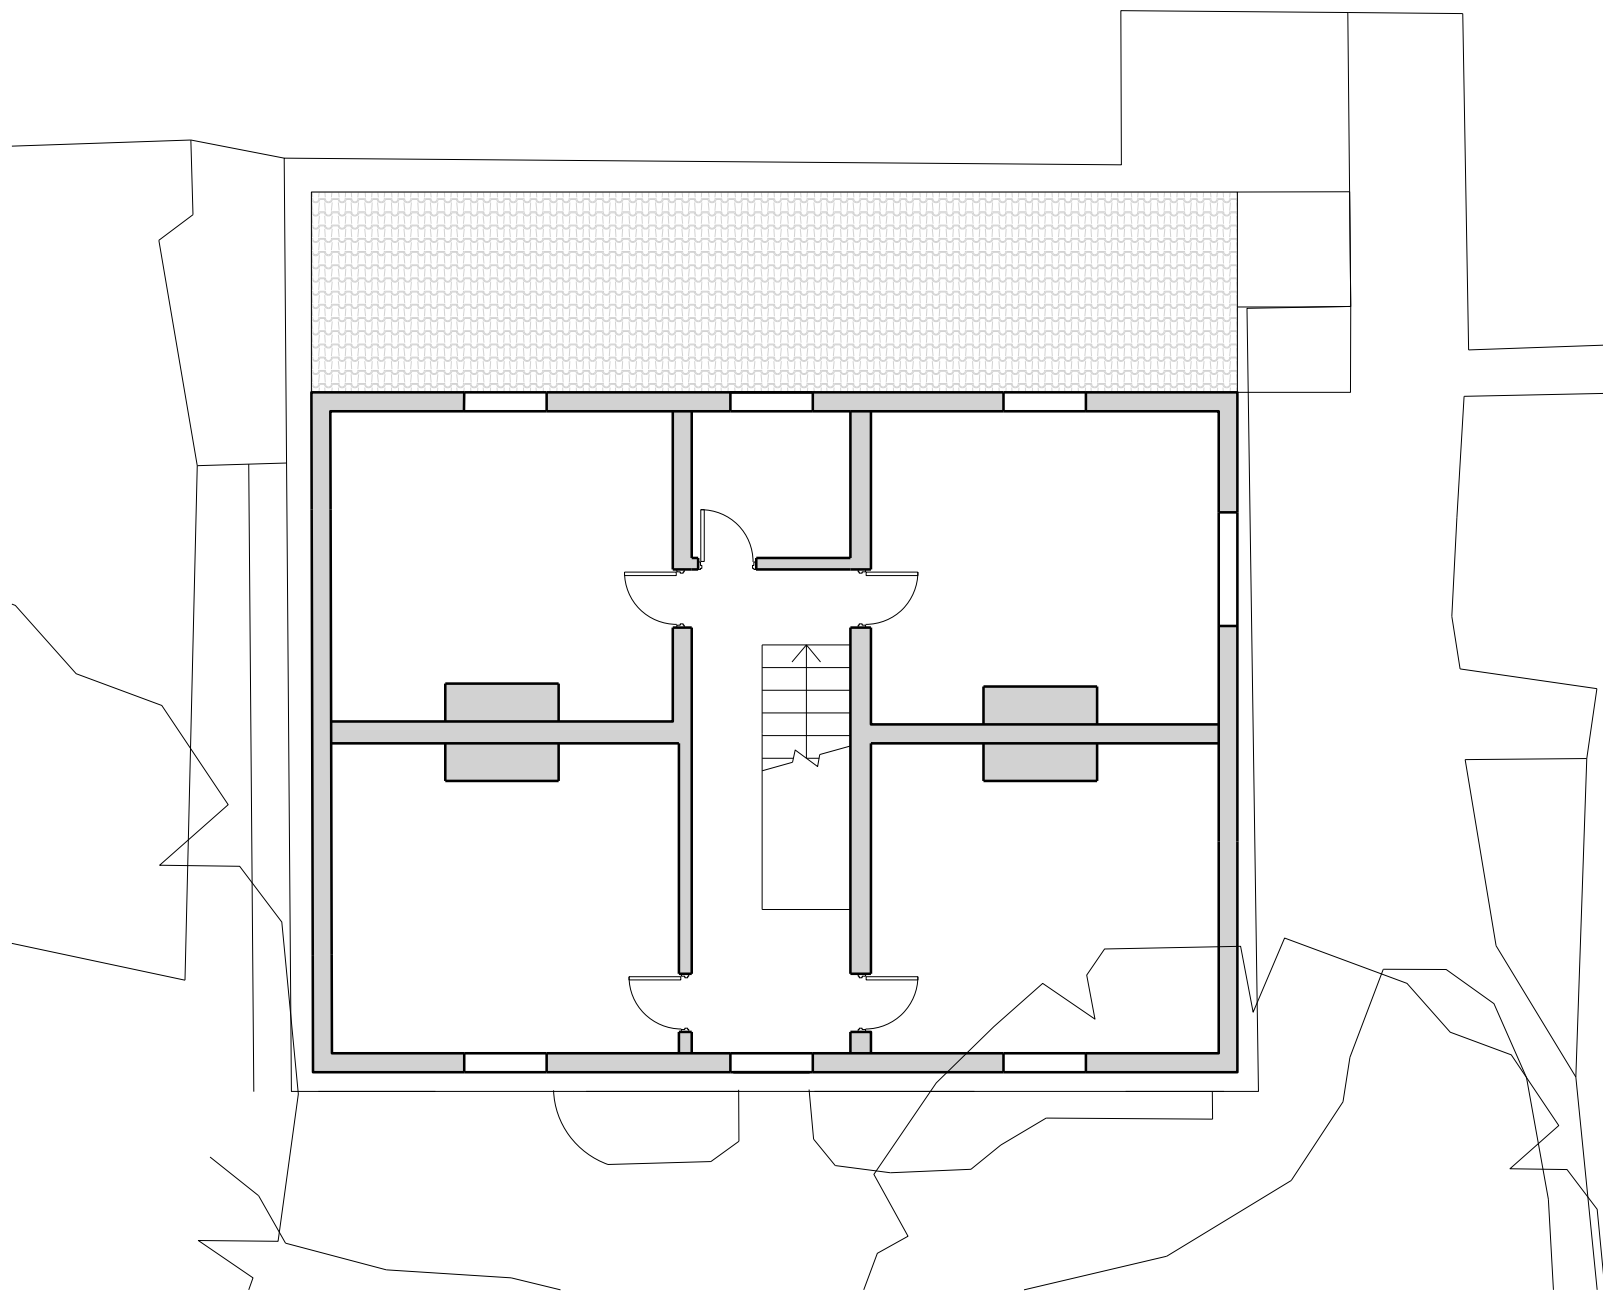


EXISTING FIRST FLOOR PLAN



EXISTING SOUTH-WEST ELEVATION



EXISTING SOUTH-EAST ELEVATION

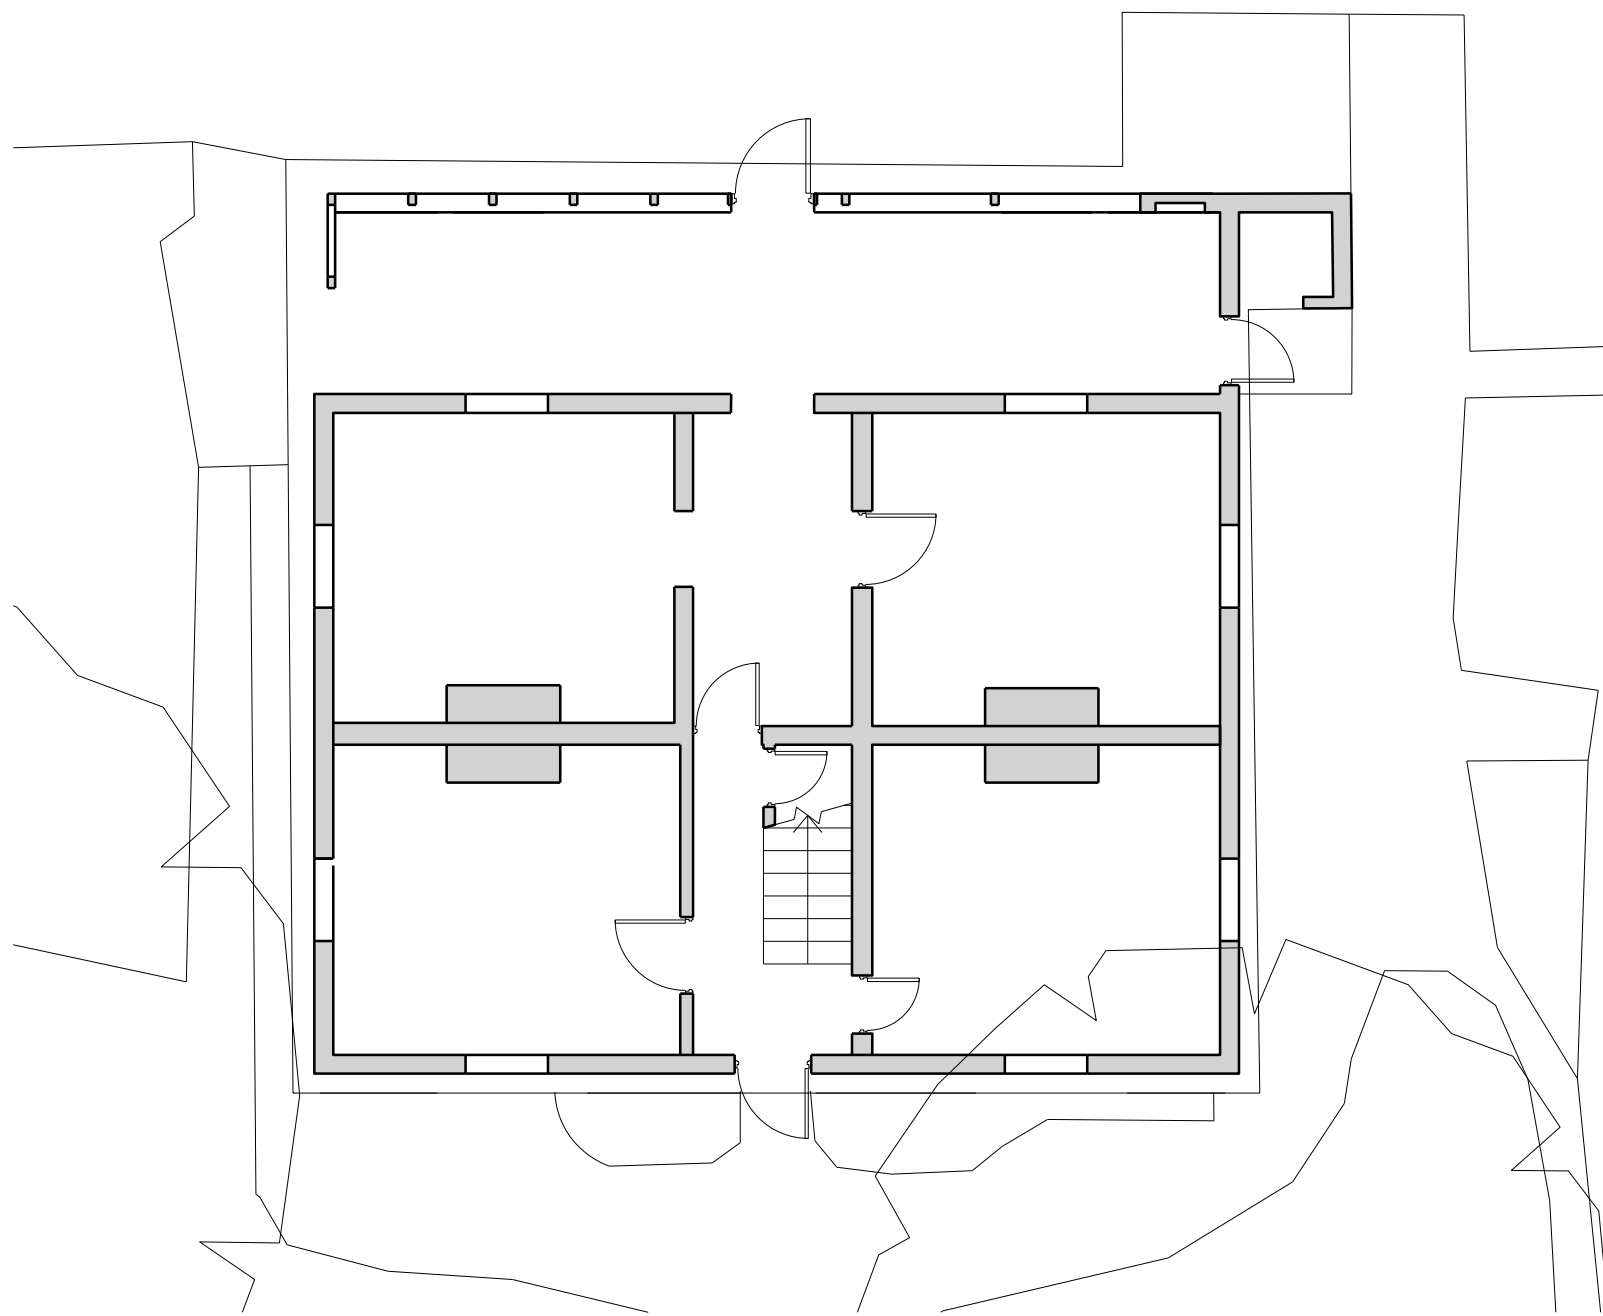


EXISTING GROUND FLOOR PLAN



EXISTING NORTH-EAST ELEVATION



EXISTING NORTH-WEST ELEVATION

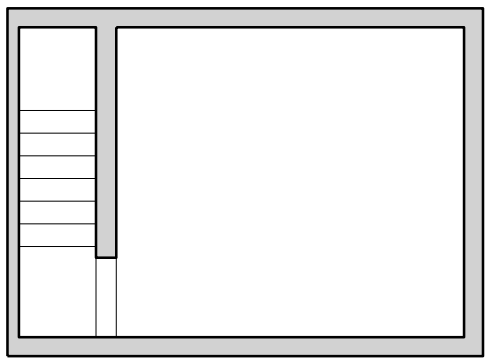

EXISTING BASEMENT PLAN

MITCHELL
ELEY
GOULD

SOUTHVIEW FARM
MIXED USE - RETAIL, OFFICES, AND FLAT
EXISTING FARMHOUSE DRAWINGS

PLANNING APR 2023 1:100/BA1 RM GS
2226 AL(0)05 -

© MITCHELL ELEY GOULD ARCHITECTS. 01225 789033.
THE ICE HOUSE G/F NORTH OFFICE 124-126 WALCOT STREET BATH BA1 5BG