
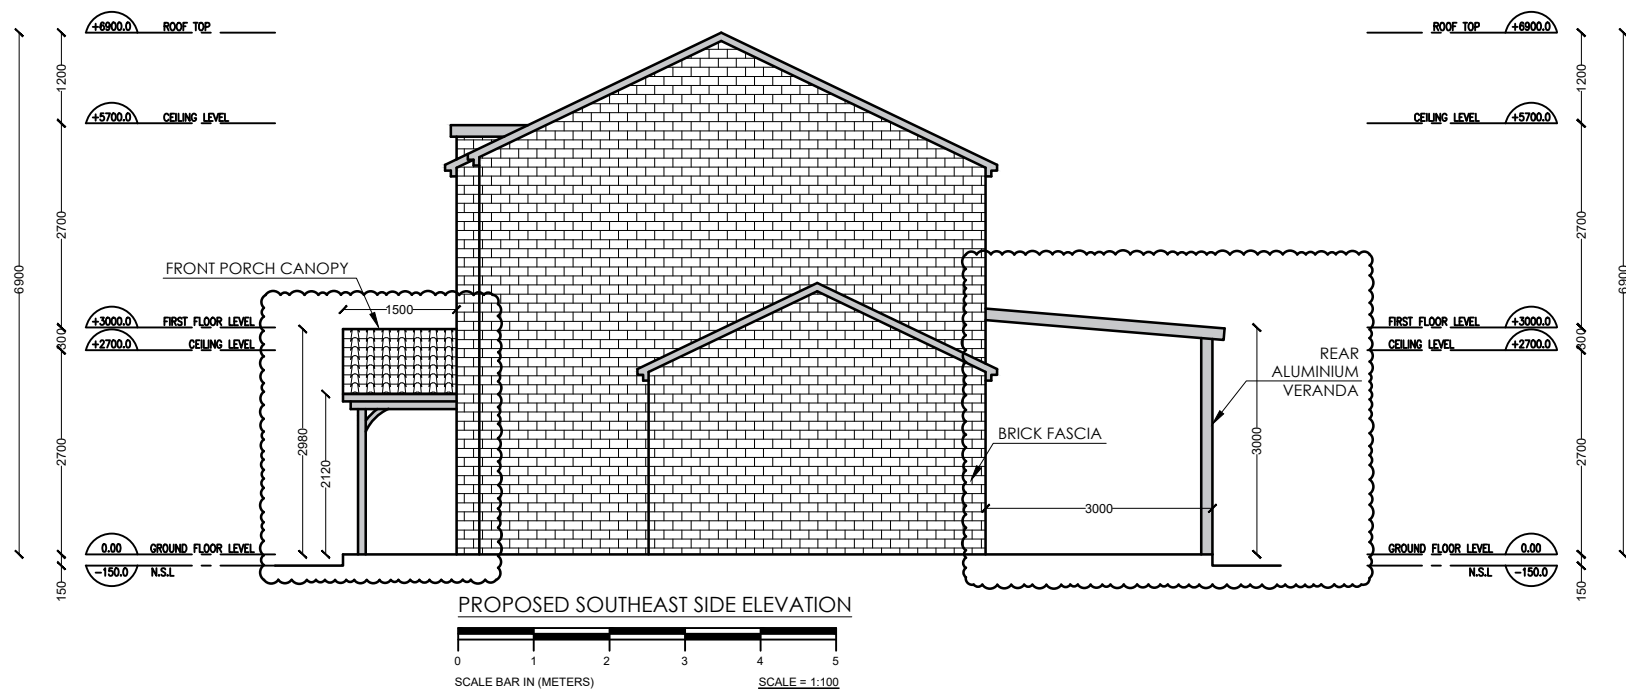


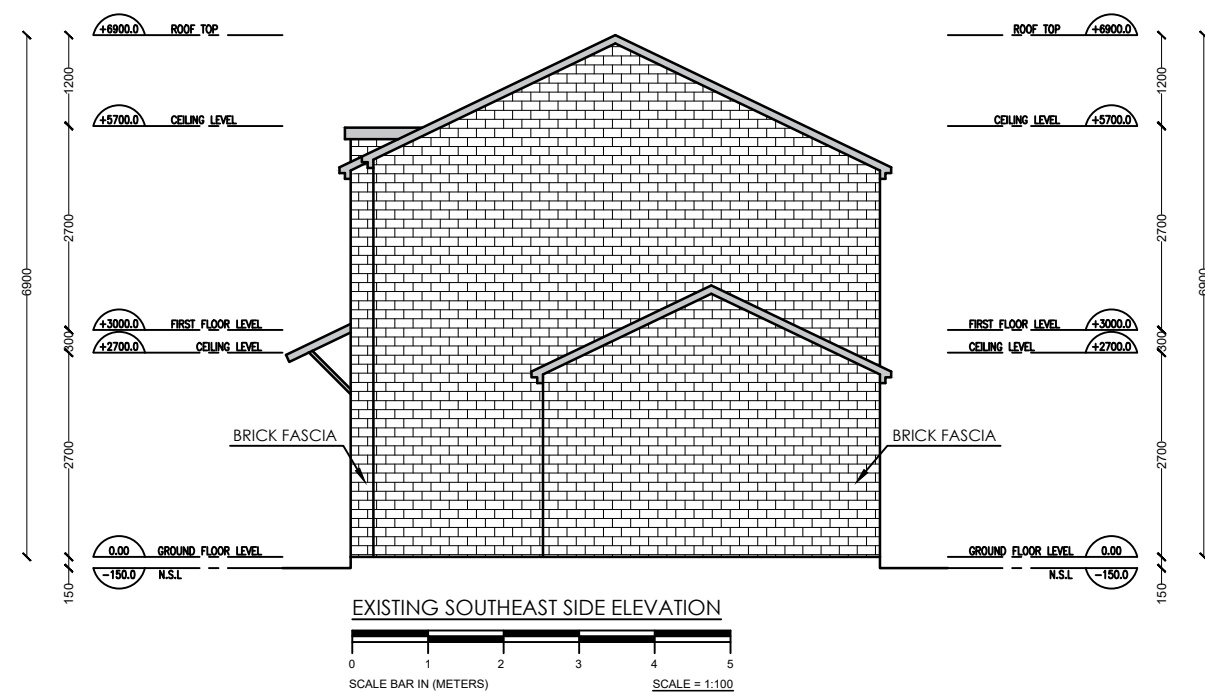

NO ALTERATION TO ROOF
FORM OR BUILDING FOOTPRINT
(EXCEPT VERANDA ADDITION
TO REAR)

A002