


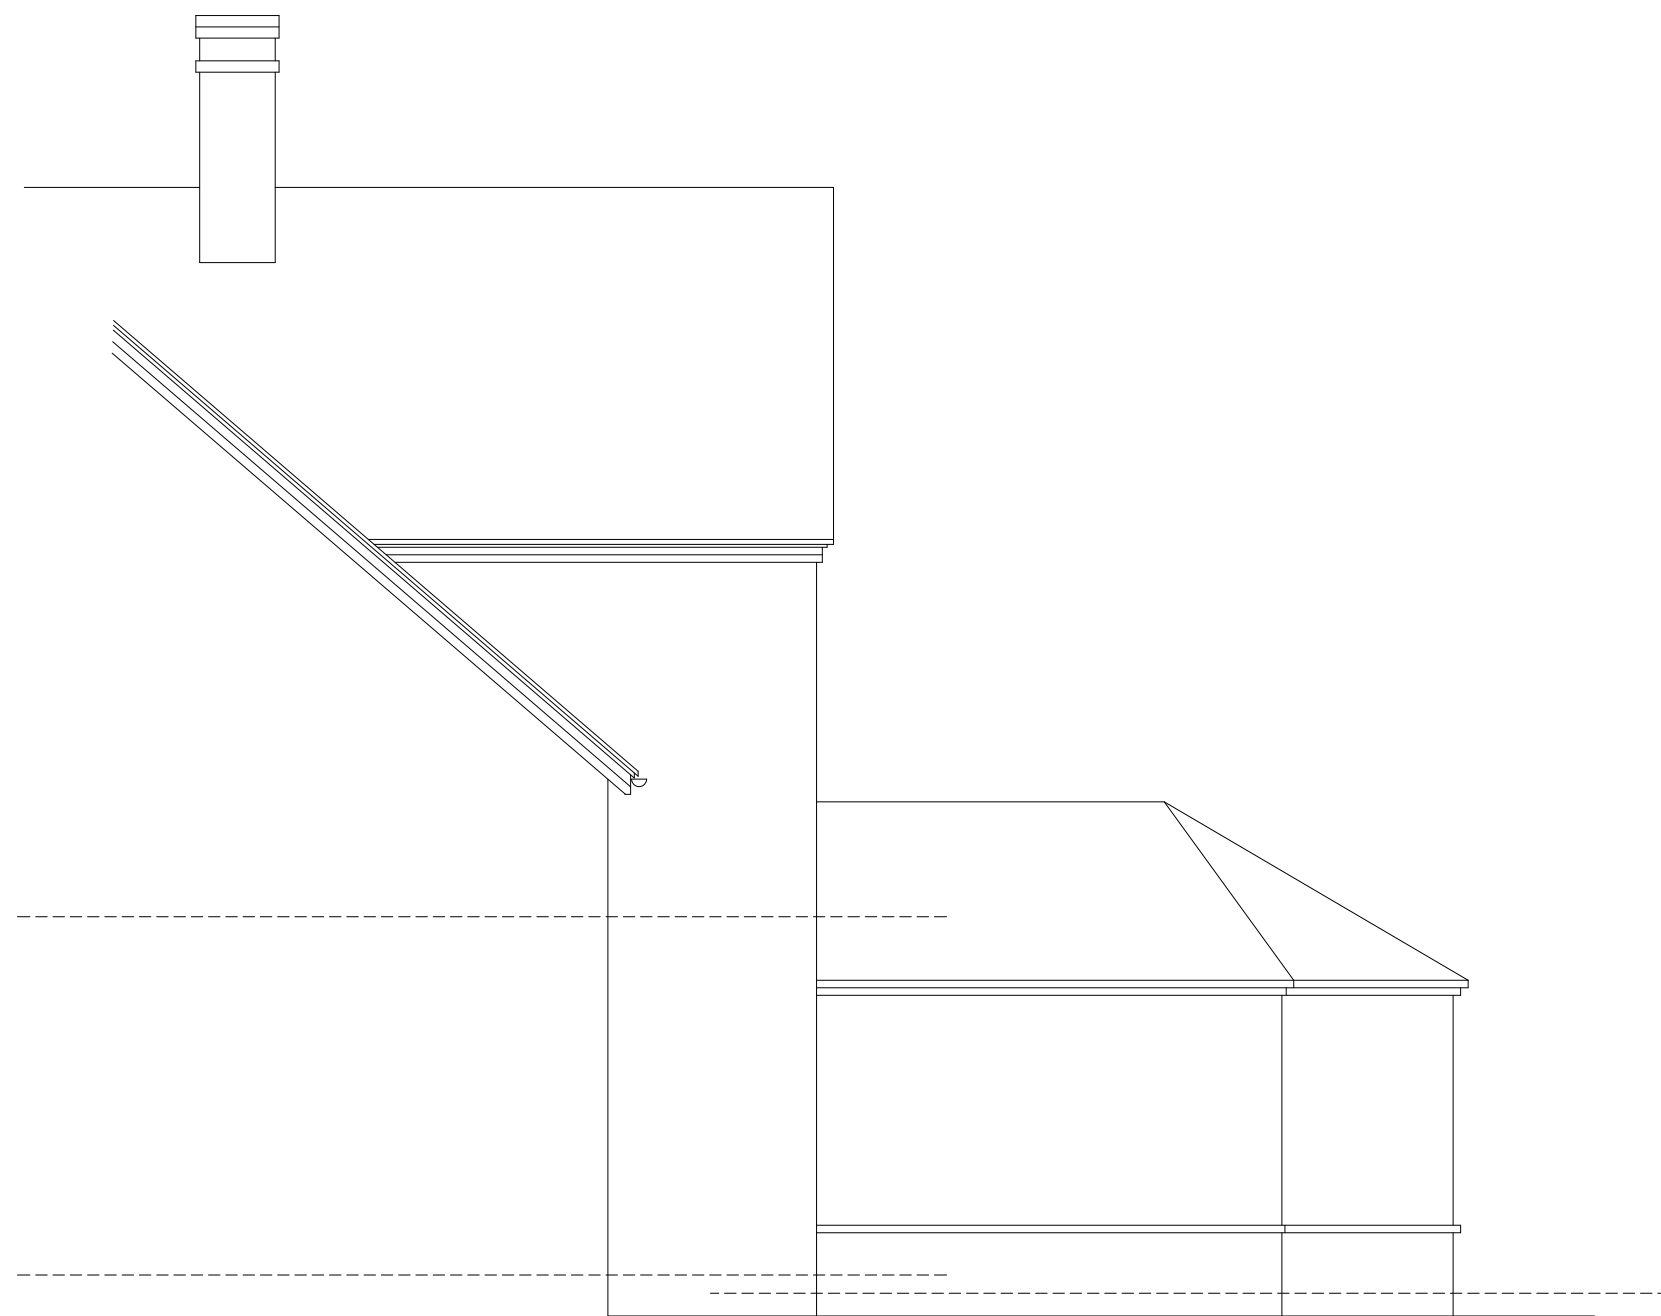


WEST




SOUTH ELEVATION 1:50




EAST

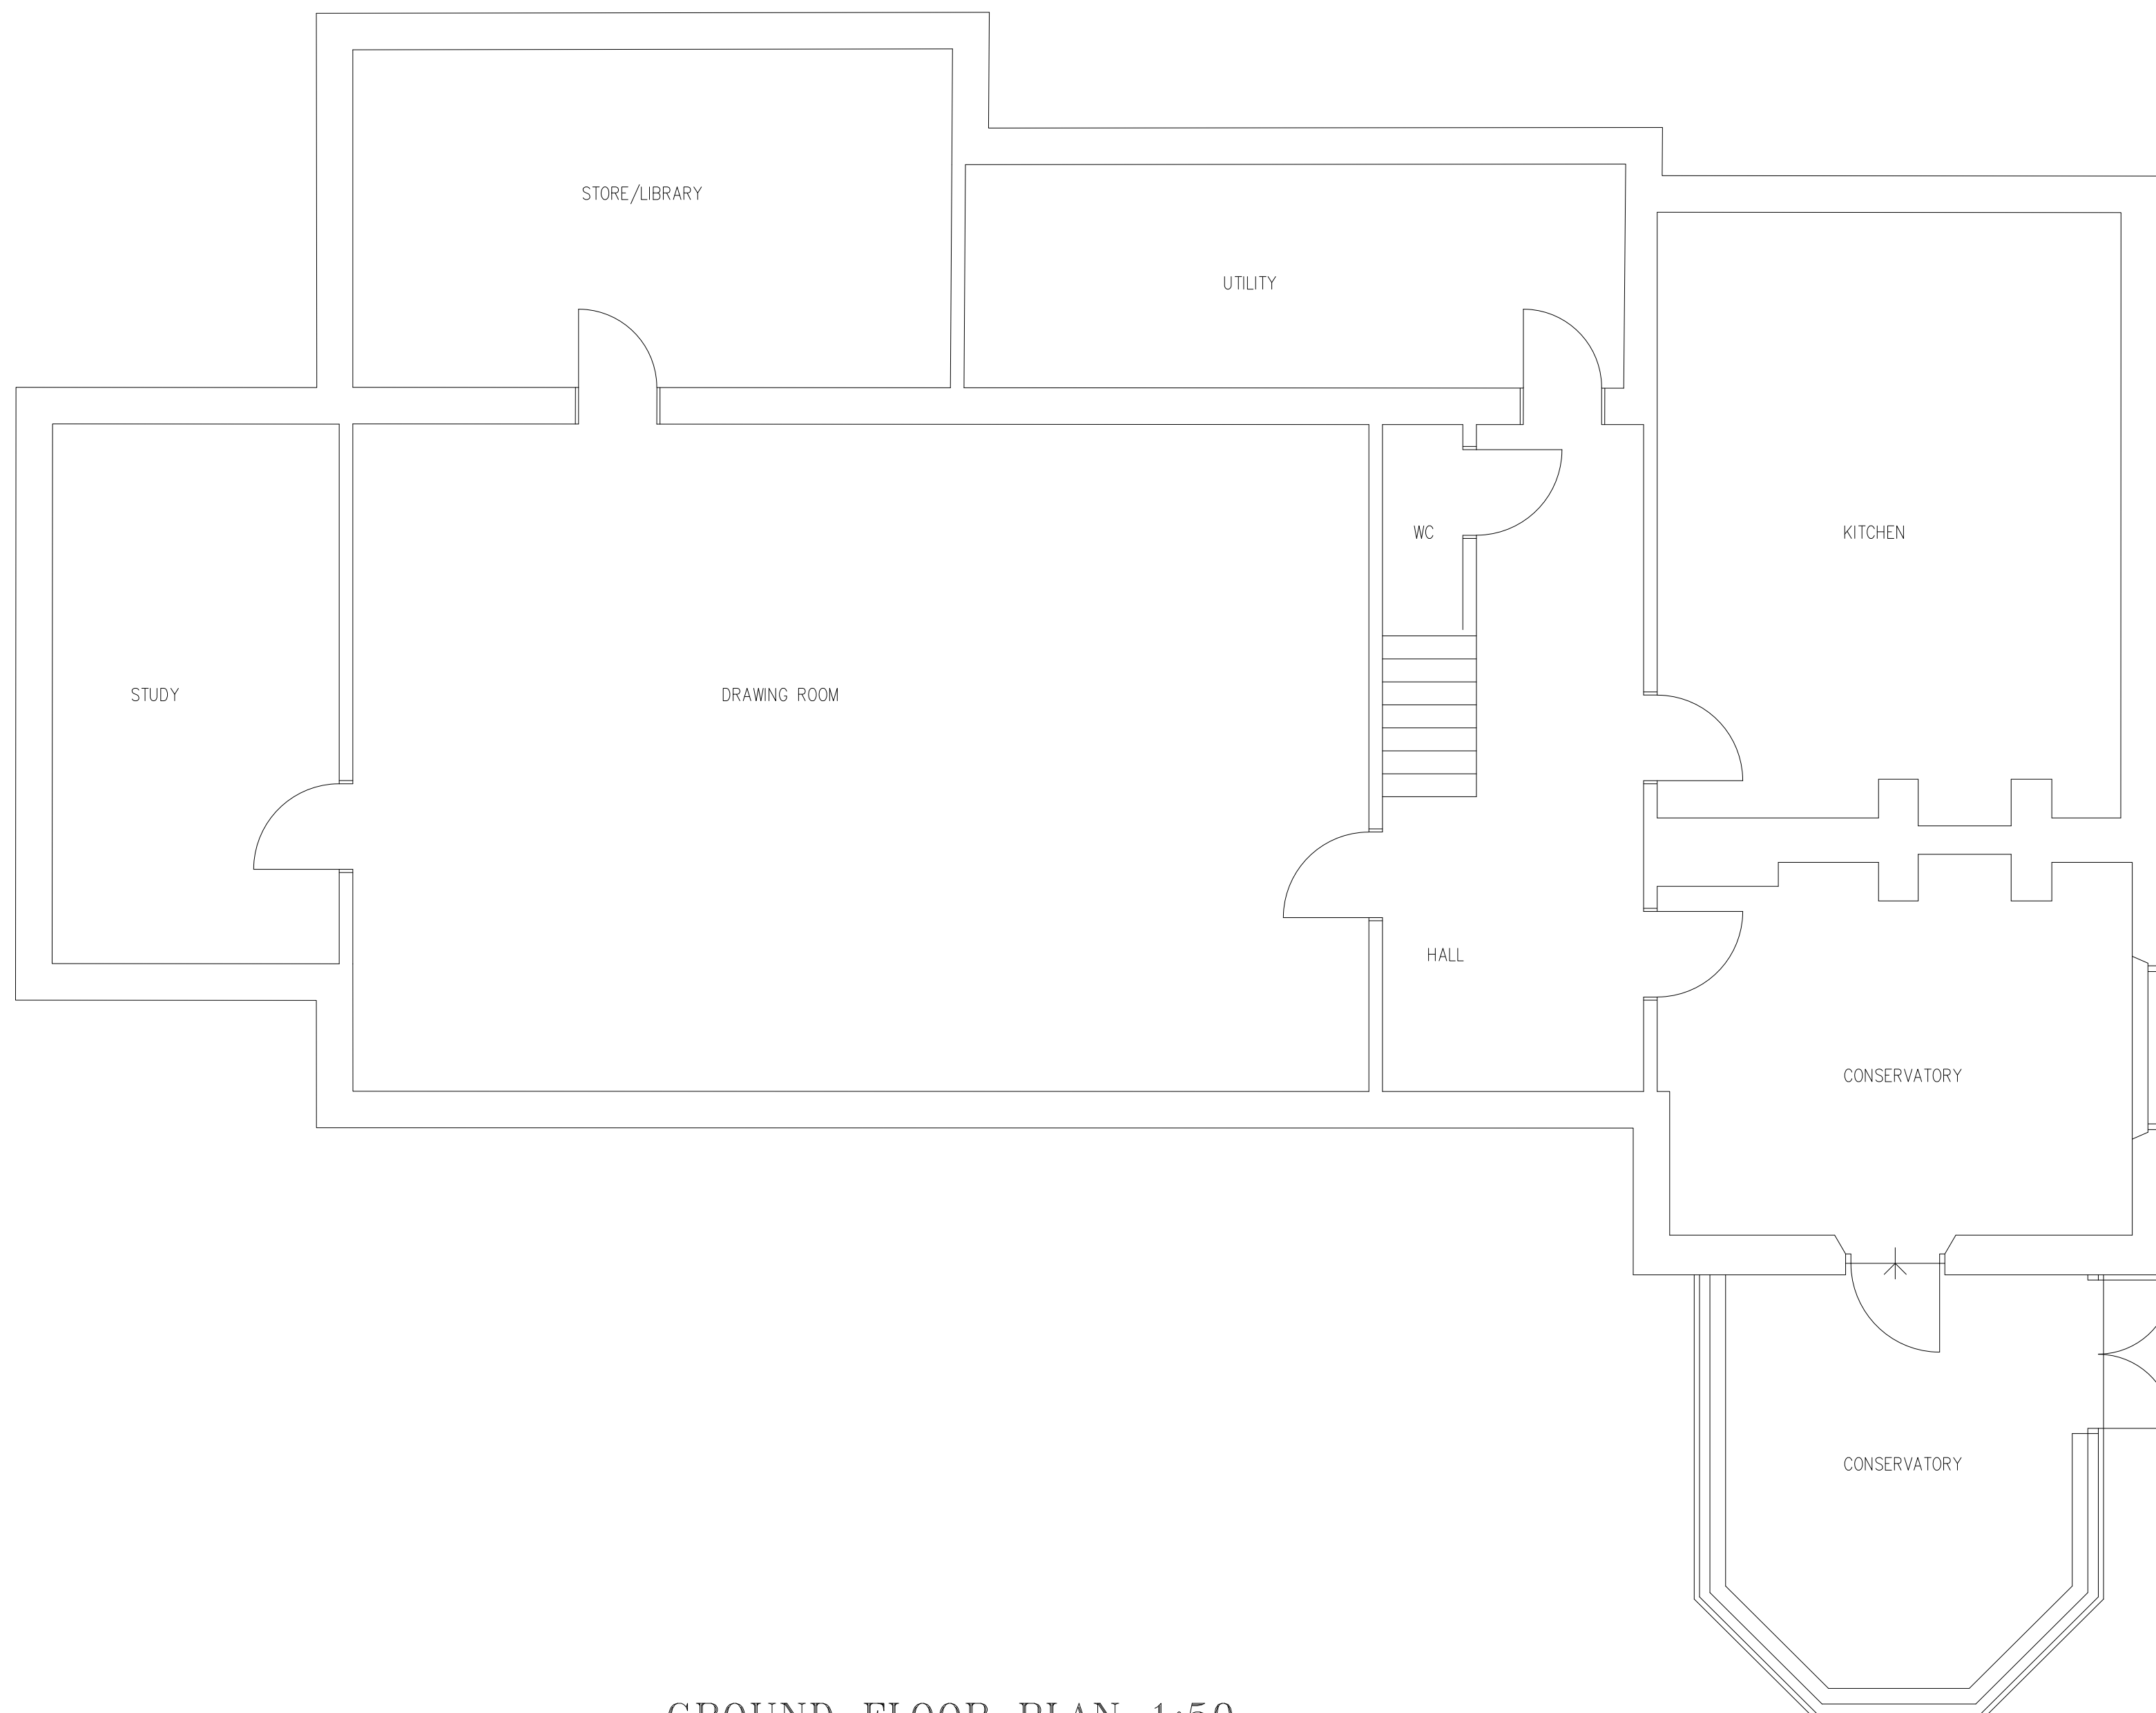

GROUND FLOOR PLAN 1:50

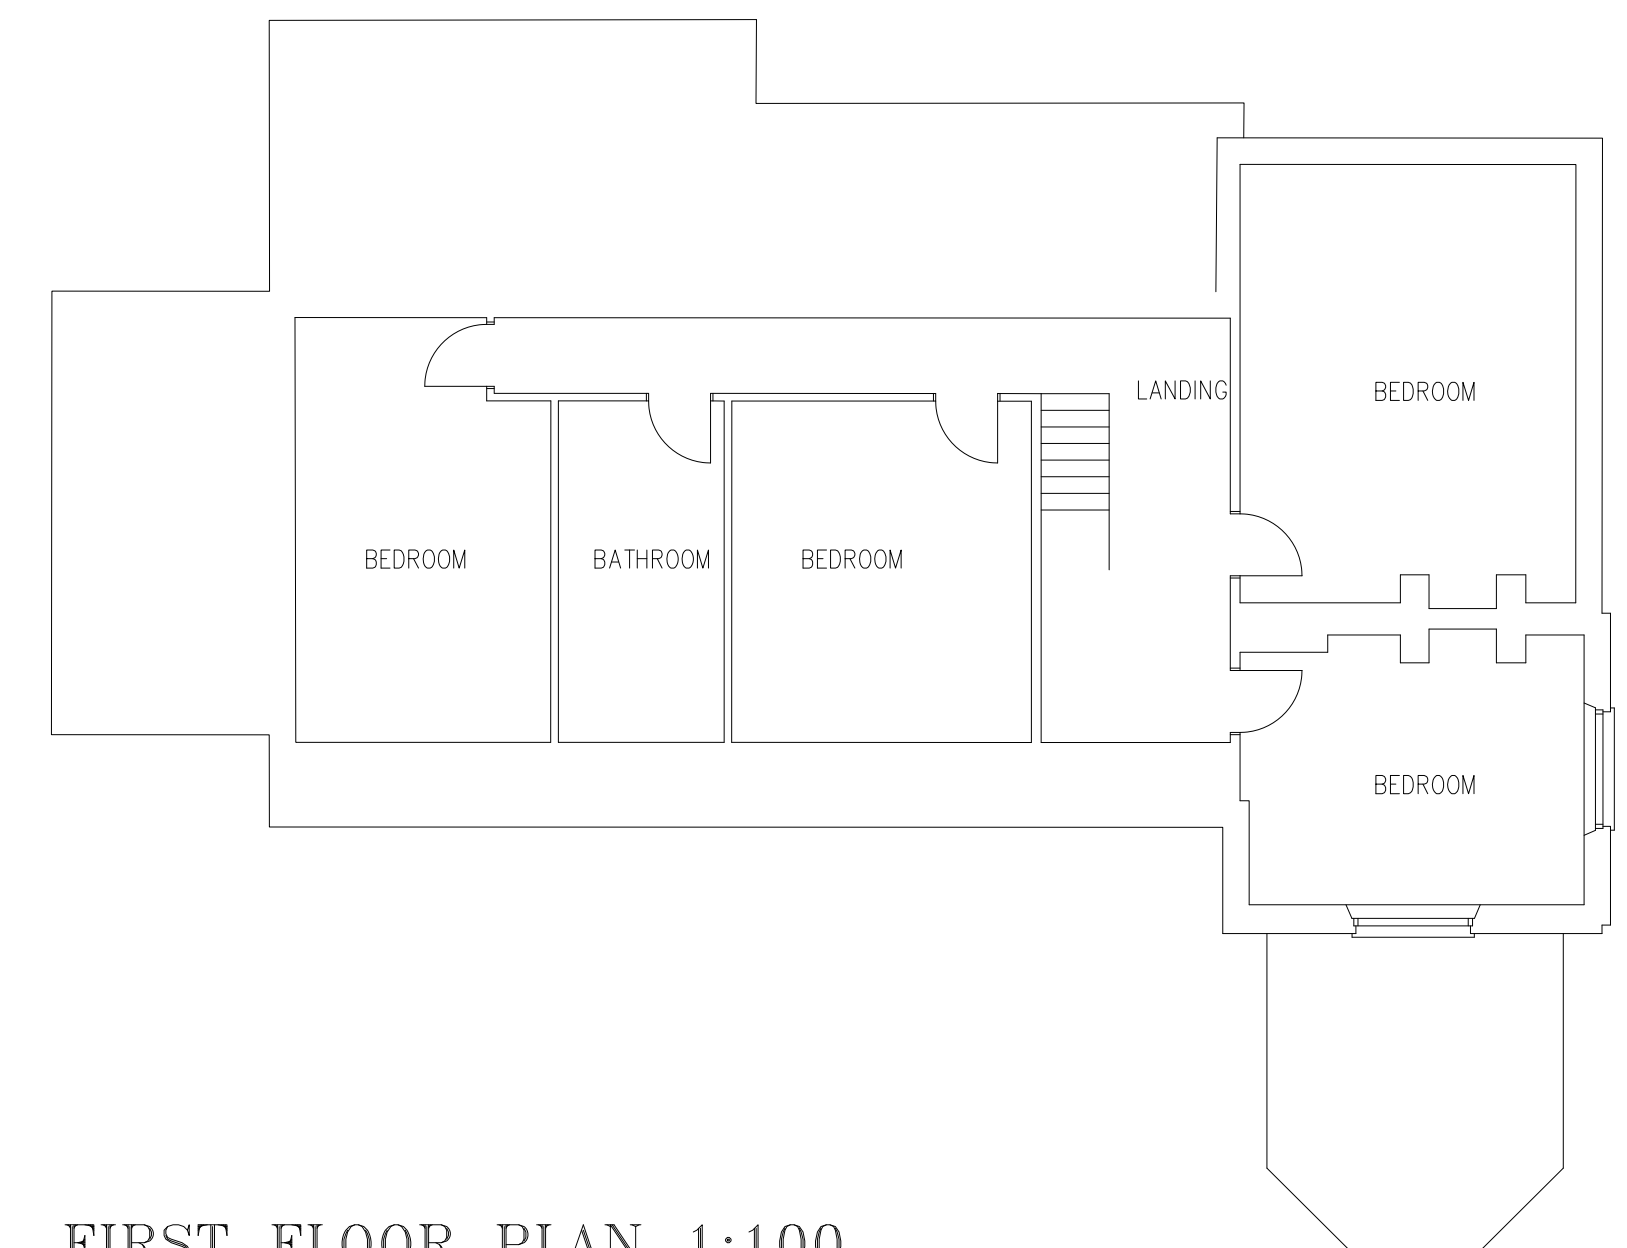

FIRST FLOOR PLAN 1:100

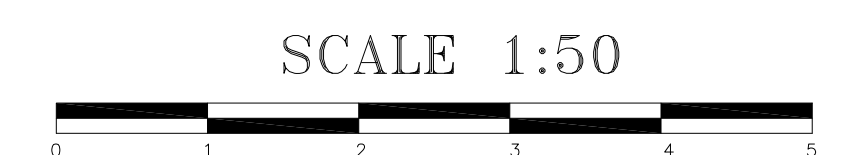

SURVEY
THE OLD SCHOOL HOUSE
EBBESBOURNE WAKE, SALISBURY, SP5 5JF
FOR MR AND MRS D WALSH