


Section drawing of permeable driveway construction  
At Lower Moor Cottage

Drawing No PDC1  
3rd March 2026

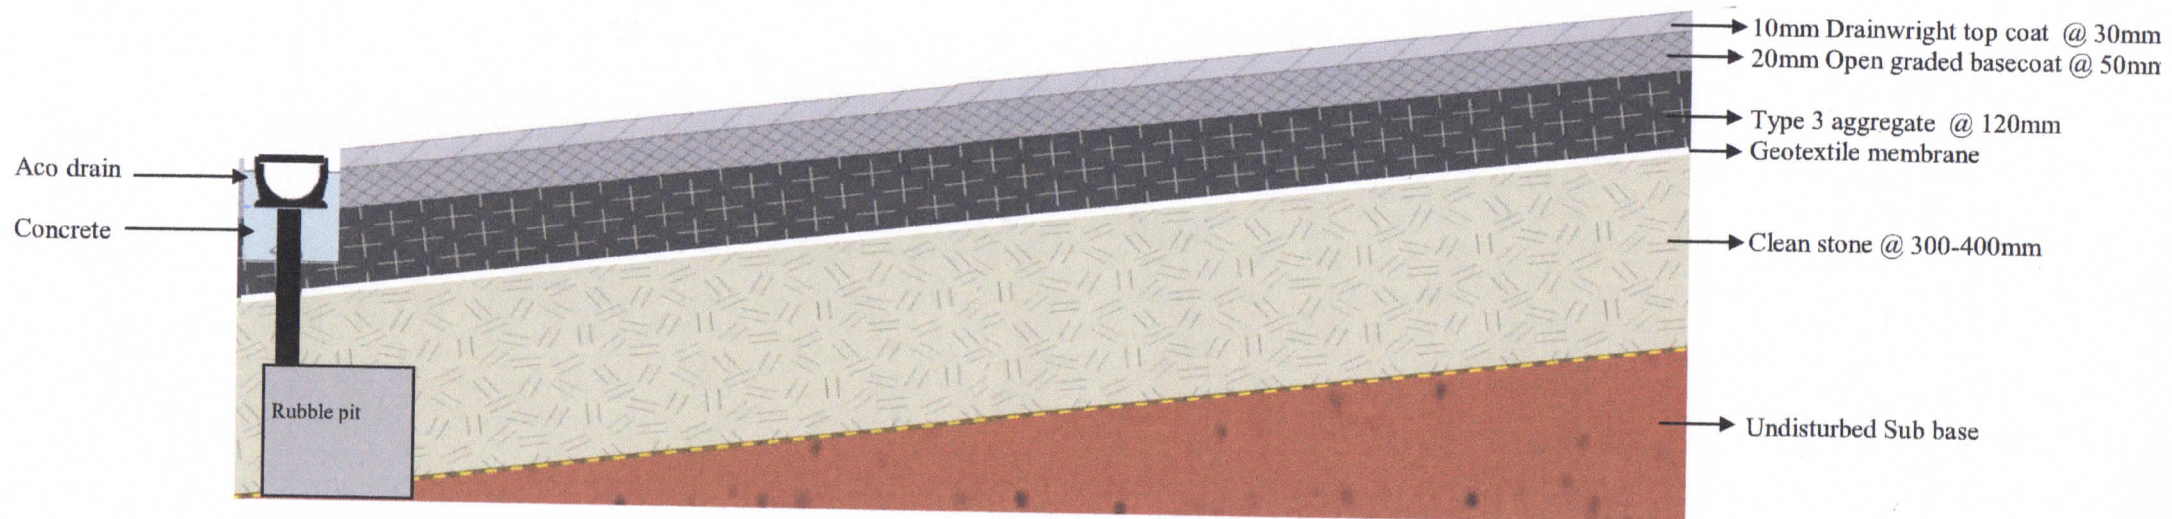

Constructed to fall of 1 in 15 which equates to 540mm rise  
over 8.2 meter span.