


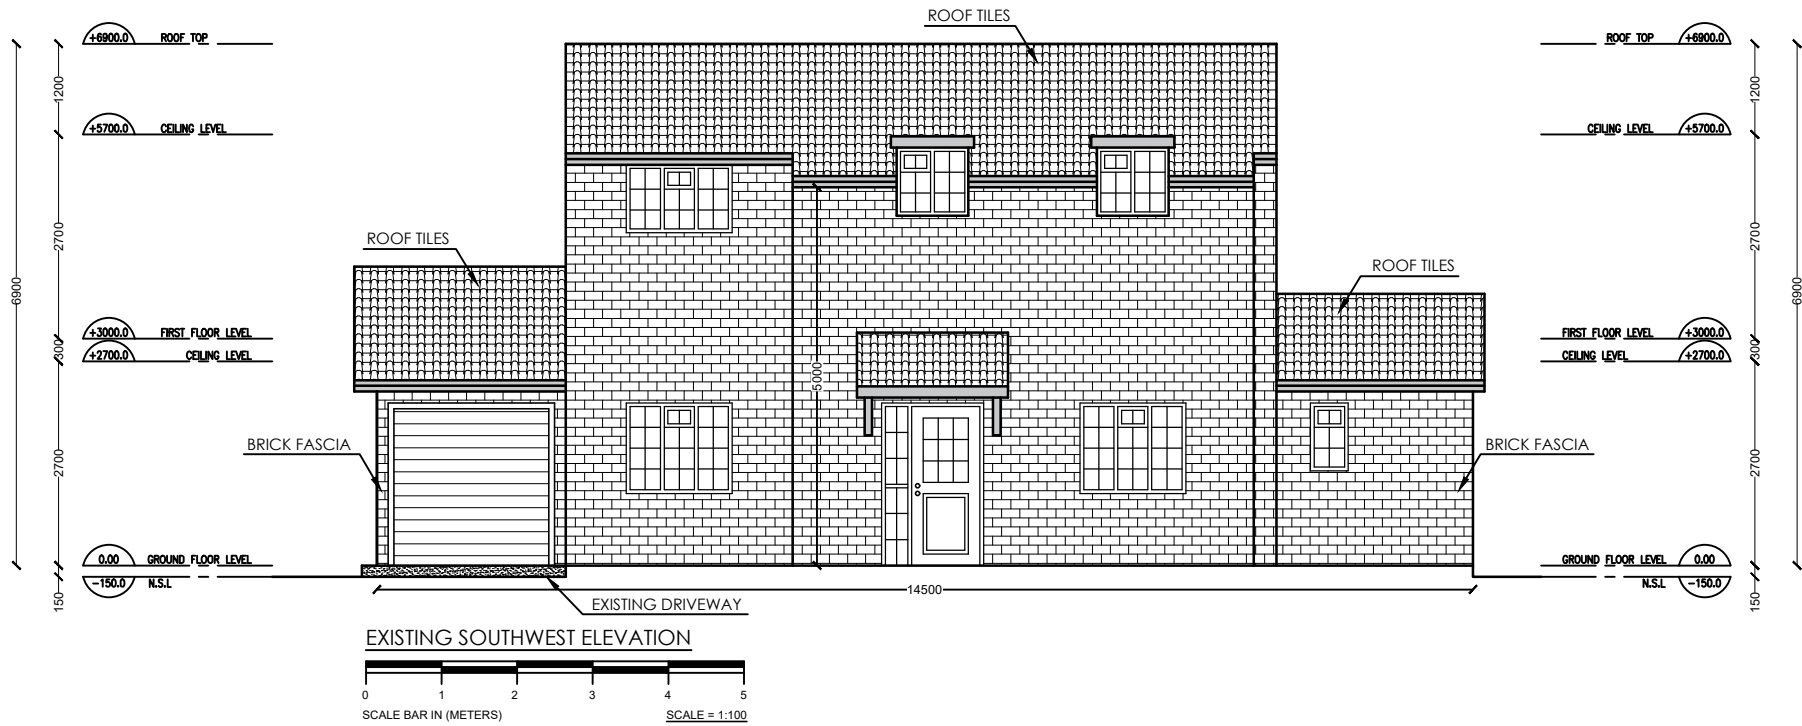

PROPOSED MATERIALS:

- FRONT PORCH CANOPY -  
TIMBER PORCH CANOPY WITH  
PITCHED TILED ROOF


- DRIVEWAY - PERMEABLE  
GRAVEL

- WINDOW TO REPLACE THE  
GARAGE DOOR - NOT YET  
SELECTED BUT WILL BE WHITE  
UPVC IN KEEPING WITH THE  
STYLE OF HOUSE/STREET

-REPLACEMENT FRONT DOOR  
NOT YET SELECTED BUT WILL BE  
IN KEEPING WITH STYLE OF  
HOUSE/STREET

NOTE:

NO ALTERATION TO ROOF  
FORM OR BUILDING FOOTPRINT  
(EXCEPT VERANDA ADDITION  
TO REAR)

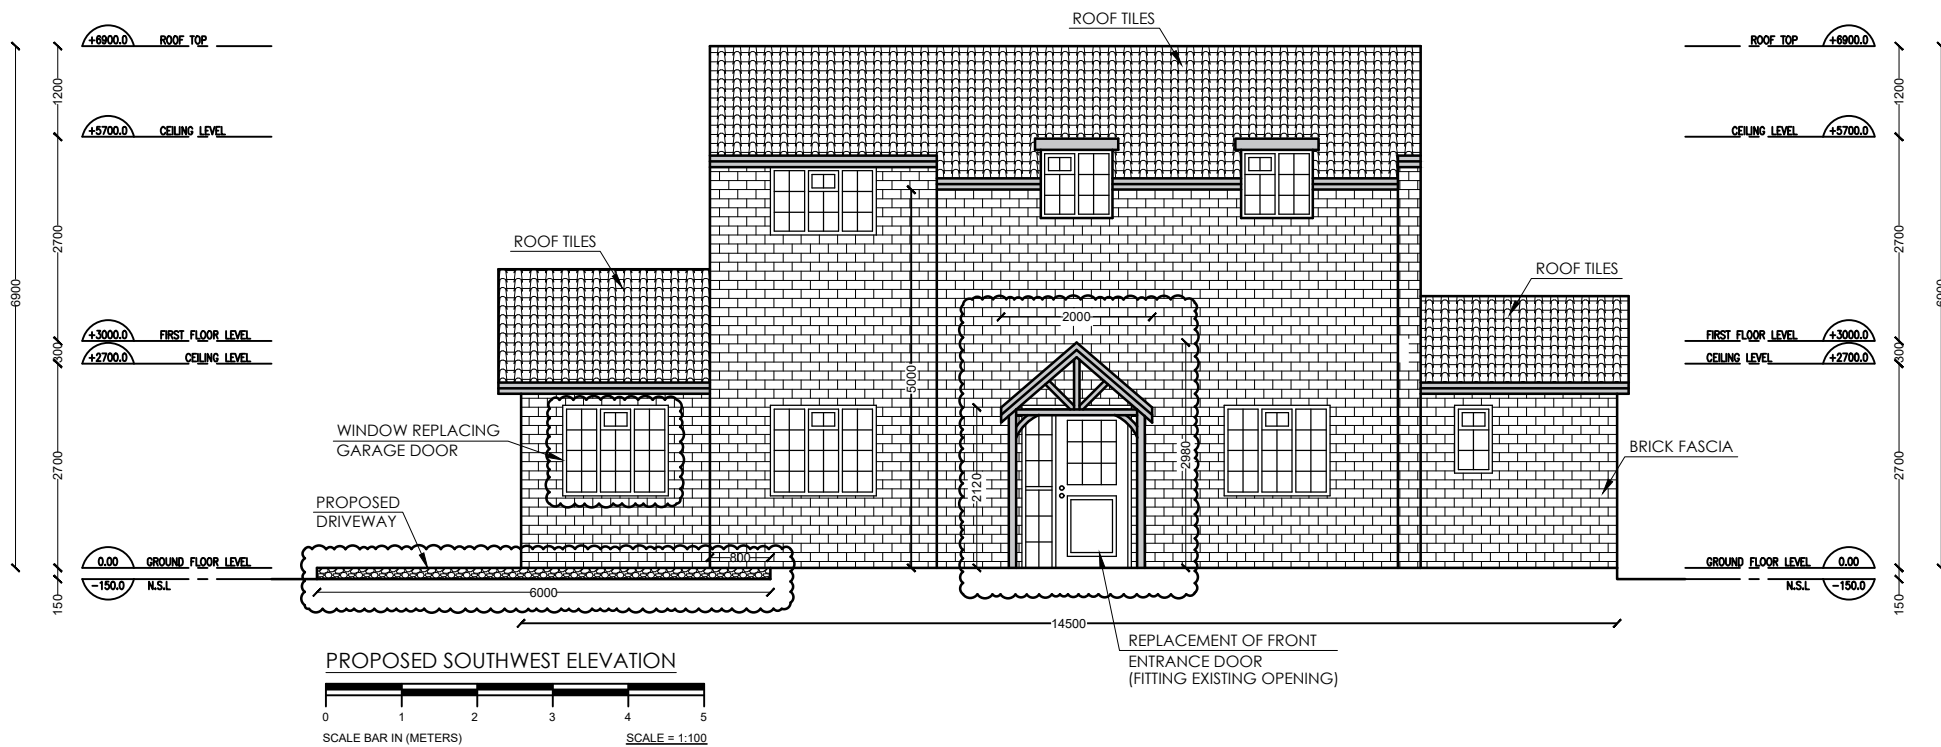

CLIENT :

FELICIA

PRINT DATE 02/27/2026

ISSUE DATE

PLANNING DRAWINGS 000

1 DRAWING REVISION #1 02/27/26  
REVISION DATE

PROJECT TITLE

RESIDENCE

X.Y.Z

1 DRAWING REVISION #1 02/27/26

PROJECT NO. 0000

DRAWING TITLE

EXISTING &  
PROPOSED FRONT  
ELEVATIONS

PAPER SIZE @A3

QC CHECKED BY

CA REVIEWED BY

DRAWING NUMBER

A001