
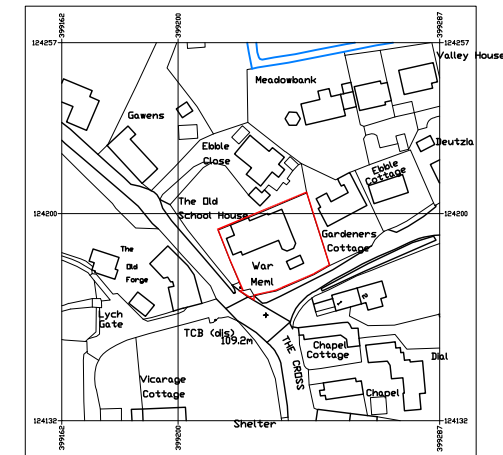
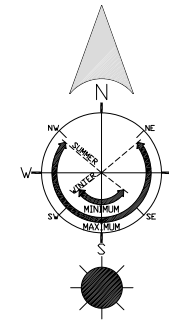


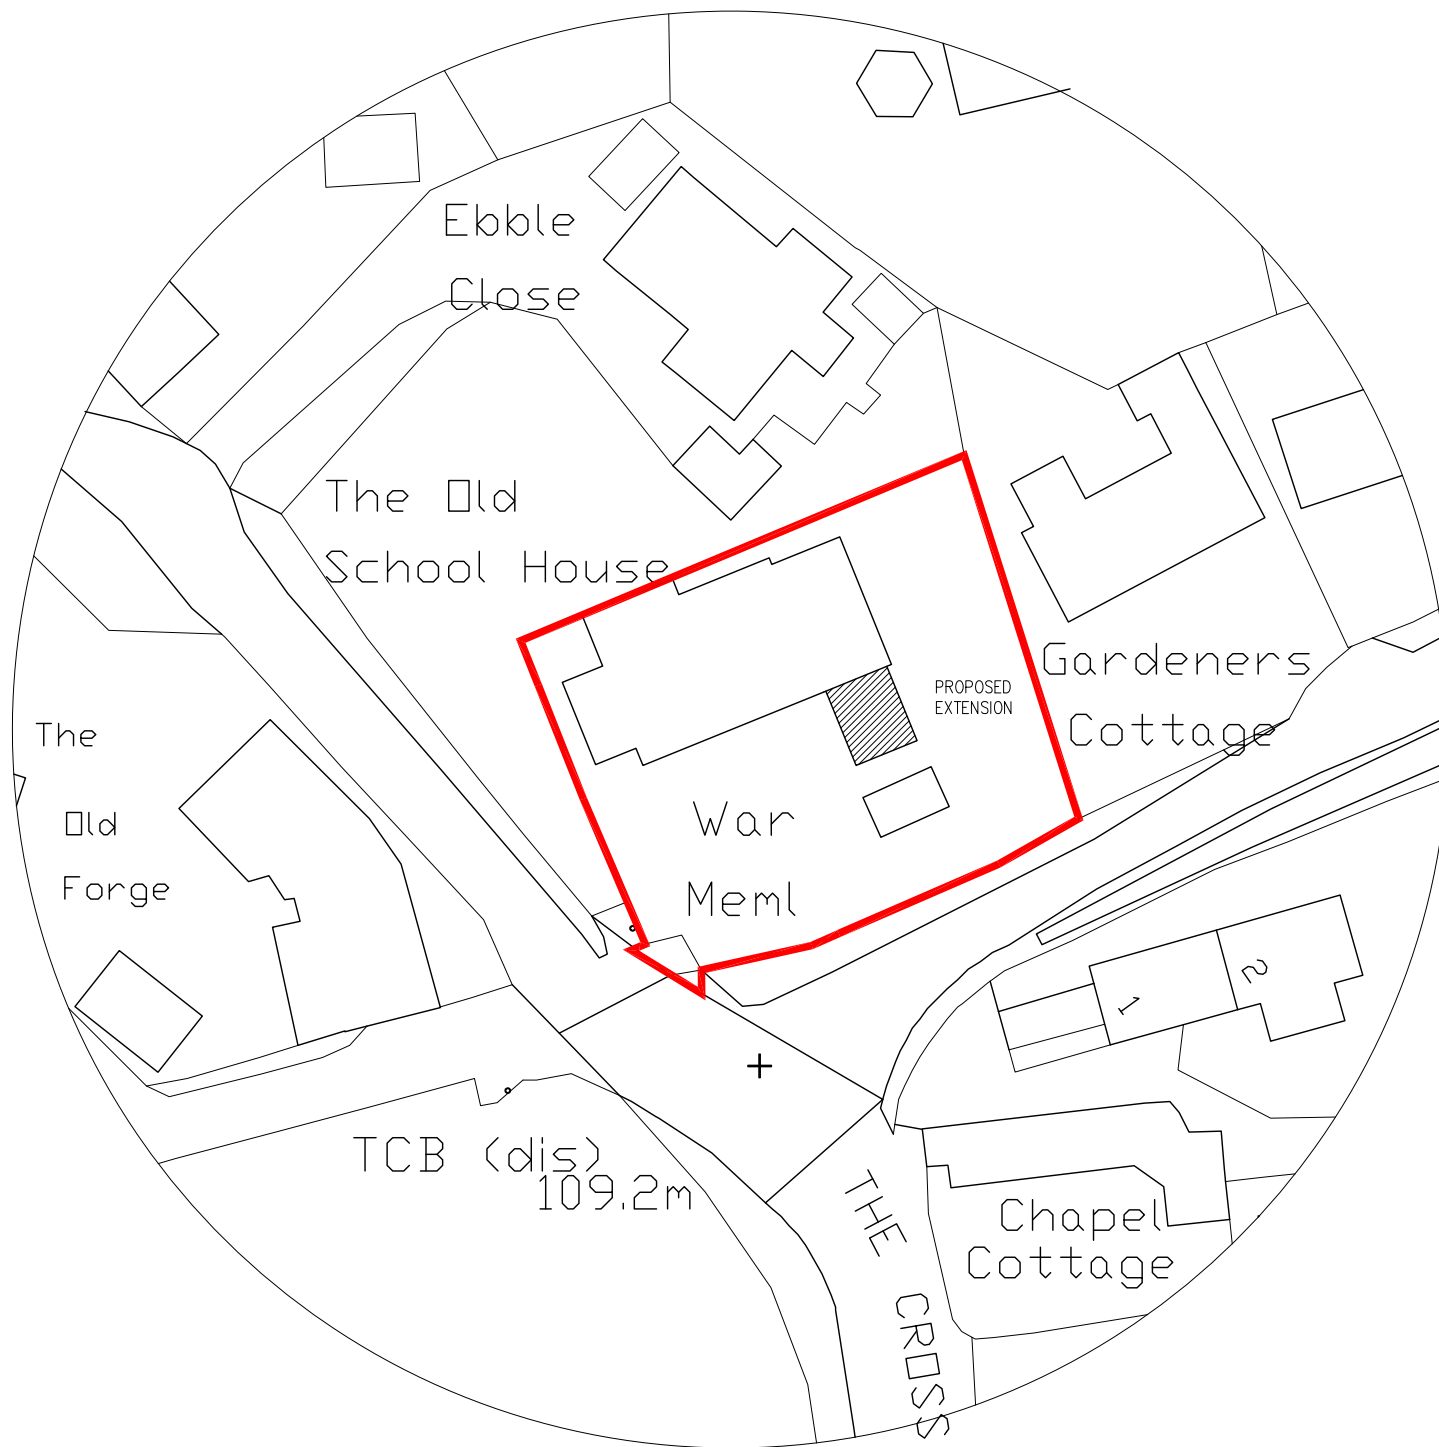

SCHEME
 THE OLD SCHOOL HOUSE
 EBBESBOURNE WAKE, SALISBURY, SP5 5JF
 FOR MR AND MRS D WALSH