


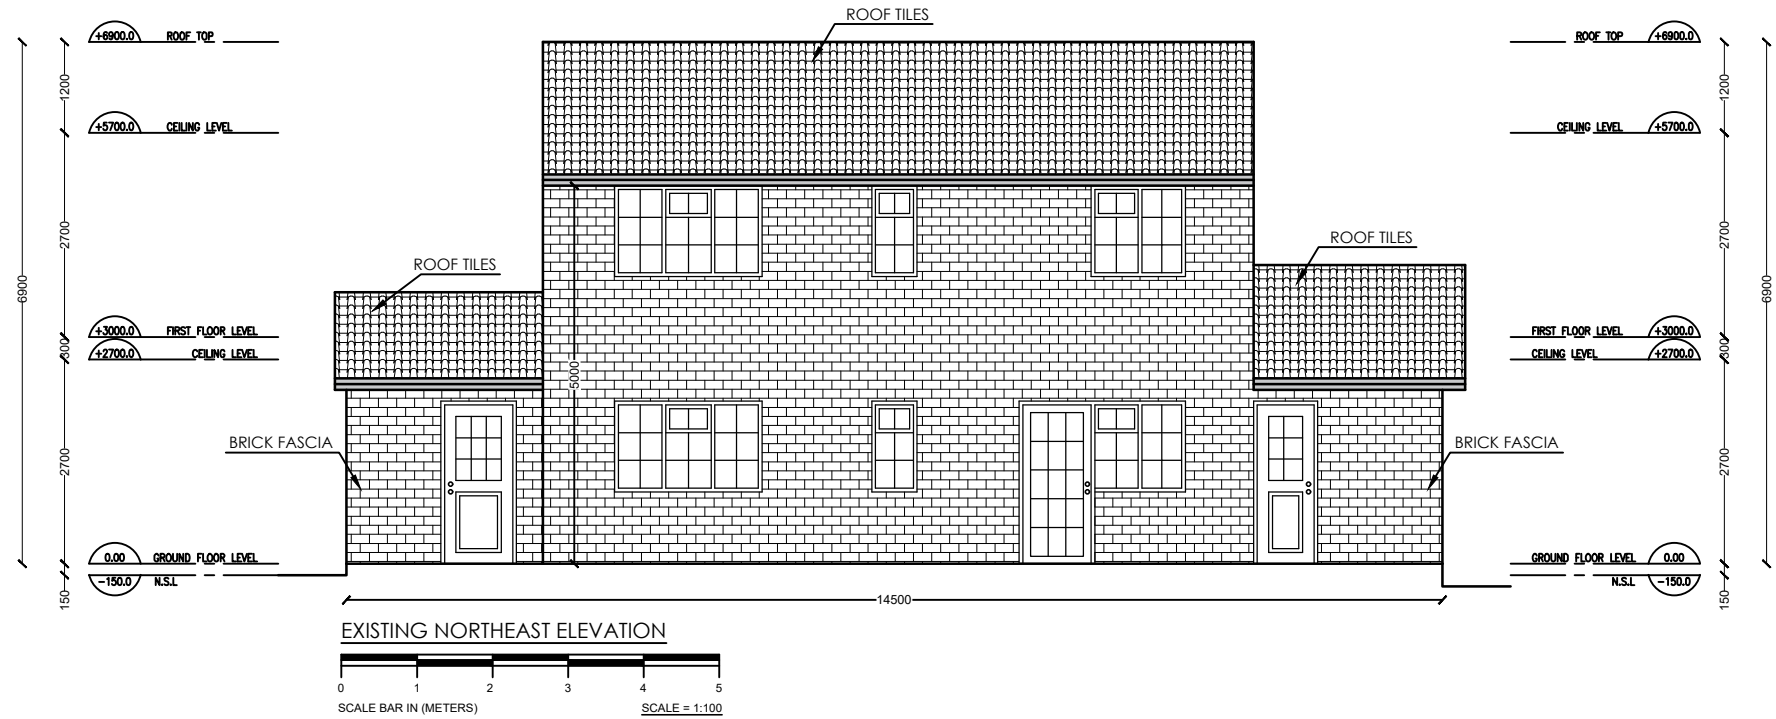


PROPOSED MATERIALS:

- VERANDA REAR ALUMINIUM VERANDA IN MATT ANTHRACITE WITH CLEAR GLAZED ROOF PANELS

NOTE:

NO ALTERATION TO ROOF FORM OR BUILDING FOOTPRINT (EXCEPT VERANDA ADDITION TO REAR)

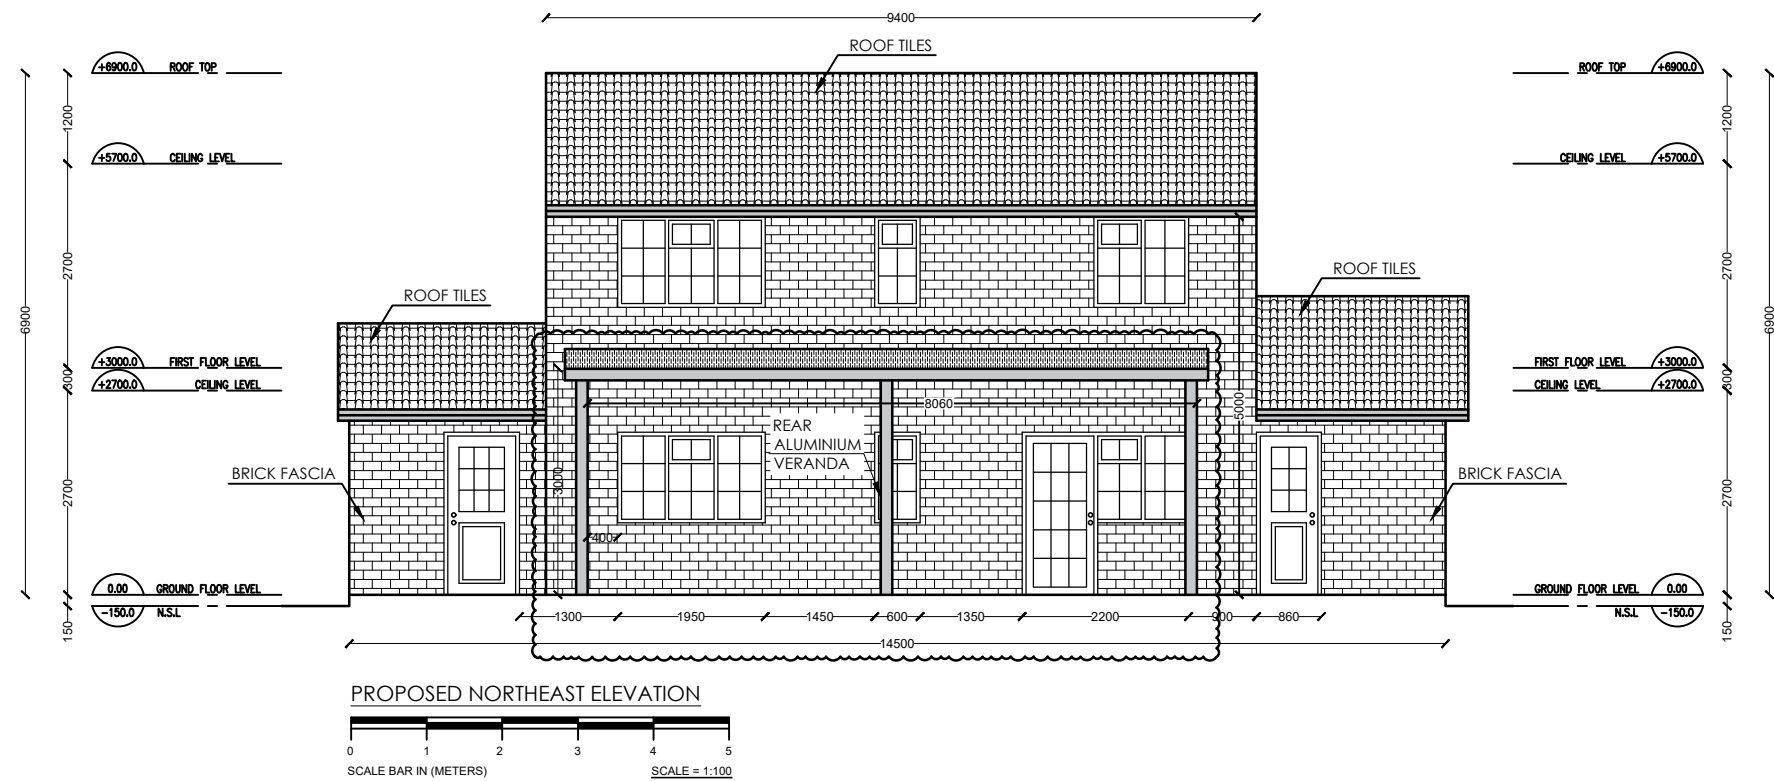

CLIENT :
FELICIA

PRINT DATE 02/27/2026

ISSUE DATE

PLANNING DRAWINGS 000

1 DRAWING REVISION #1 02/27/26
REVISION DATE

PROJECT TITLE

RESIDENCE

X.Y.Z

1 DRAWING REVISION #1 02/27/26

PROJECT NO. 0000

DRAWING TITLE

EXISTING &
PROPOSED REAR
SIDE ELEVATIONS

PAPER SIZE @A3

QC CHECKED BY

CA REVIEWED BY

DRAWING NUMBER

A003