




N.T. Bird Box




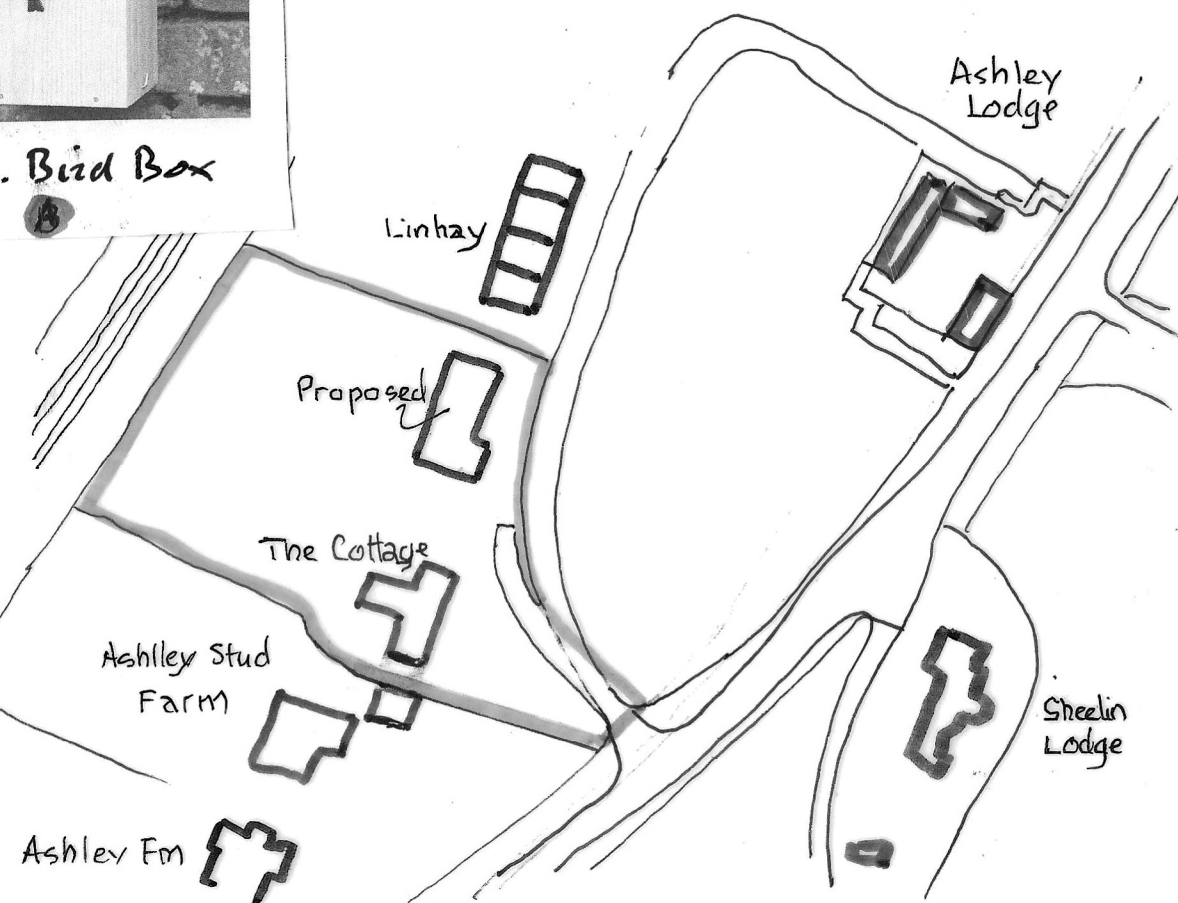


Location 1:1250

0 10 20m



N.T. Bat Box A

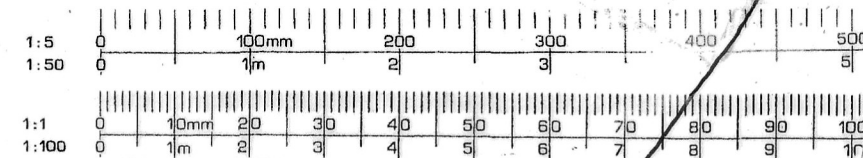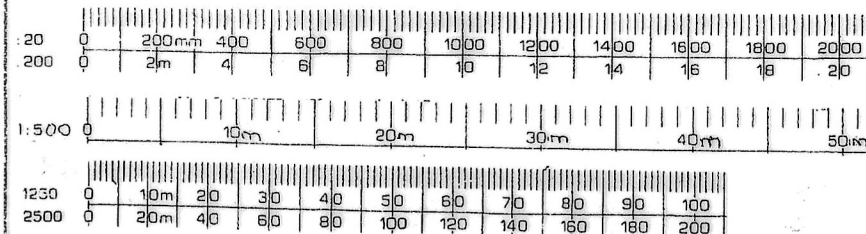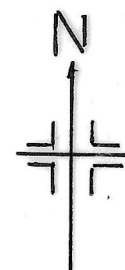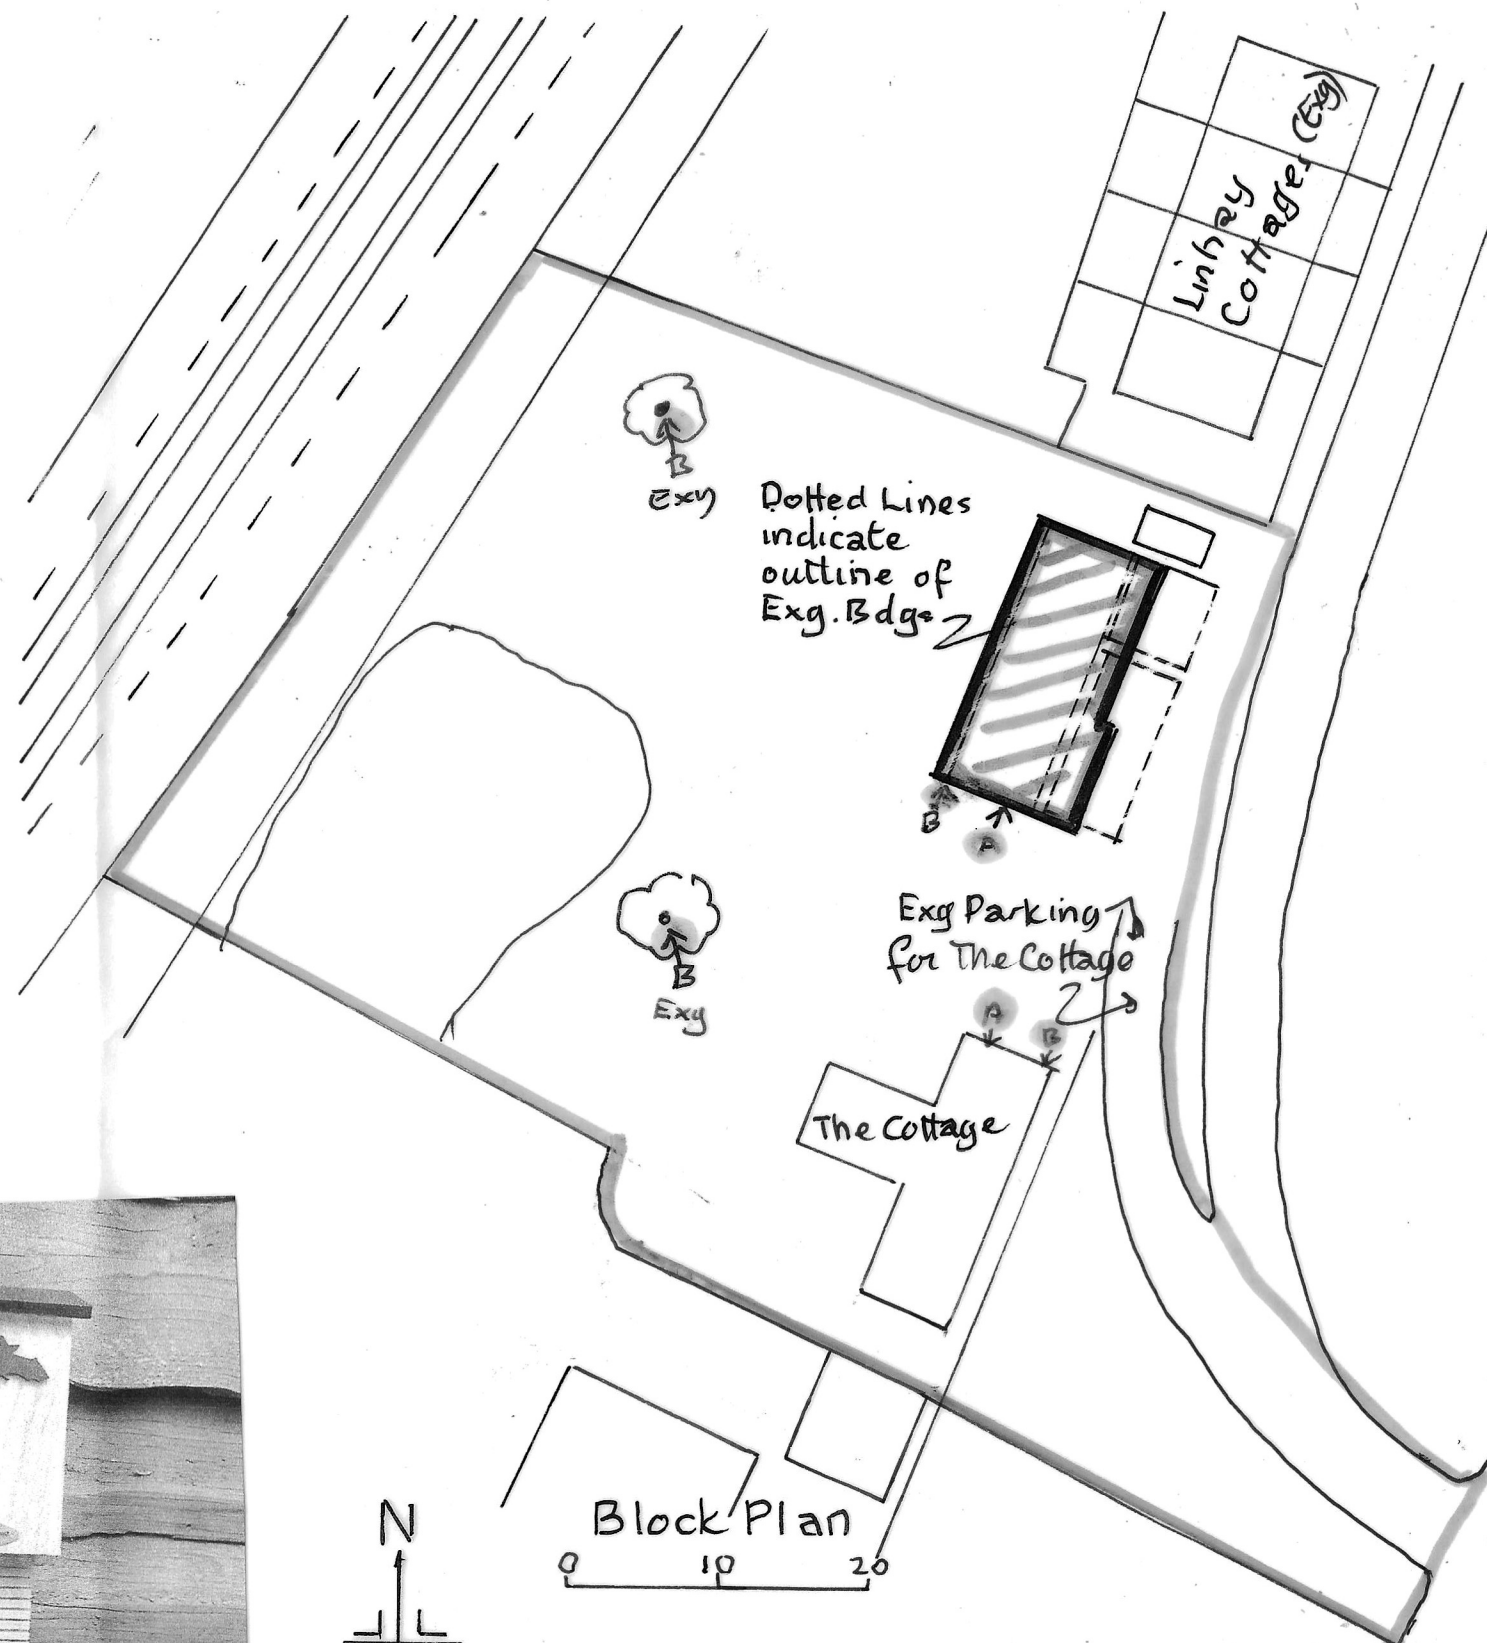

BOLINGBROKE DESIGN
 6 The Slipway, Staverton, BA14 8UP
 Mobile 07860 491800
 bolingbroke.design@gmail.com

LEGEND:
 Exg Walls
 New Stone
 New Brick
 New Block
 New Stud

NOTES: D-Boxes
 A - Bat Boxes
 B - Bird Boxes
 © All copyrights Reserved 2025

Client Jennifer Jenkins
Job Title Rebuilt Garden Store and And Garden Room "The Cottage" SH13BAN

Scale A4 A3
 1:1250 1:500
Drawn by au
Date Nov 2025

Drawing Title Location and Block Plan
Drg No. 3208/1
Rev D