


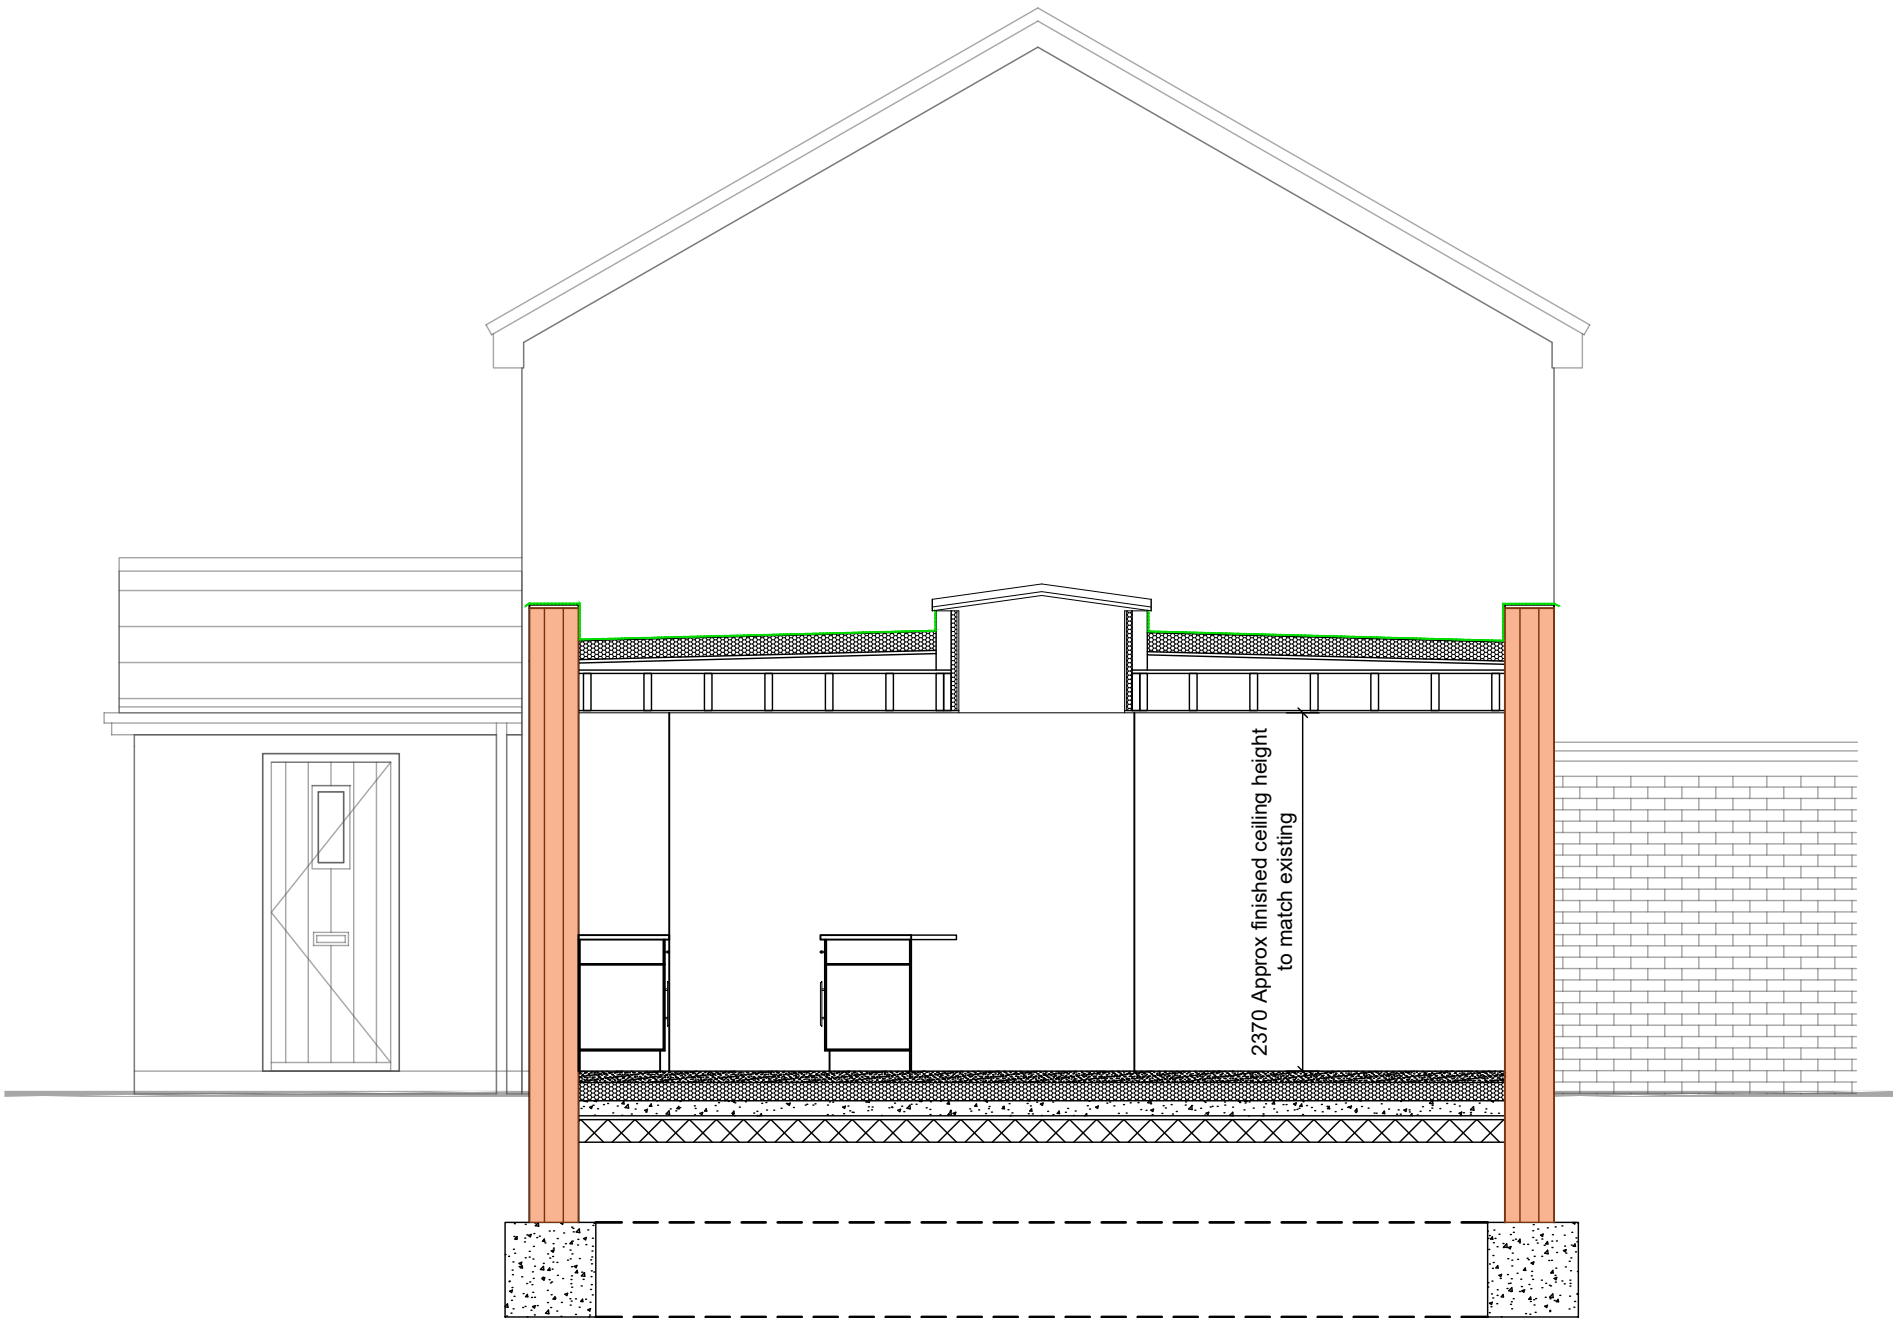

Proposed Section

Rev.	Description.	Date.	Initial.
 iharchitecture Studio 11B, Greenway Farm, Bath Road, Wick, BS30 5RL			
Client:	Mr & Mrs Surry		
Project:	8 Villiers Close, Monkton Park, Chippenham, Wiltshire, SN15 3SQ		
Drawing Title:	Proposed Section		
Scale:	1:100	Date:	Feb 26
		Drawn:	MF
		Checked:	LB
Drawing No:	26/001 / PL / 06		Revision:
			-