


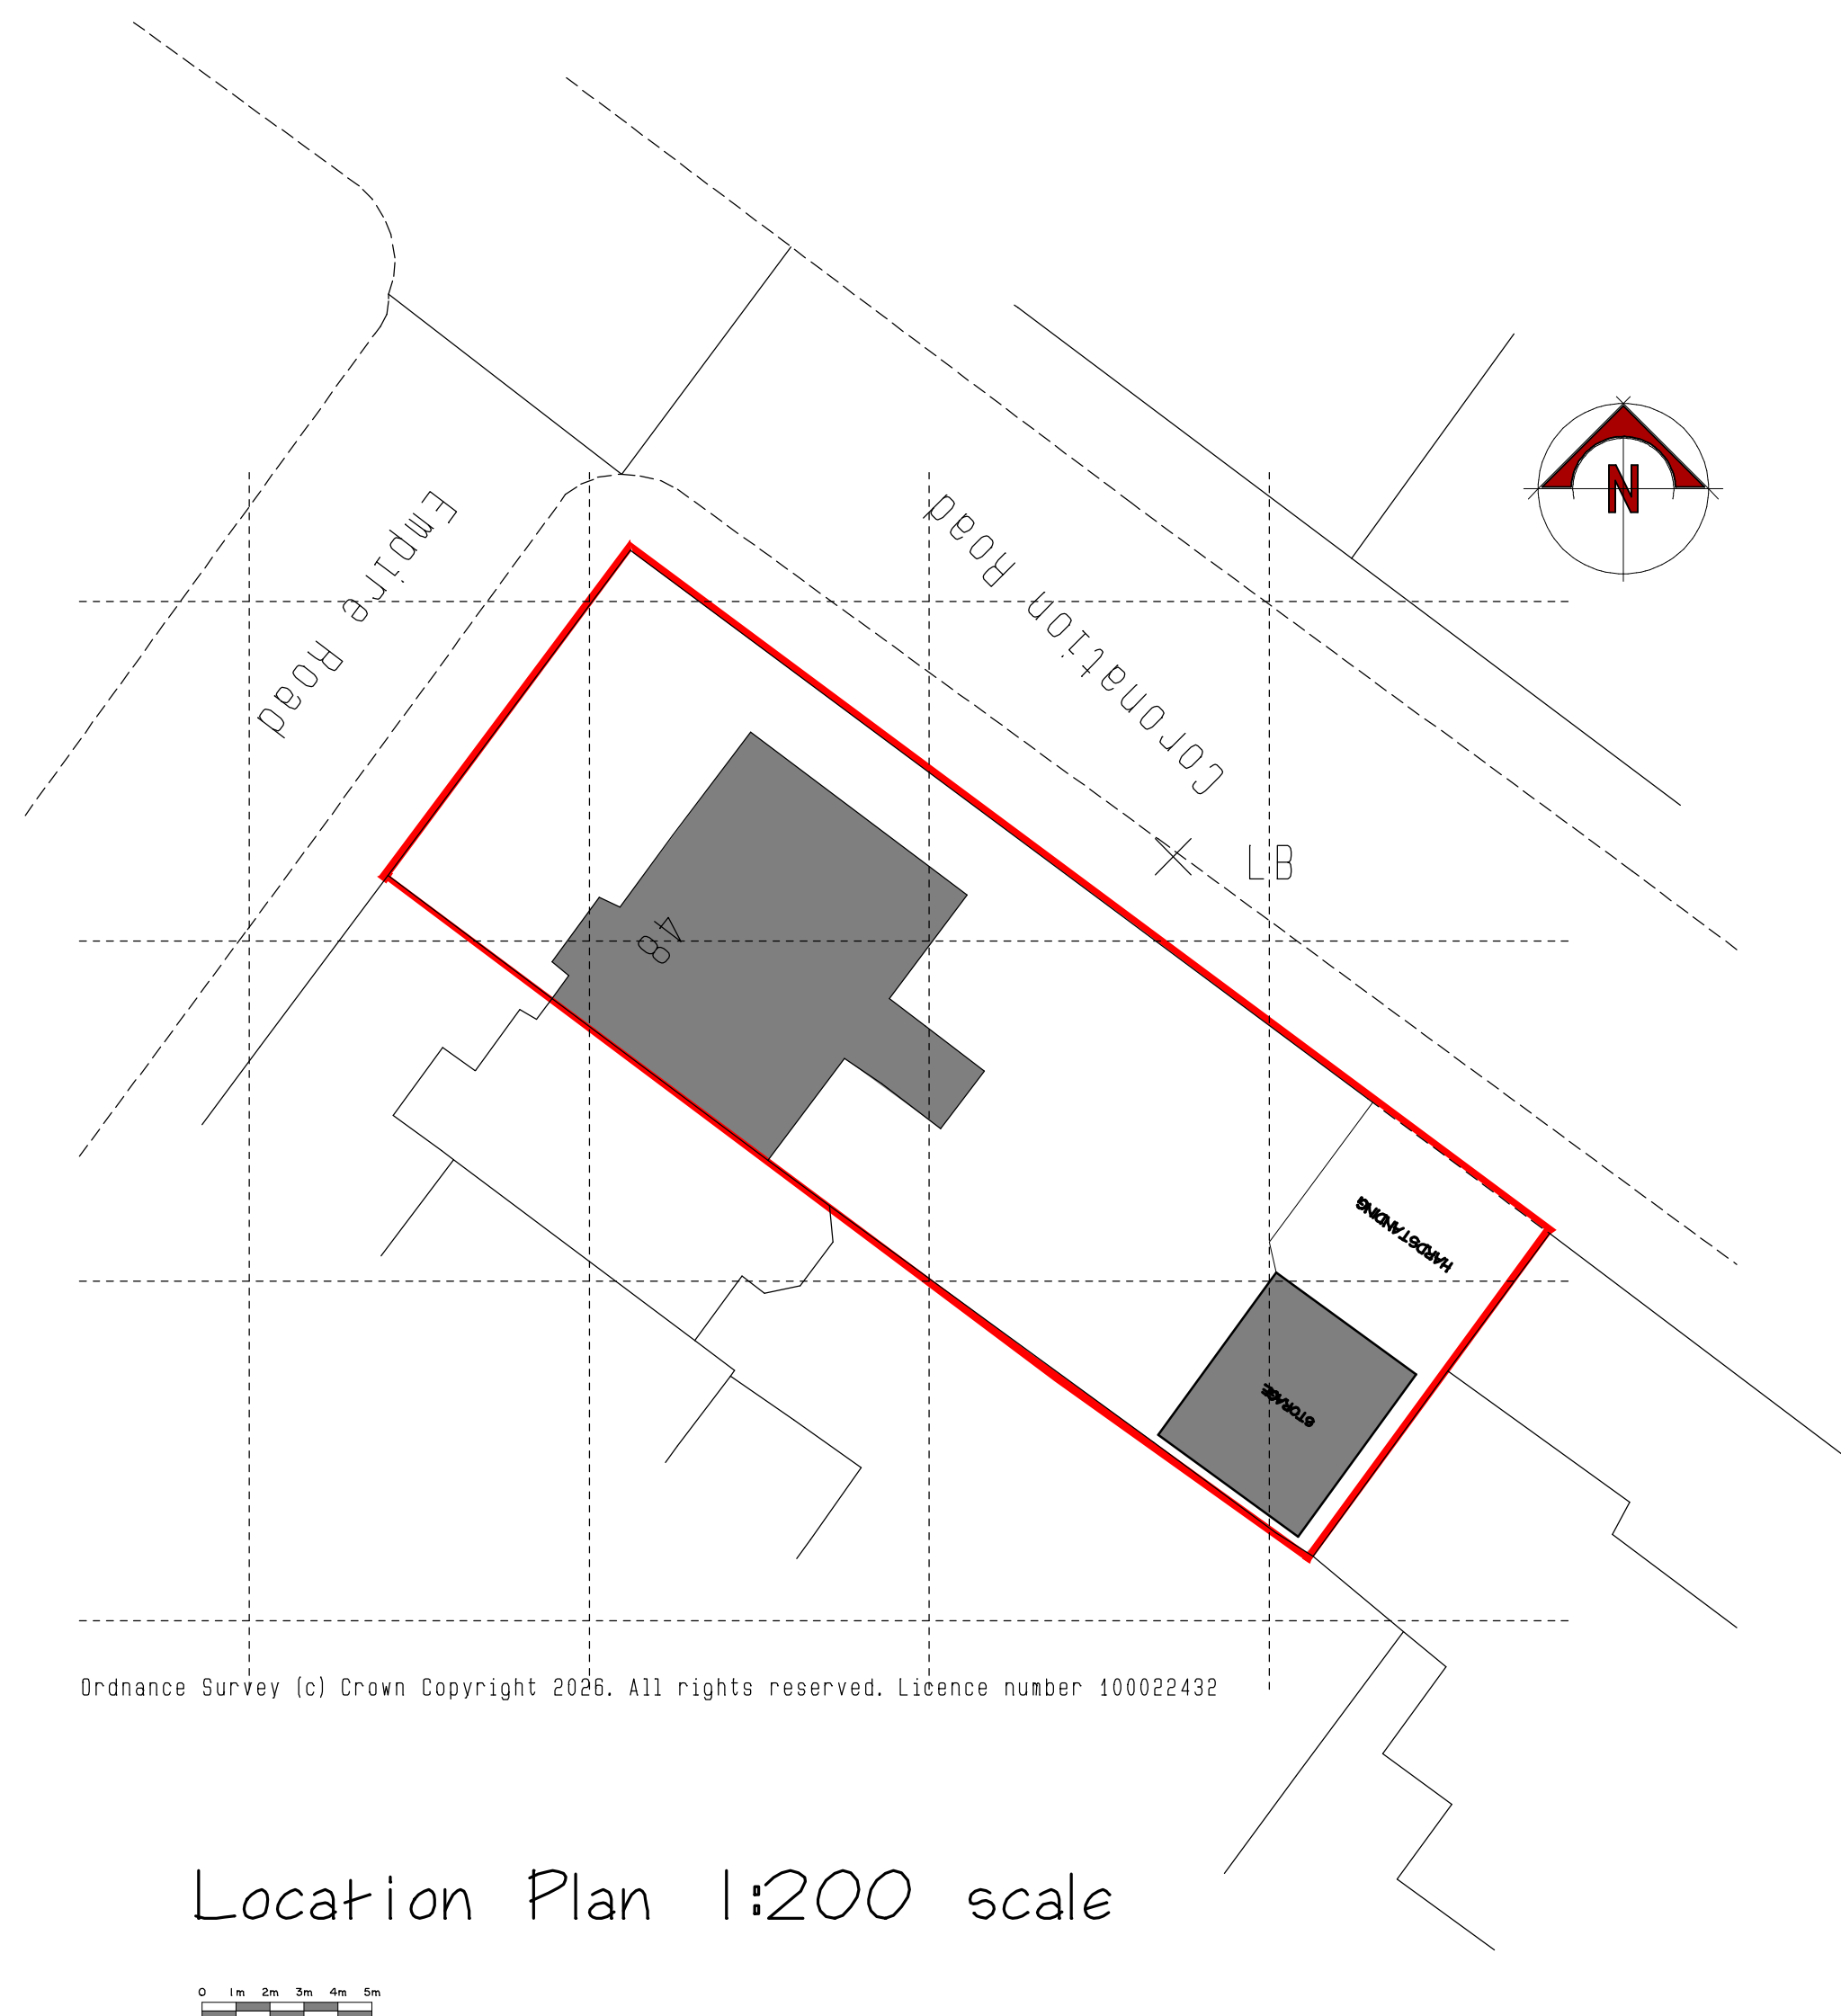

CATHEDRAL GATE LTD	
COPYRIGHT CATHEDRAL GATE LTD ©	
TITLE: LOCATION PLAN	
CLIENT: SITE ADDRESS MR. & MRS. READ 48 EMPIRE ROAD, SALISBURY, WILTS	
DRWG NO: EH/02	SCALE: 1:50 & 1:200