


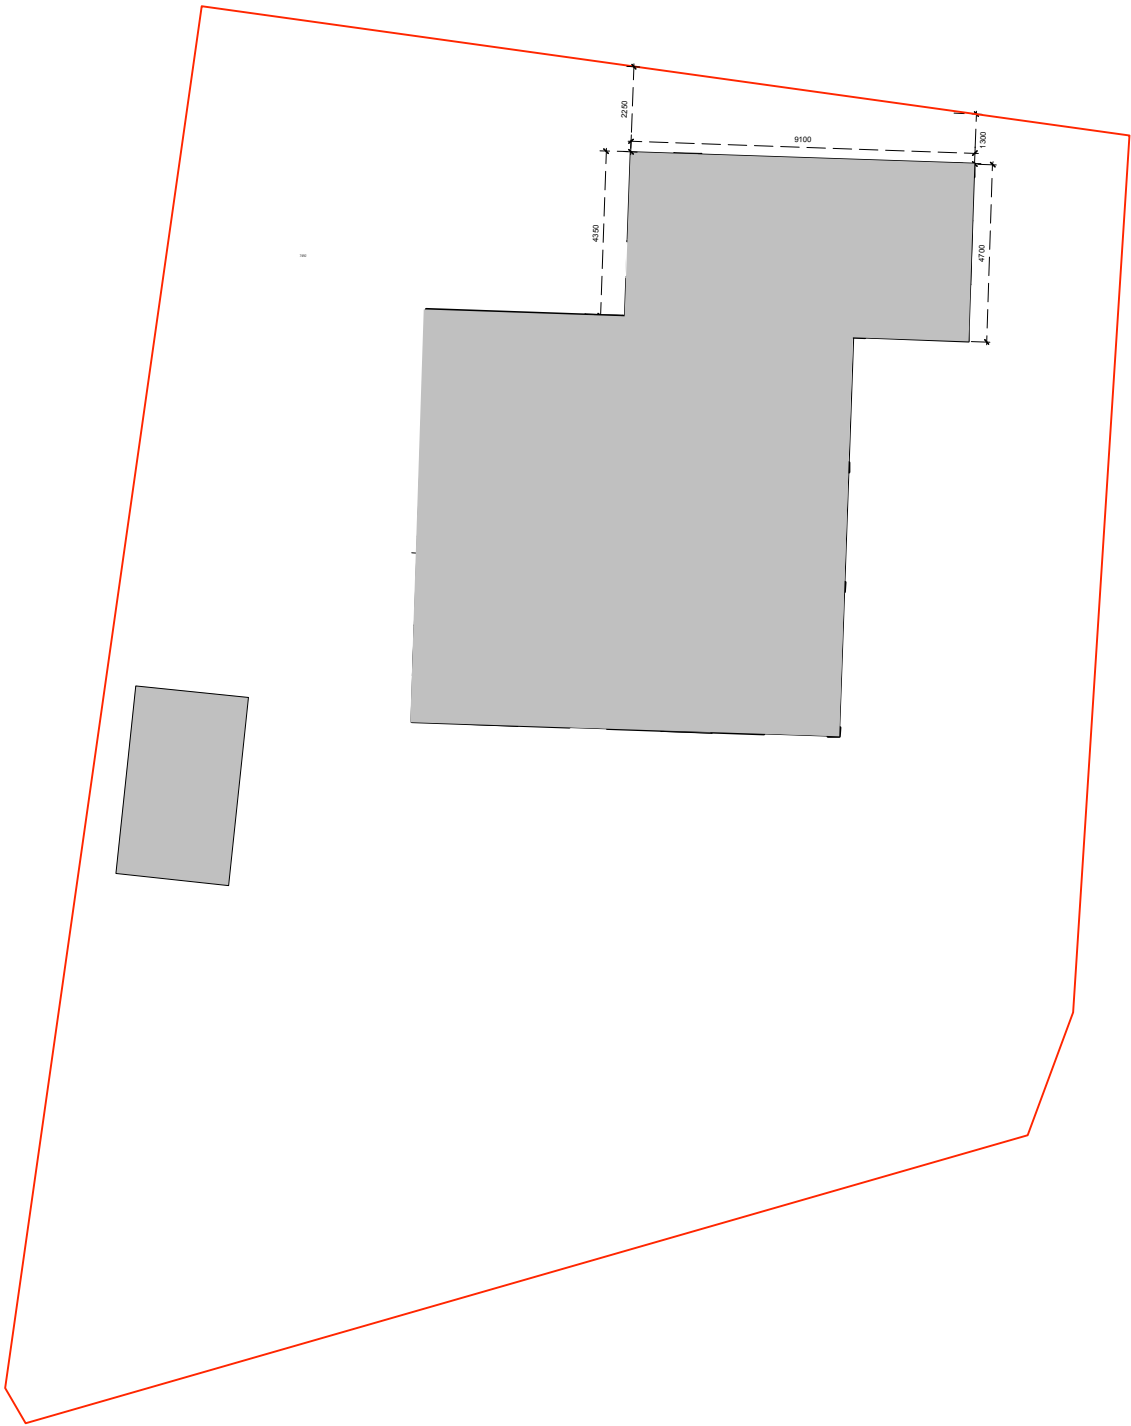

PROPOSED BLOCK PLAN
SCALE 1:200@A3



0 1 2 3 4 5 metres

client:

project:

CRAN-LEA, LONGSPLETT
KINGSDOWN, CORSHAM,SN13 8DF

drawing status:

PLANNING

P O R T A L
ARCHITECTURE

London & Bath

+44(0)20 7566 9600
www.portalarchitecture.co.uk

This drawing is to be read in conjunction with project preliminaries & specification

drawing:

PROPOSED BLOCK PLAN

scale:
1:200
1:100

@ A3
@ A1

date created:
FEBRUARY 2026

drawing no.:
023

drawn by:
HA

issue:
P2

P 205.3.26Rooflights AddedHA

P 126.2.26Loft extension omittedHA

rev.

date

description

initials