


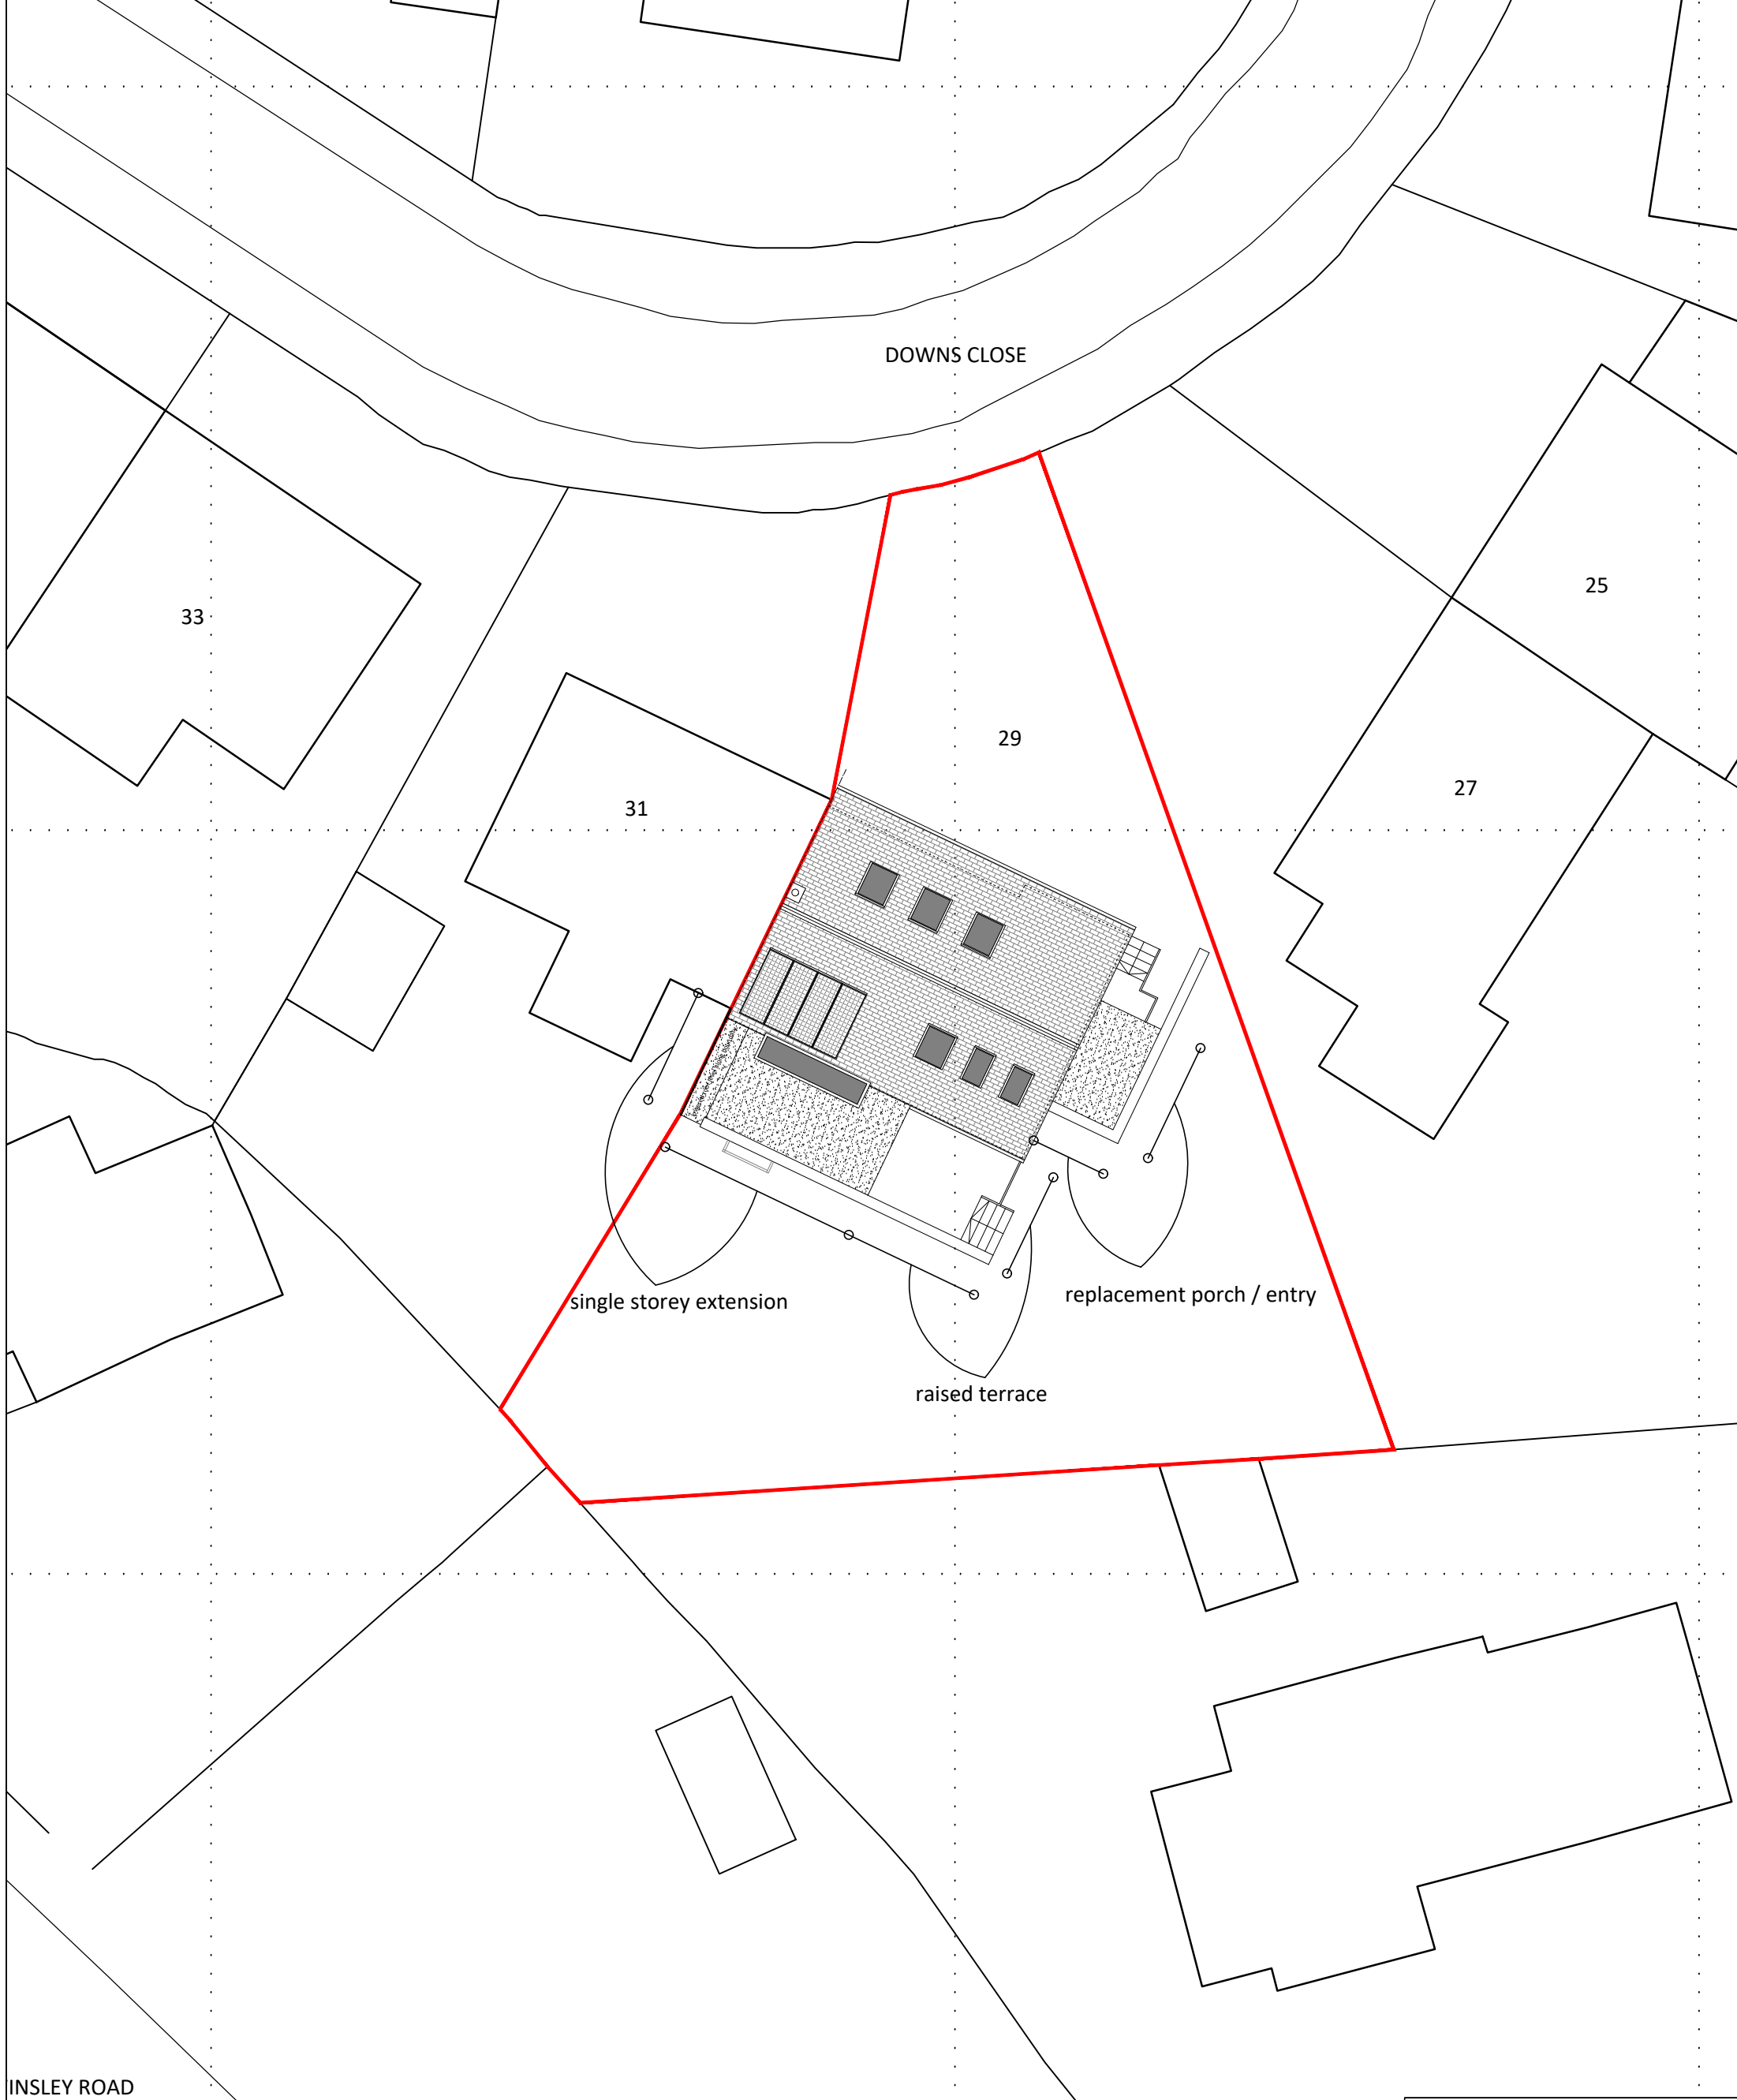

INSLEY ROAD

Proposed Block Plan - scale 1:200

Proposed Drawings - 29 Downs Close, Bradford On Avon

1:200

0

1.0

2.0

3.0

4.0

5.0

ISSUED FOR PLANNING

CLIENT	Mr & Mrs Lay
PROJECT	29 Downs Close, Bradford On Avon
DRWG TITLE	Proposed Block Plan
DRWG NO	A17 25 30 P01 Rev A
DRAWN	NB
SCALE	1:200 @ A3
DATE	17.12.25
CHK'D	NB

atelier 17 ltd

Atelier 17 Ltd, 28 Southleigh, Bradford On Avon, BA15 2EQ

nigel.a.w.bedford@gmail.com VV www.atelier17.co.uk T 07841679591

This drawing is copyright. Only figured dimensions to be used.

Contractors to check all dimensions before proceeding