



South West Elevation

North West Elevation

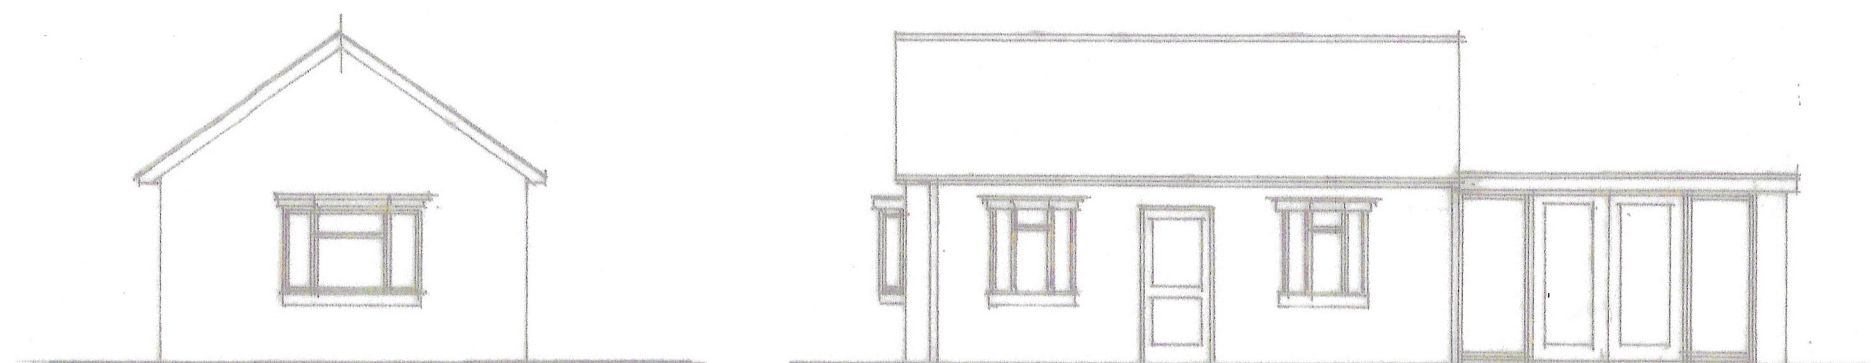


South East Elevation

North East Elevation

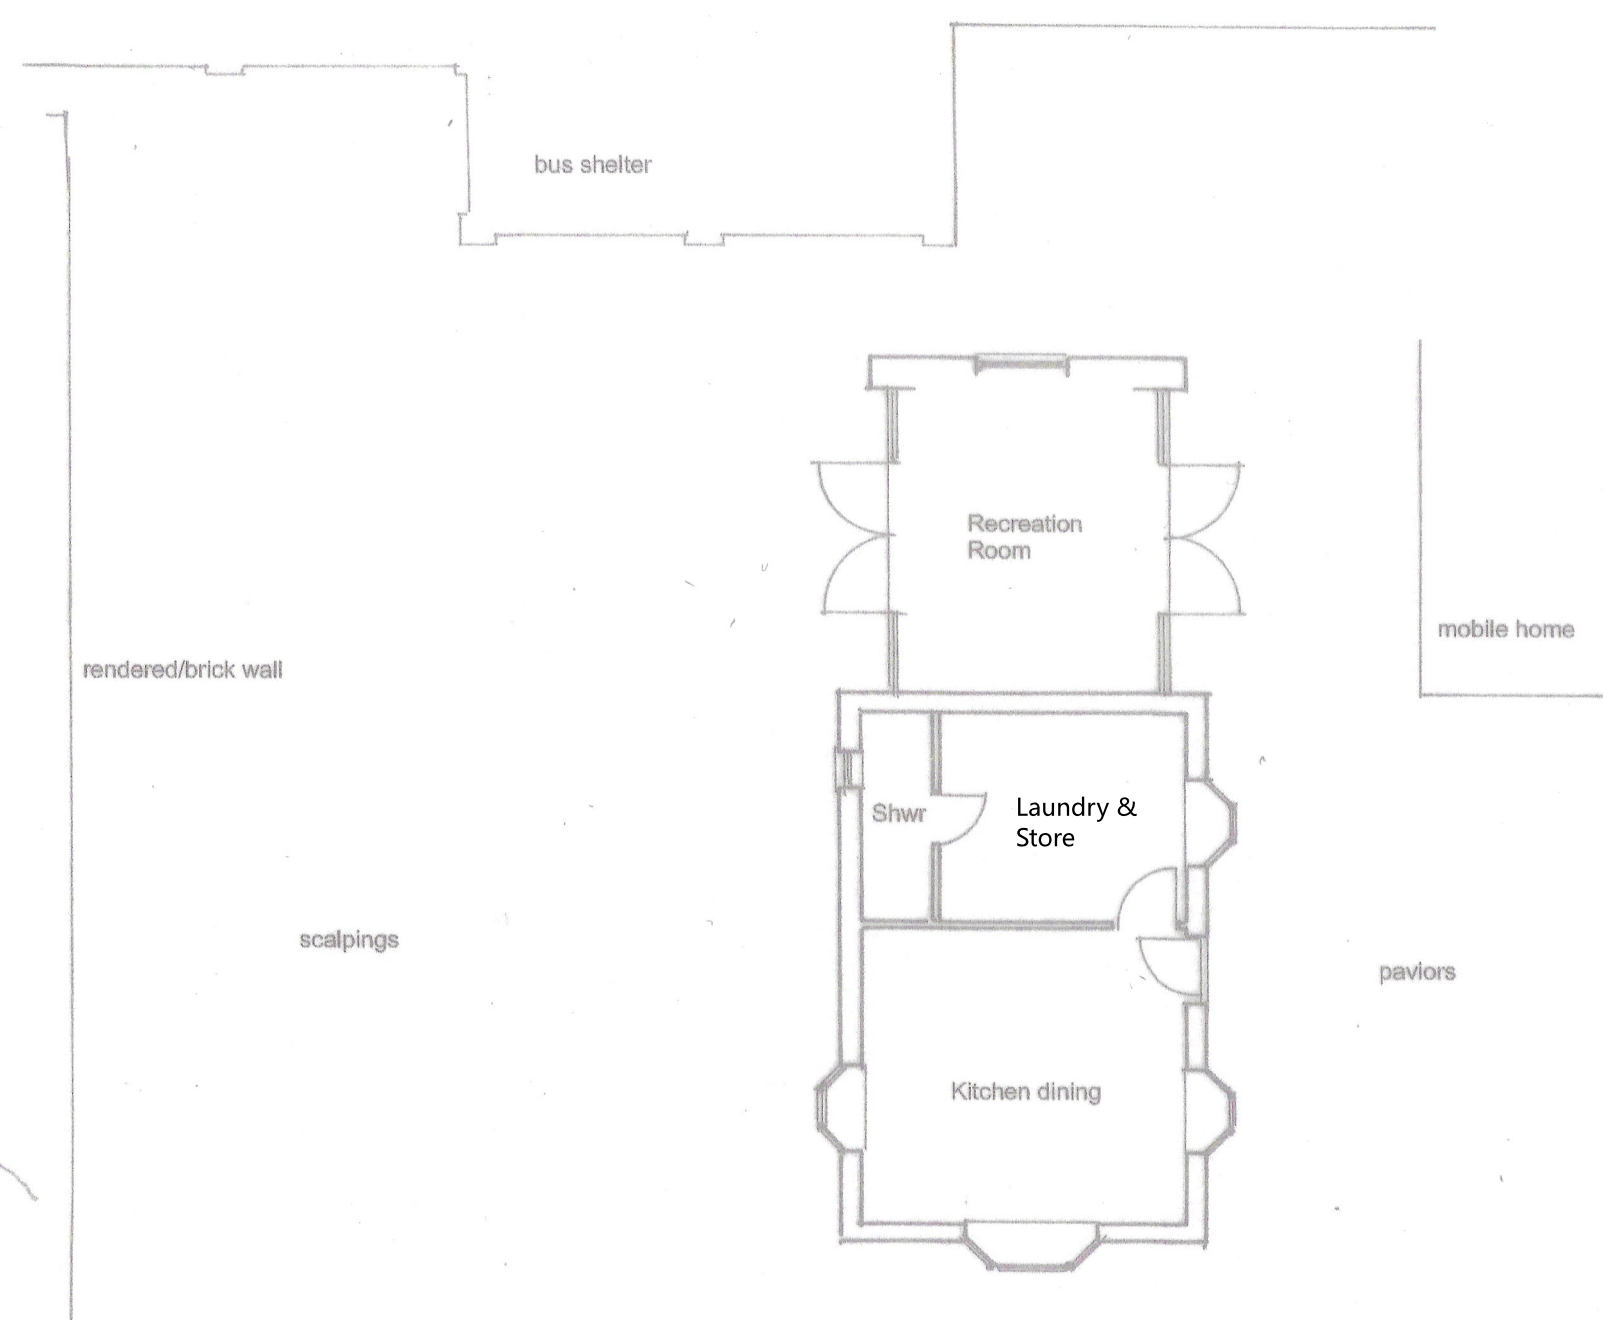


Floor Plan **B**


As Existing

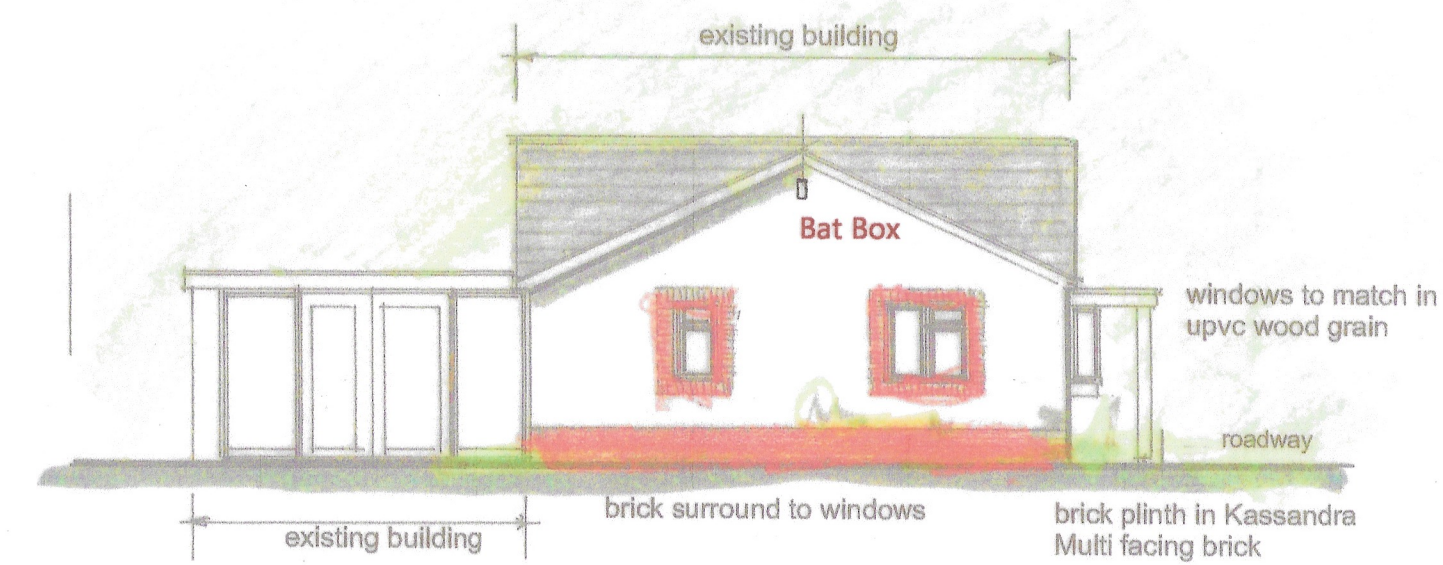


South West Elevation **A**

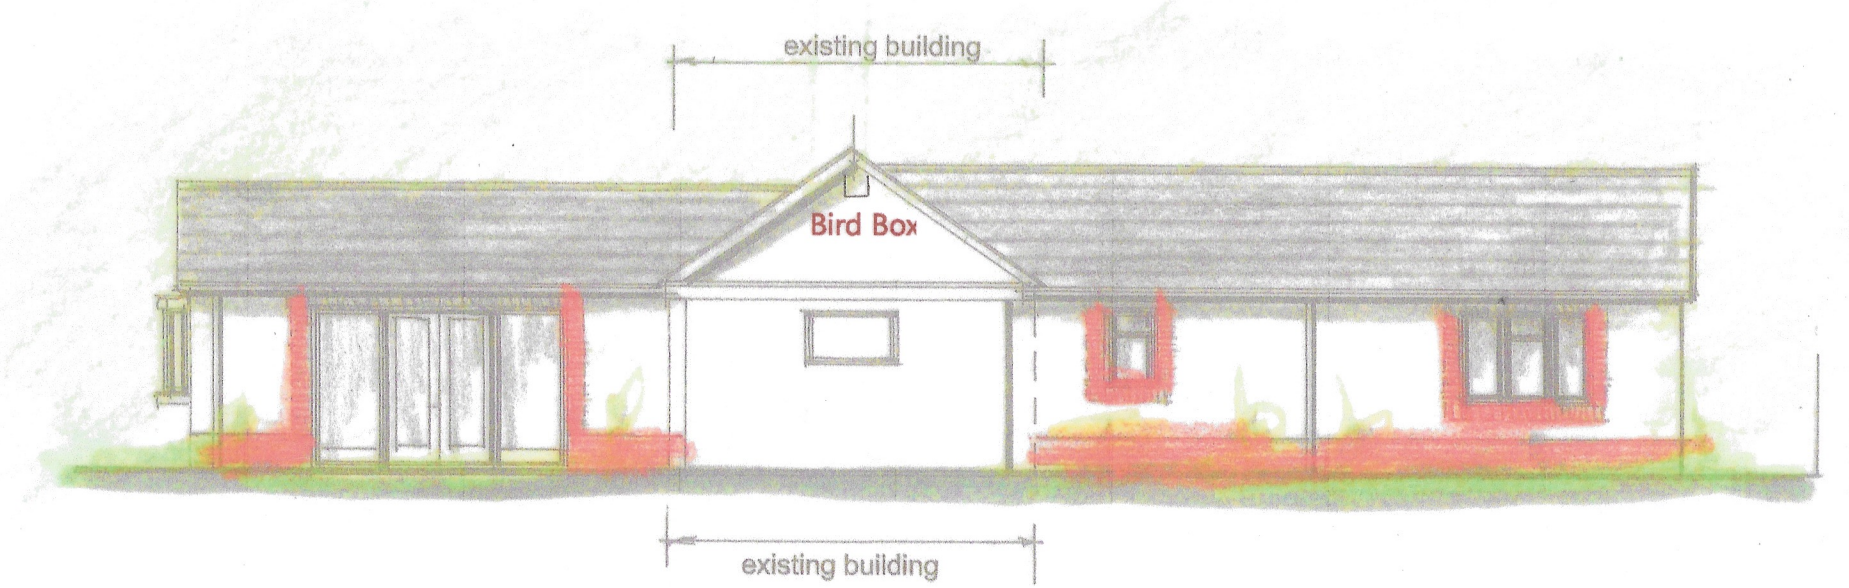

North West Elevation **A**

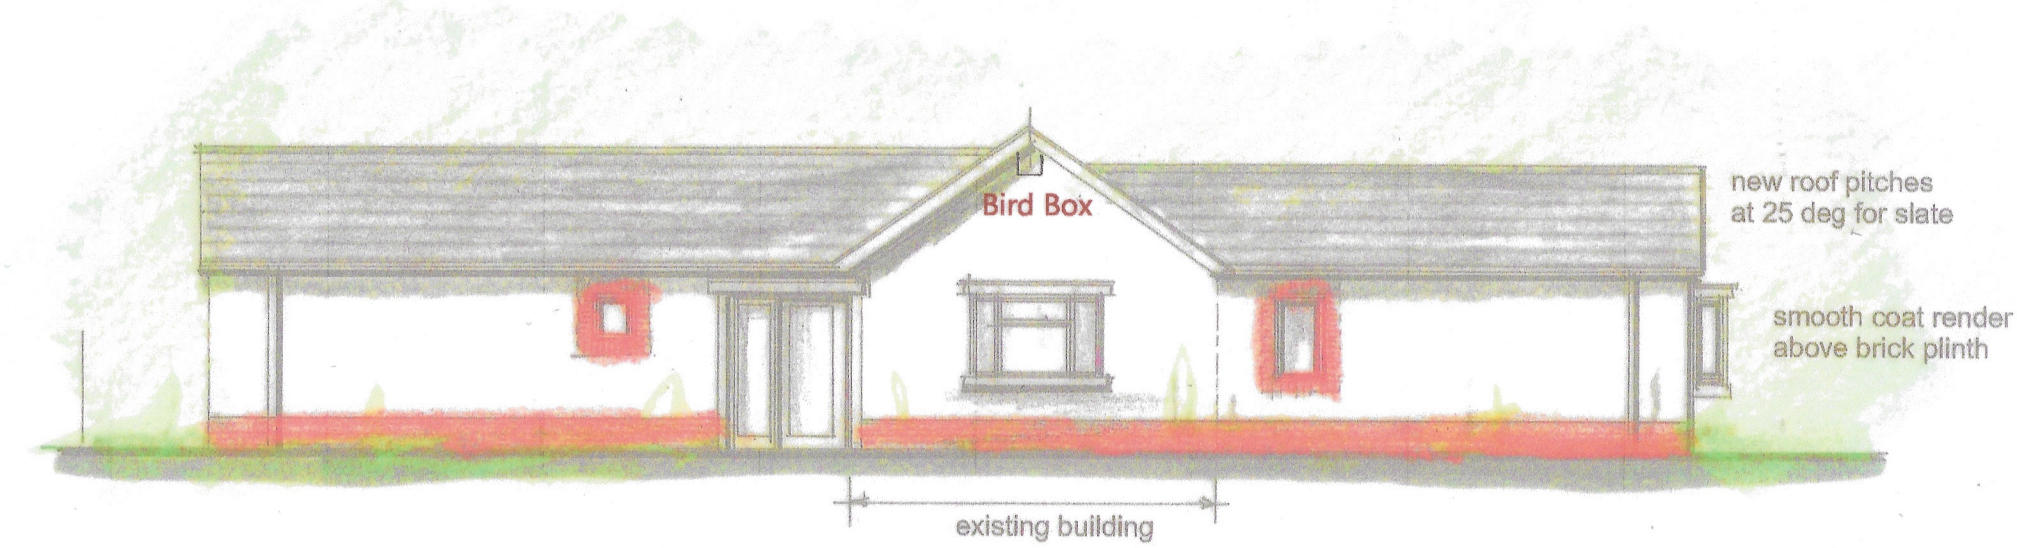

South East Elevation **A**

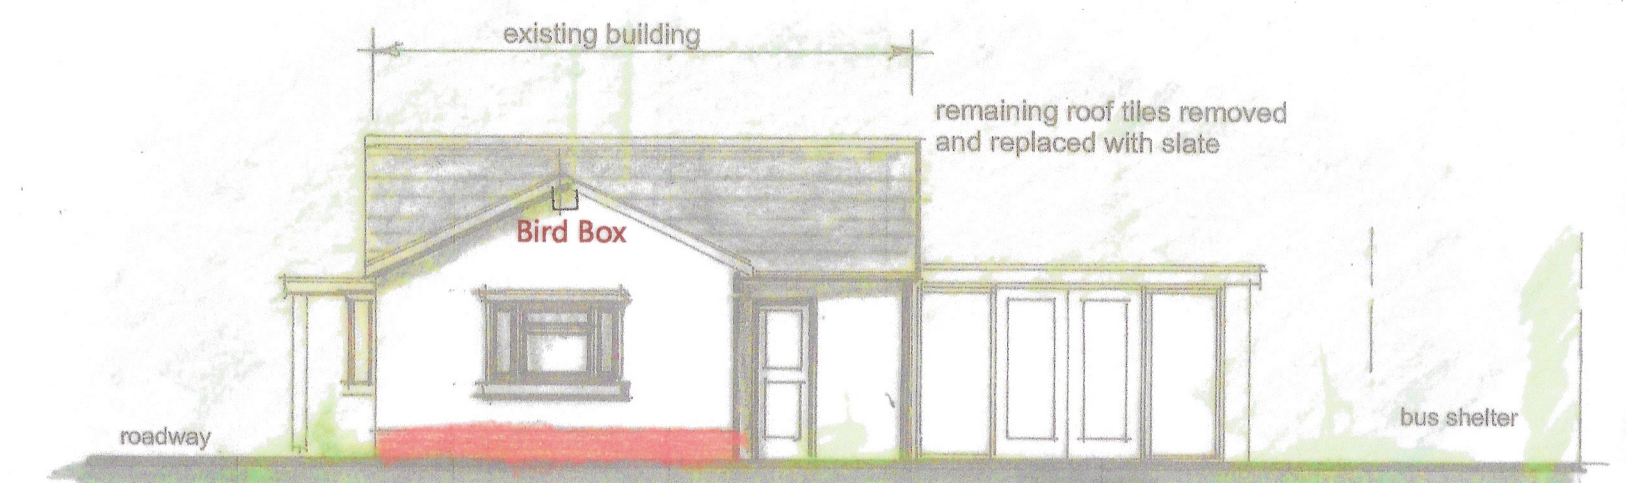


North East Elevation **A**



Floor Plan

As Proposed

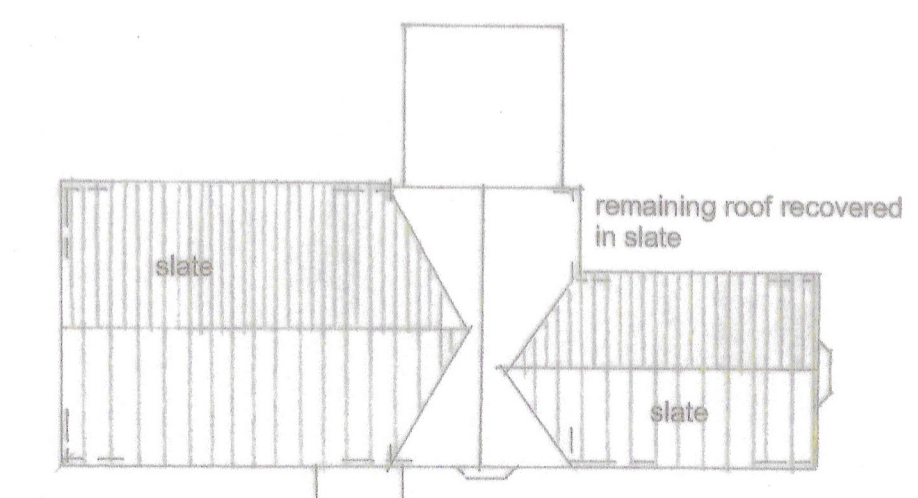

Roof Plan

1-200
0 2 4 6 m @A1

This plan to be read in conjunction with 02925/1

DA **Damen Associates Ltd**
Architectural Services

Kingsdown Studio
Back Drove
West Winterslow
Salisbury, Wiltshire SP5 1SX
Tel: 01980 853191
E-mail: burrows.damen@btconnect.com

Mr & Mrs L Johnson
Open View
Main Road
Winterbourne Earls
Salisbury SP4 6DS

A Bat and Bird Boxes added
B Revision to notation

Change of use with Alterations and
Extension to Amenity Building to form Dwelling

Scale as stated
Date July 2025

Drwg. no. 02925

2

Rev. **B**

This plan is the Surveyors
COPYRIGHT

PN

1-100
0 2 4 6 m @A1