


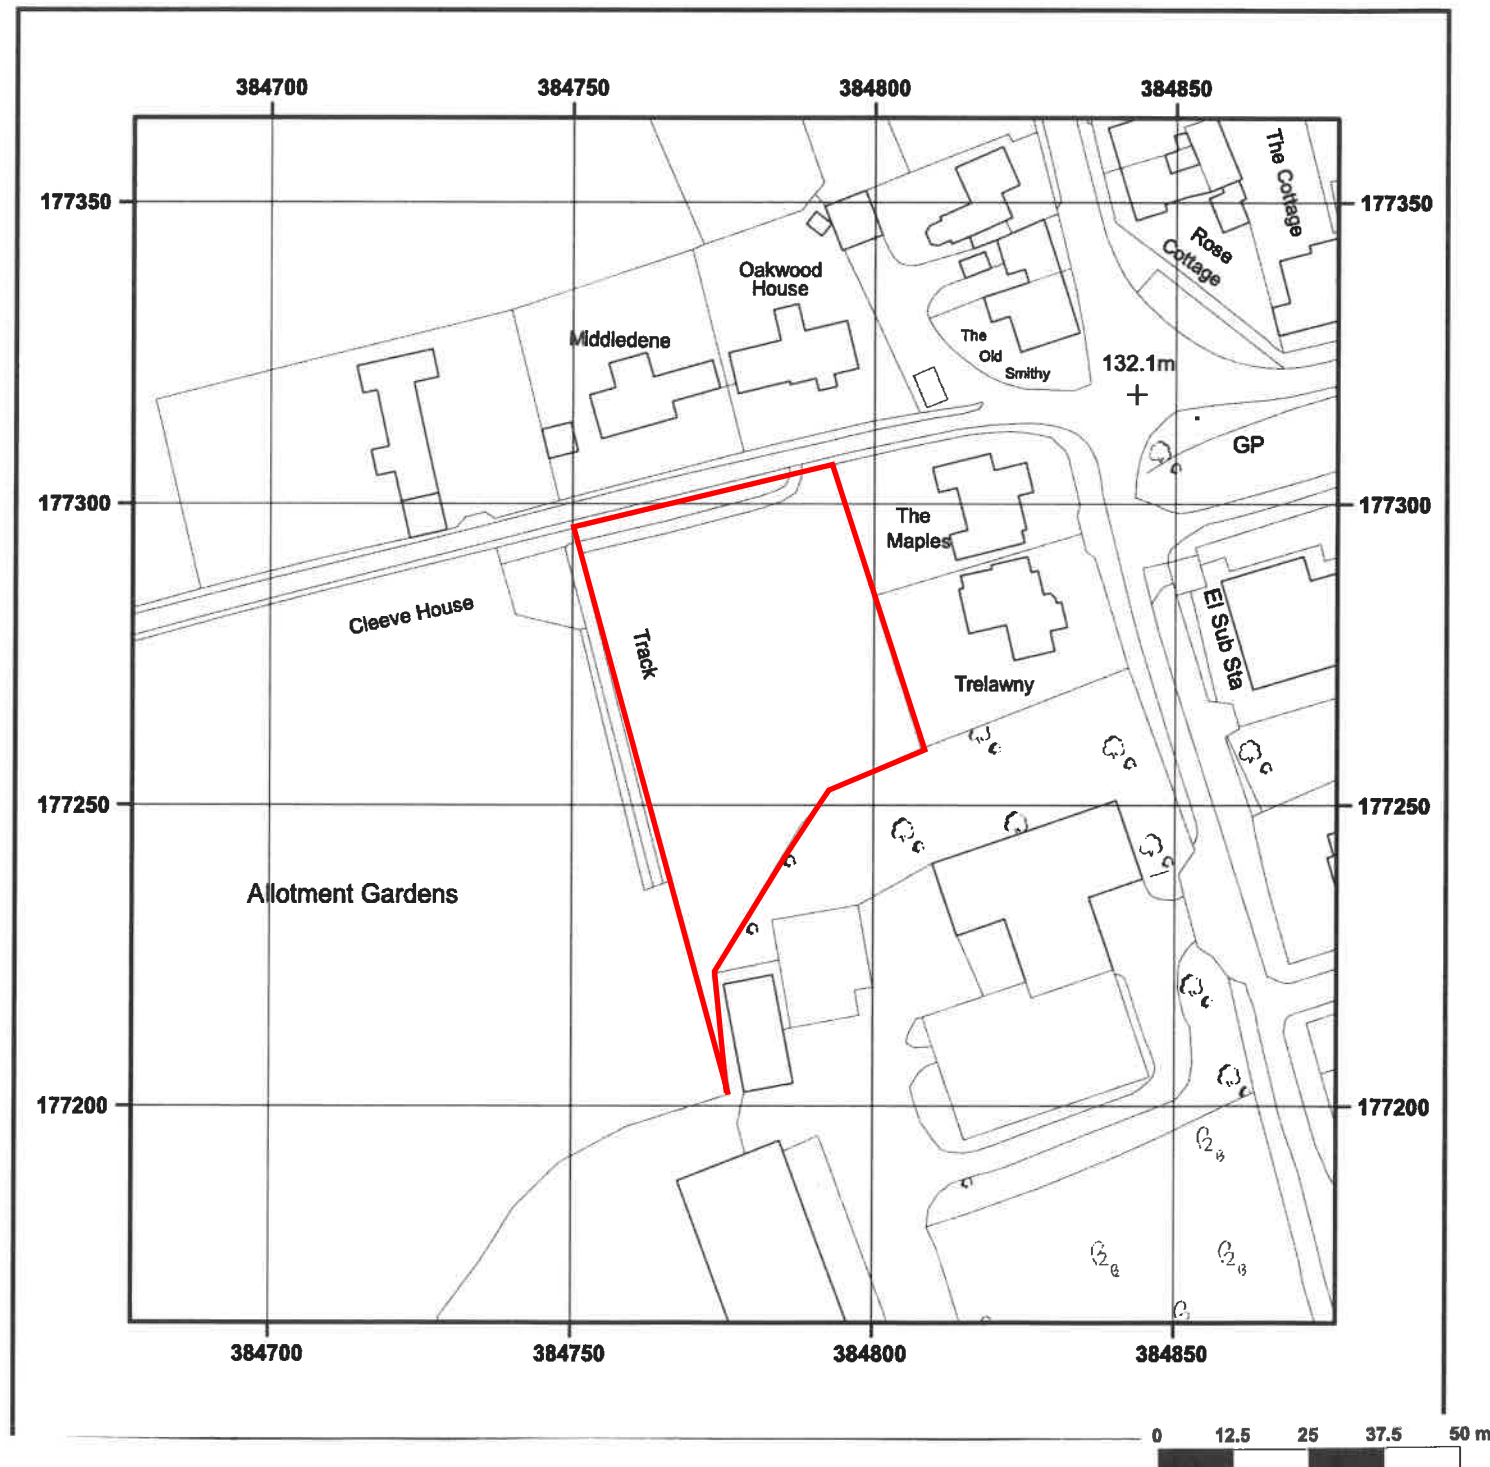

Willis & Co.

Chartered Town Planners
30 The Causeway, Chippenham, Wiltshire, SN15 3DB.
Telephone: 01249 444975 Facsimile: 01249 655556
Email: Willisplan@aol.com

Client; Hassan.
Title; Land at Upper Castle Combe, Wiltshire.
Location Plan.

Scale; 1:1250 @ A3 **Date;** February 2026 **Drawing no;** H-JH-01

This drawing is copyright and may not be reproduced, in whole or part, without the express consent of Willis & Co.
Reproduced from the Ordnance Survey map with the permission of the Controller of Her Majesty's Stationery
Office, Licence Number AL 51841A0001