


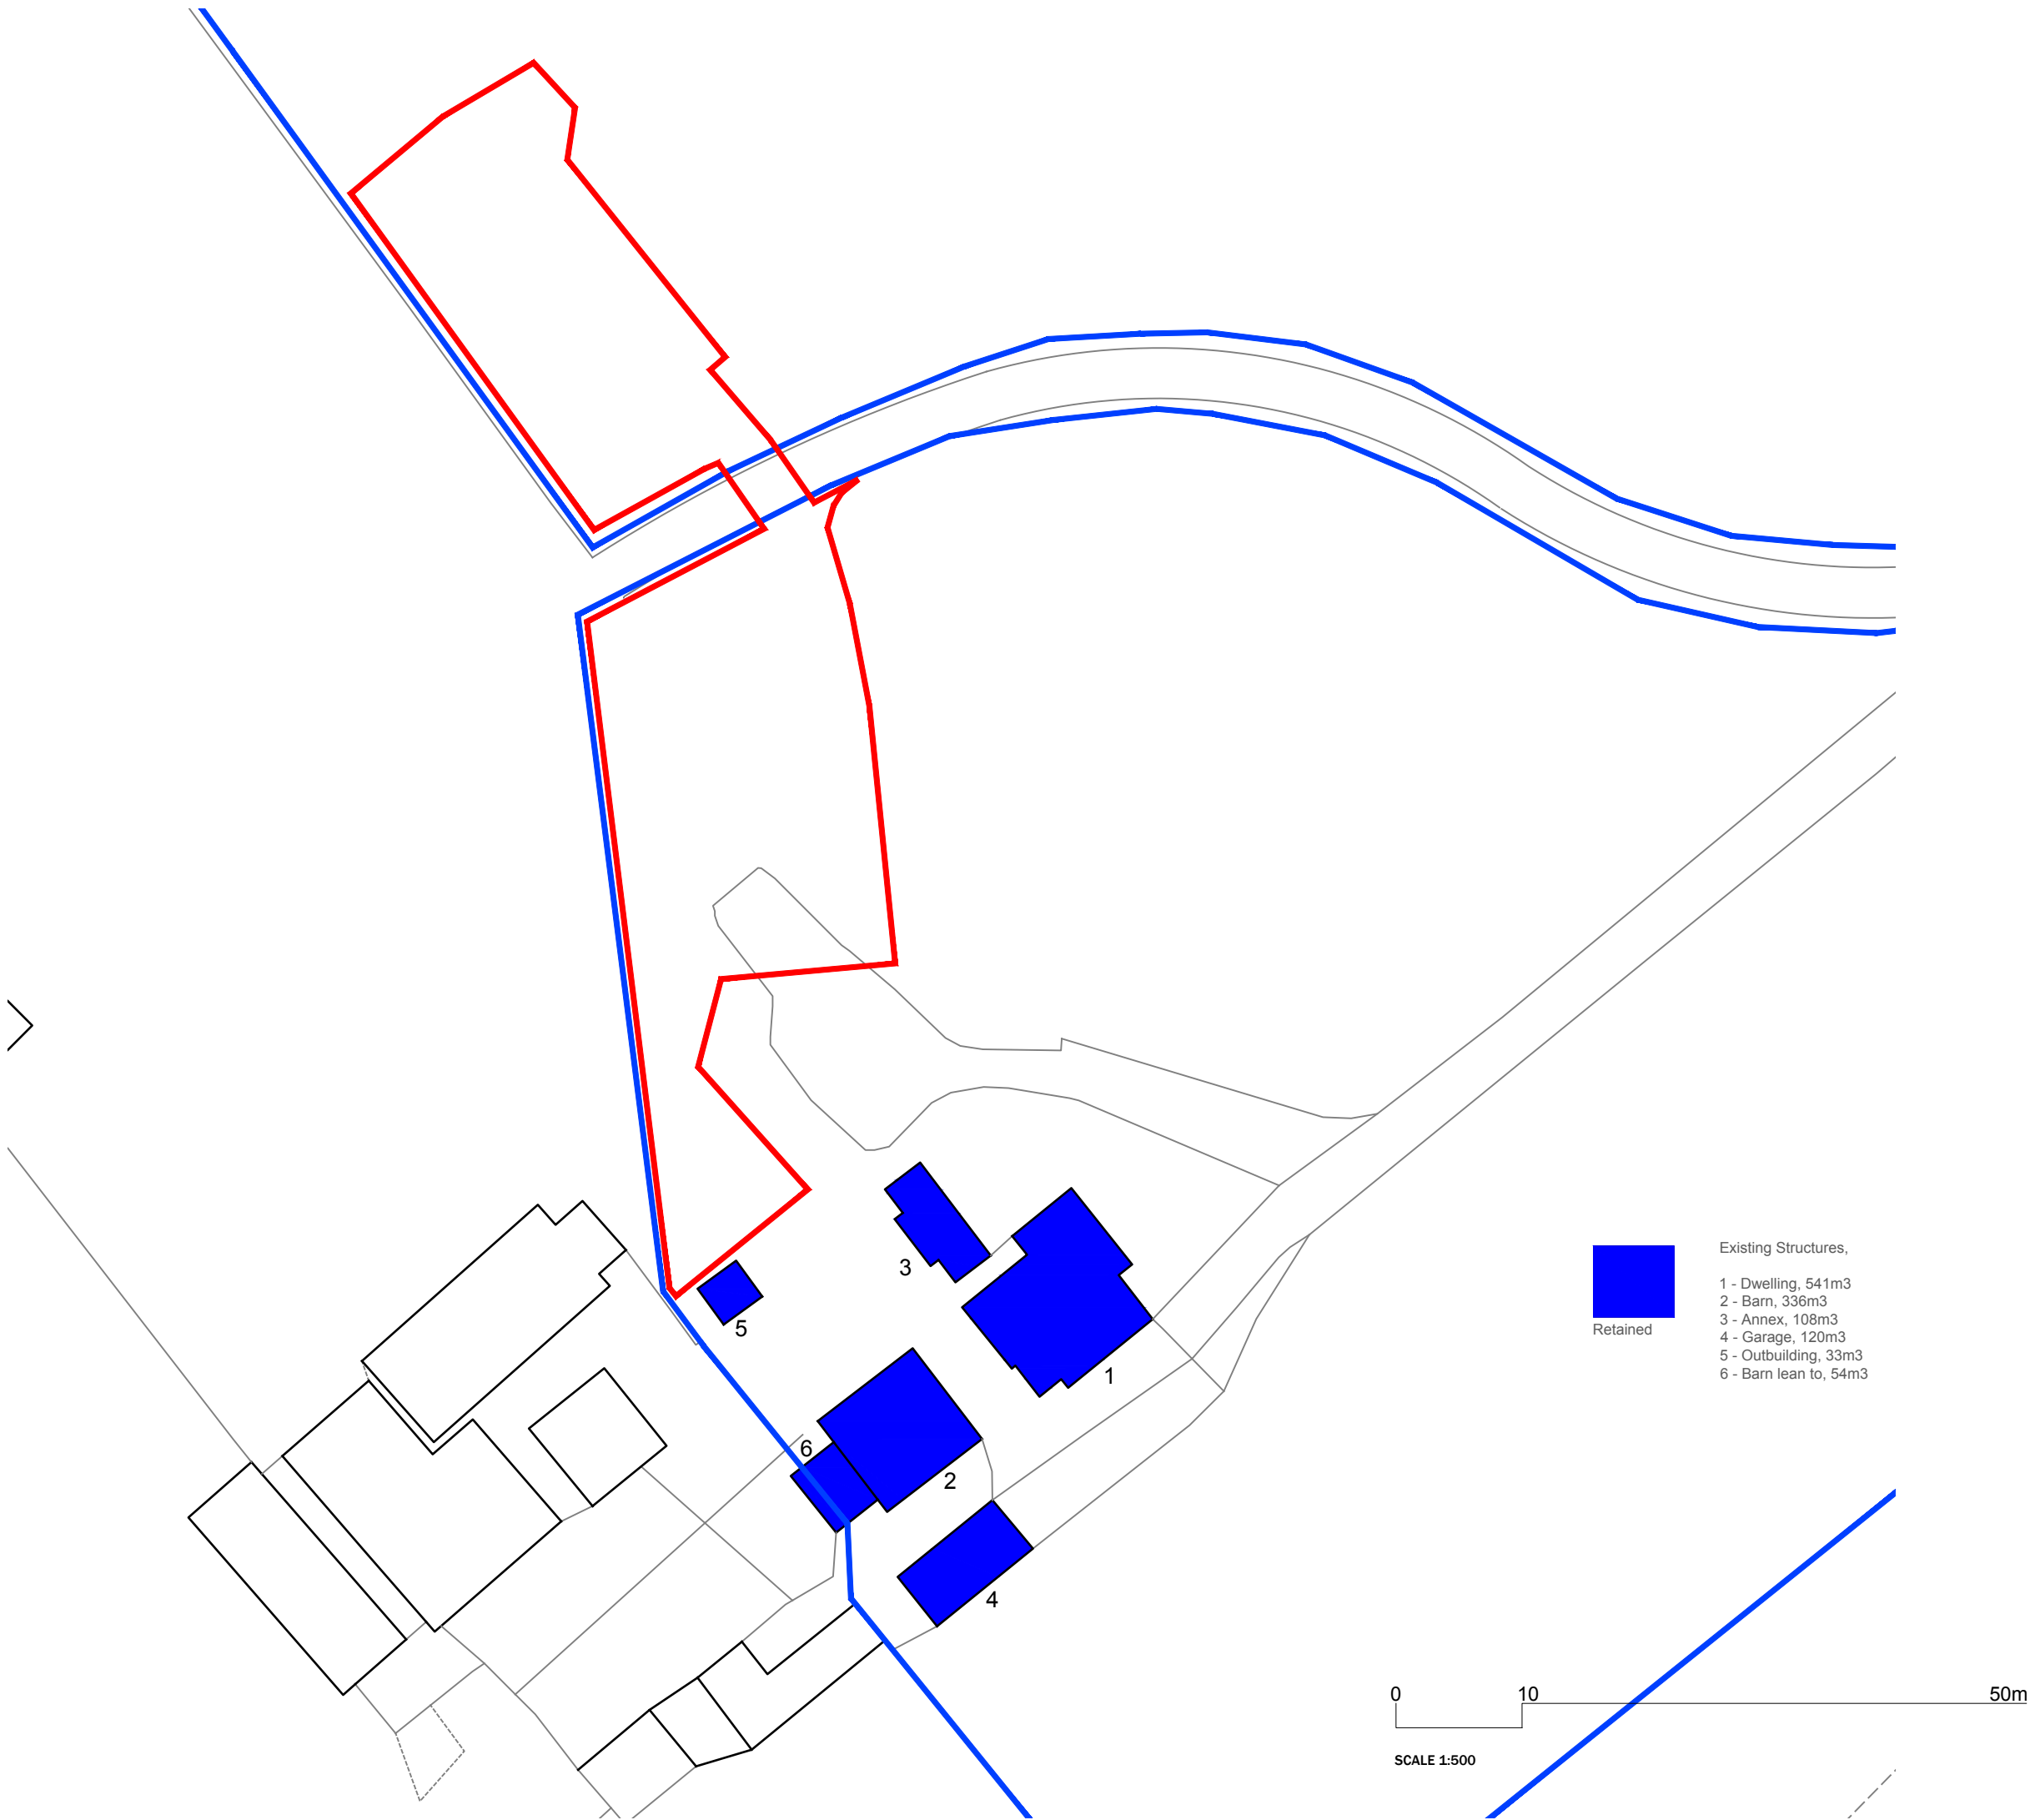

Project No. 1979



Revisions



Notes

Project North



Scale 1:500@A3

Existing Block Plan

A0.02

Sheet No.

© 2020