



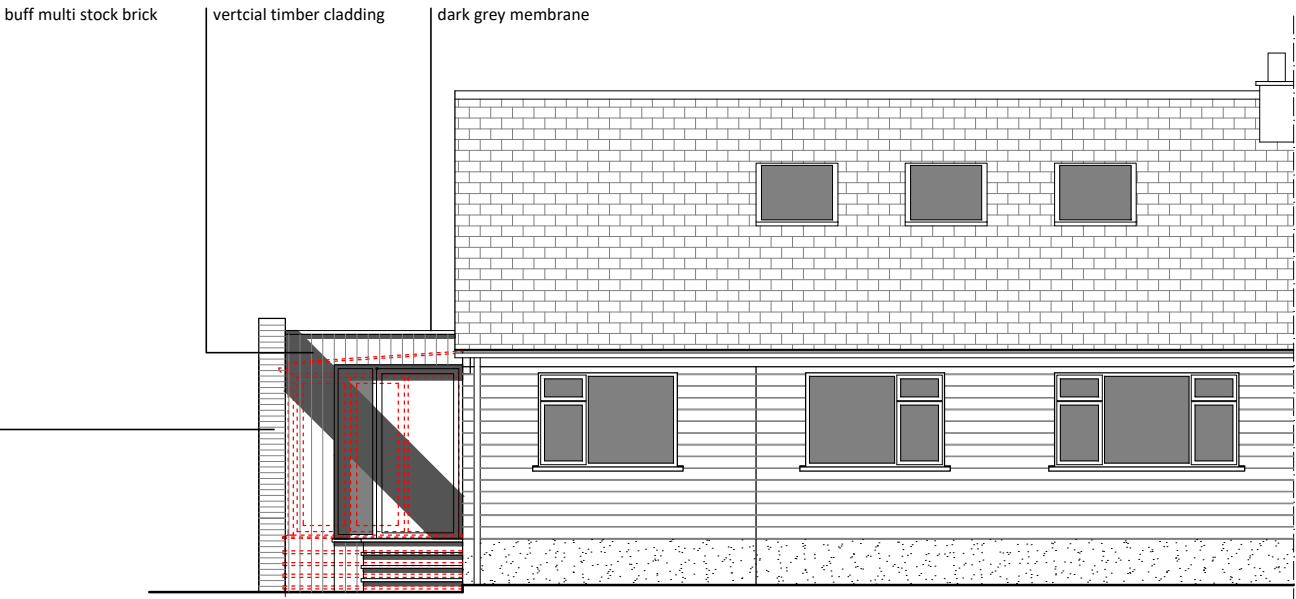


FRONT (NORTH) ELEVATION - scale 1:100

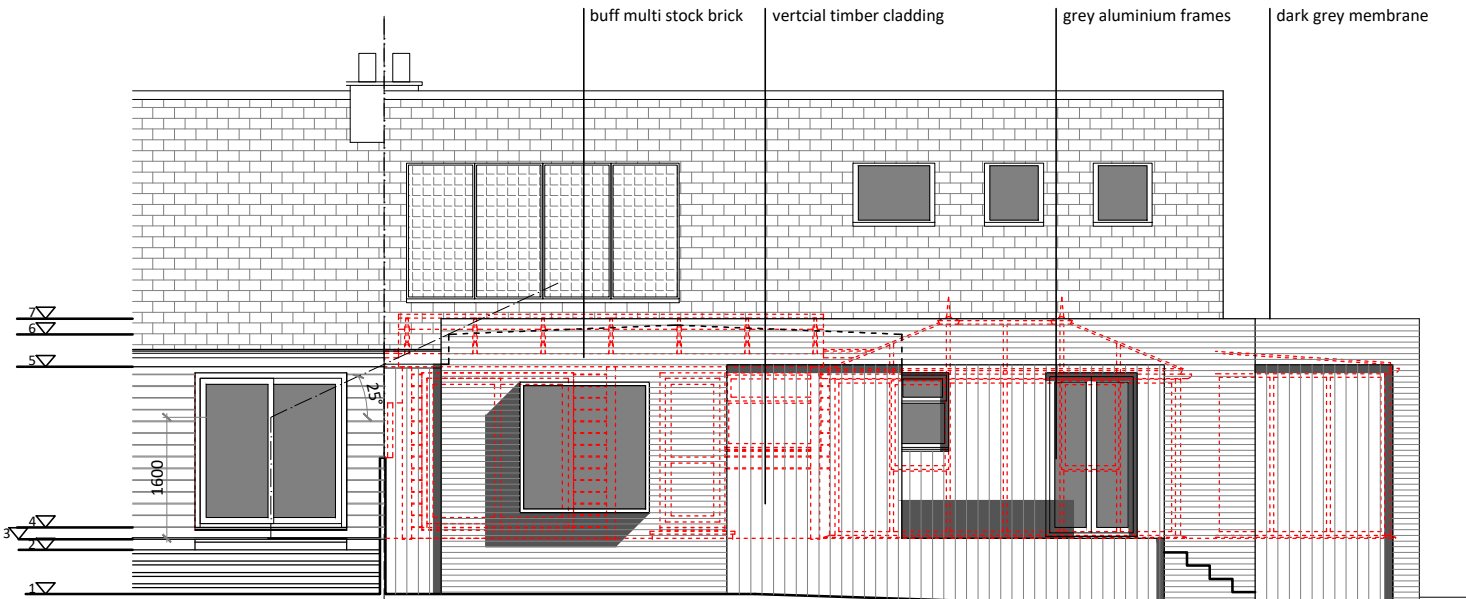


REAR (SOUTH) ELEVATION - scale 1:100

- LEVEL LEGEND
1. shared garden levels
 2. approx terrace level (No 31)
 3. existing terrace level (Mo. 29 - application site)
 4. shared internal floor levels
 5. Lowered height roof on the boundary
 6. Main proposed roof level
 7. Top of brick parapet wall (nom. 350mm wide)

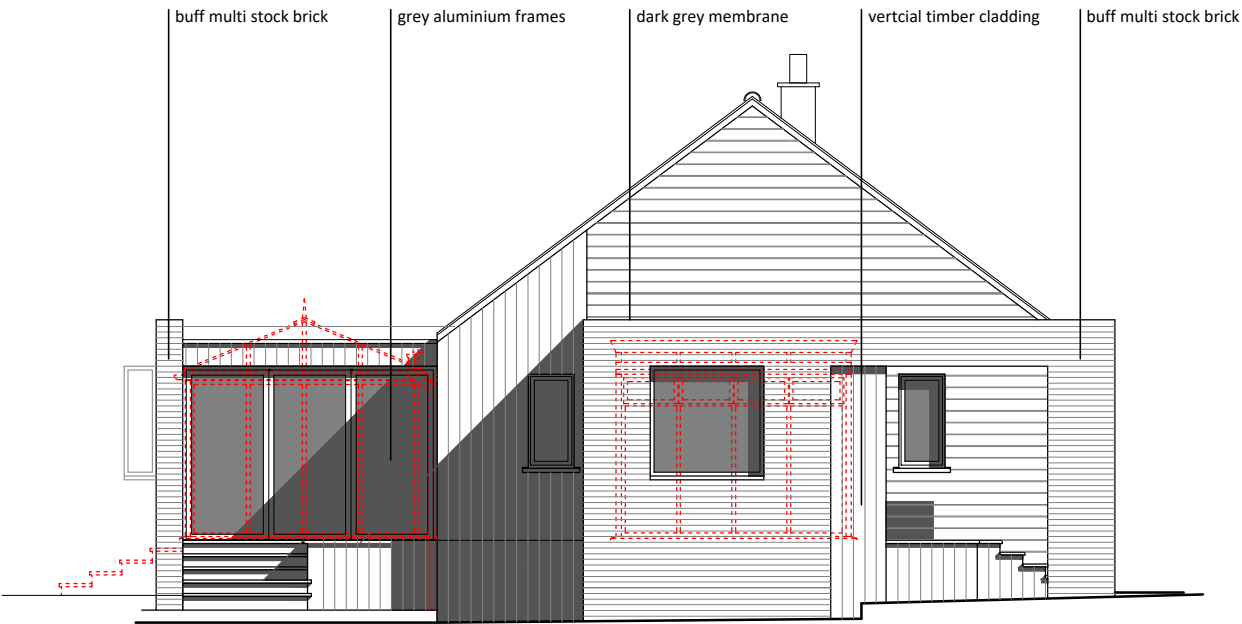

SIDE (EAST) ELEVATION - scale 1:100

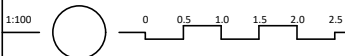

ISSUED FOR PLANNING

CLIENT Mr & Mrs Lay
PROJECT 29 Downs Close, Bradford On Avon
DRWG TITLE Proposed Elevation
DRWG NO A17 25 30 P03 Rev C
DRAWN NB
SCALE 1:100 @ A3
DATE 25.11.25
CHK'D NB

atelier i7 ltd

Atelier 17 Ltd, 28 Southleigh, Bradford On Avon, BA15 2EQ
nigel.a.w.bedford@gmail.com VV www.atelier17.co.uk T: 07841679591

This drawing is copyright. Only figured dimensions to be used.
Contractors to check all dimensions before proceeding