



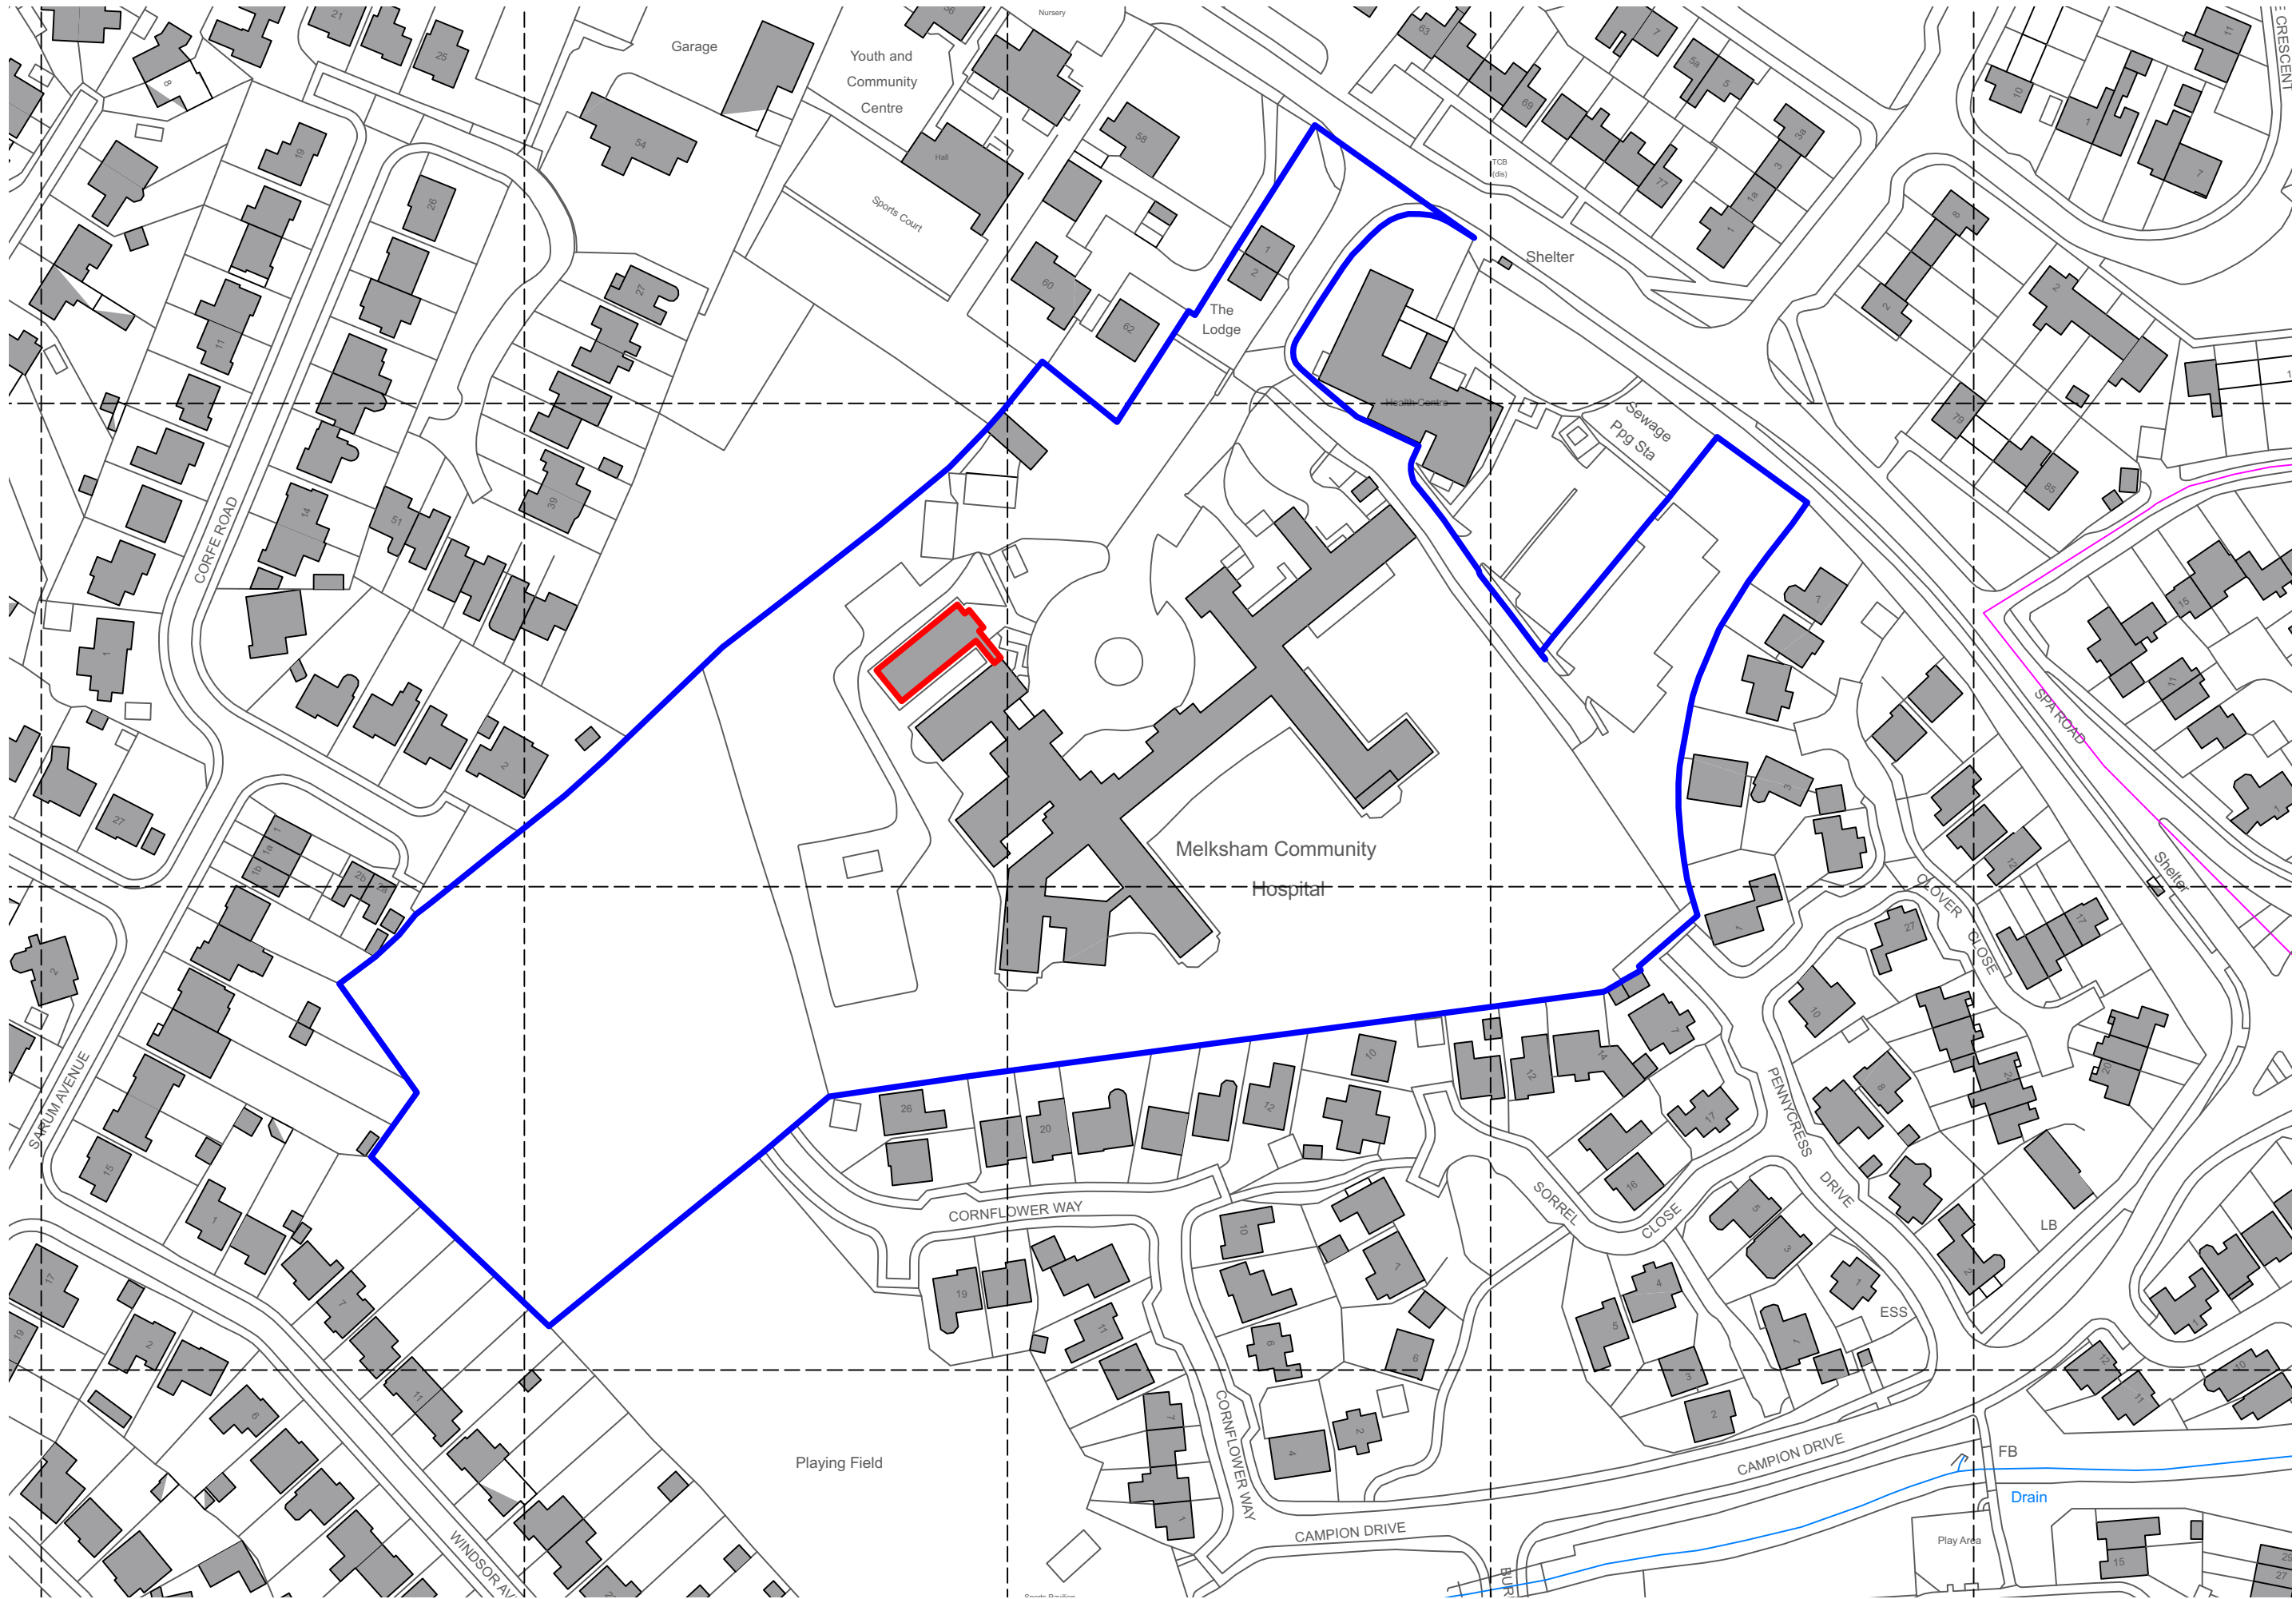

©Crown Copyright and database rights 2025 OS Licence no. 100059809

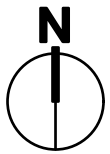

- Key:
- Application boundary
 - Other land in NHSPS ownership

Kendall Kingscott
Windward House, Fitzroy Road,
Exeter, Devon, EX1 3LJ
+44 (0)1392 266 890
www.kendallkingscott.co.uk

Do not scale this drawing

Project
Melksham Hospital - Demolition of St Damians Block
Client
NHSPS

Date
17/02/26
Scale
1:1250
Drawn
BB
Checked
SF
Purpose/Status
PLANNING
Paper Size
ISO A2

Rev Date By Ap Note

Drawing Title
SITE LOCATION PLAN

Project Number/Drawing Number
251001-MHR-KK-XX-XX-DR-A-1101
Check all dimensions and levels on site

© Copyright

Only to be used on the site for which designed. The electronic transmission of designs/information contained in this drawing is carried out entirely at the User's risk and Kendall Kingscott Ltd. will have no liability for any errors or inaccuracies arising therefrom. The production of amended or updated information from the said designs/information by the User is entirely the responsibility of the User and Kendall Kingscott Ltd. shall have no responsibility in respect thereof whatsoever.