


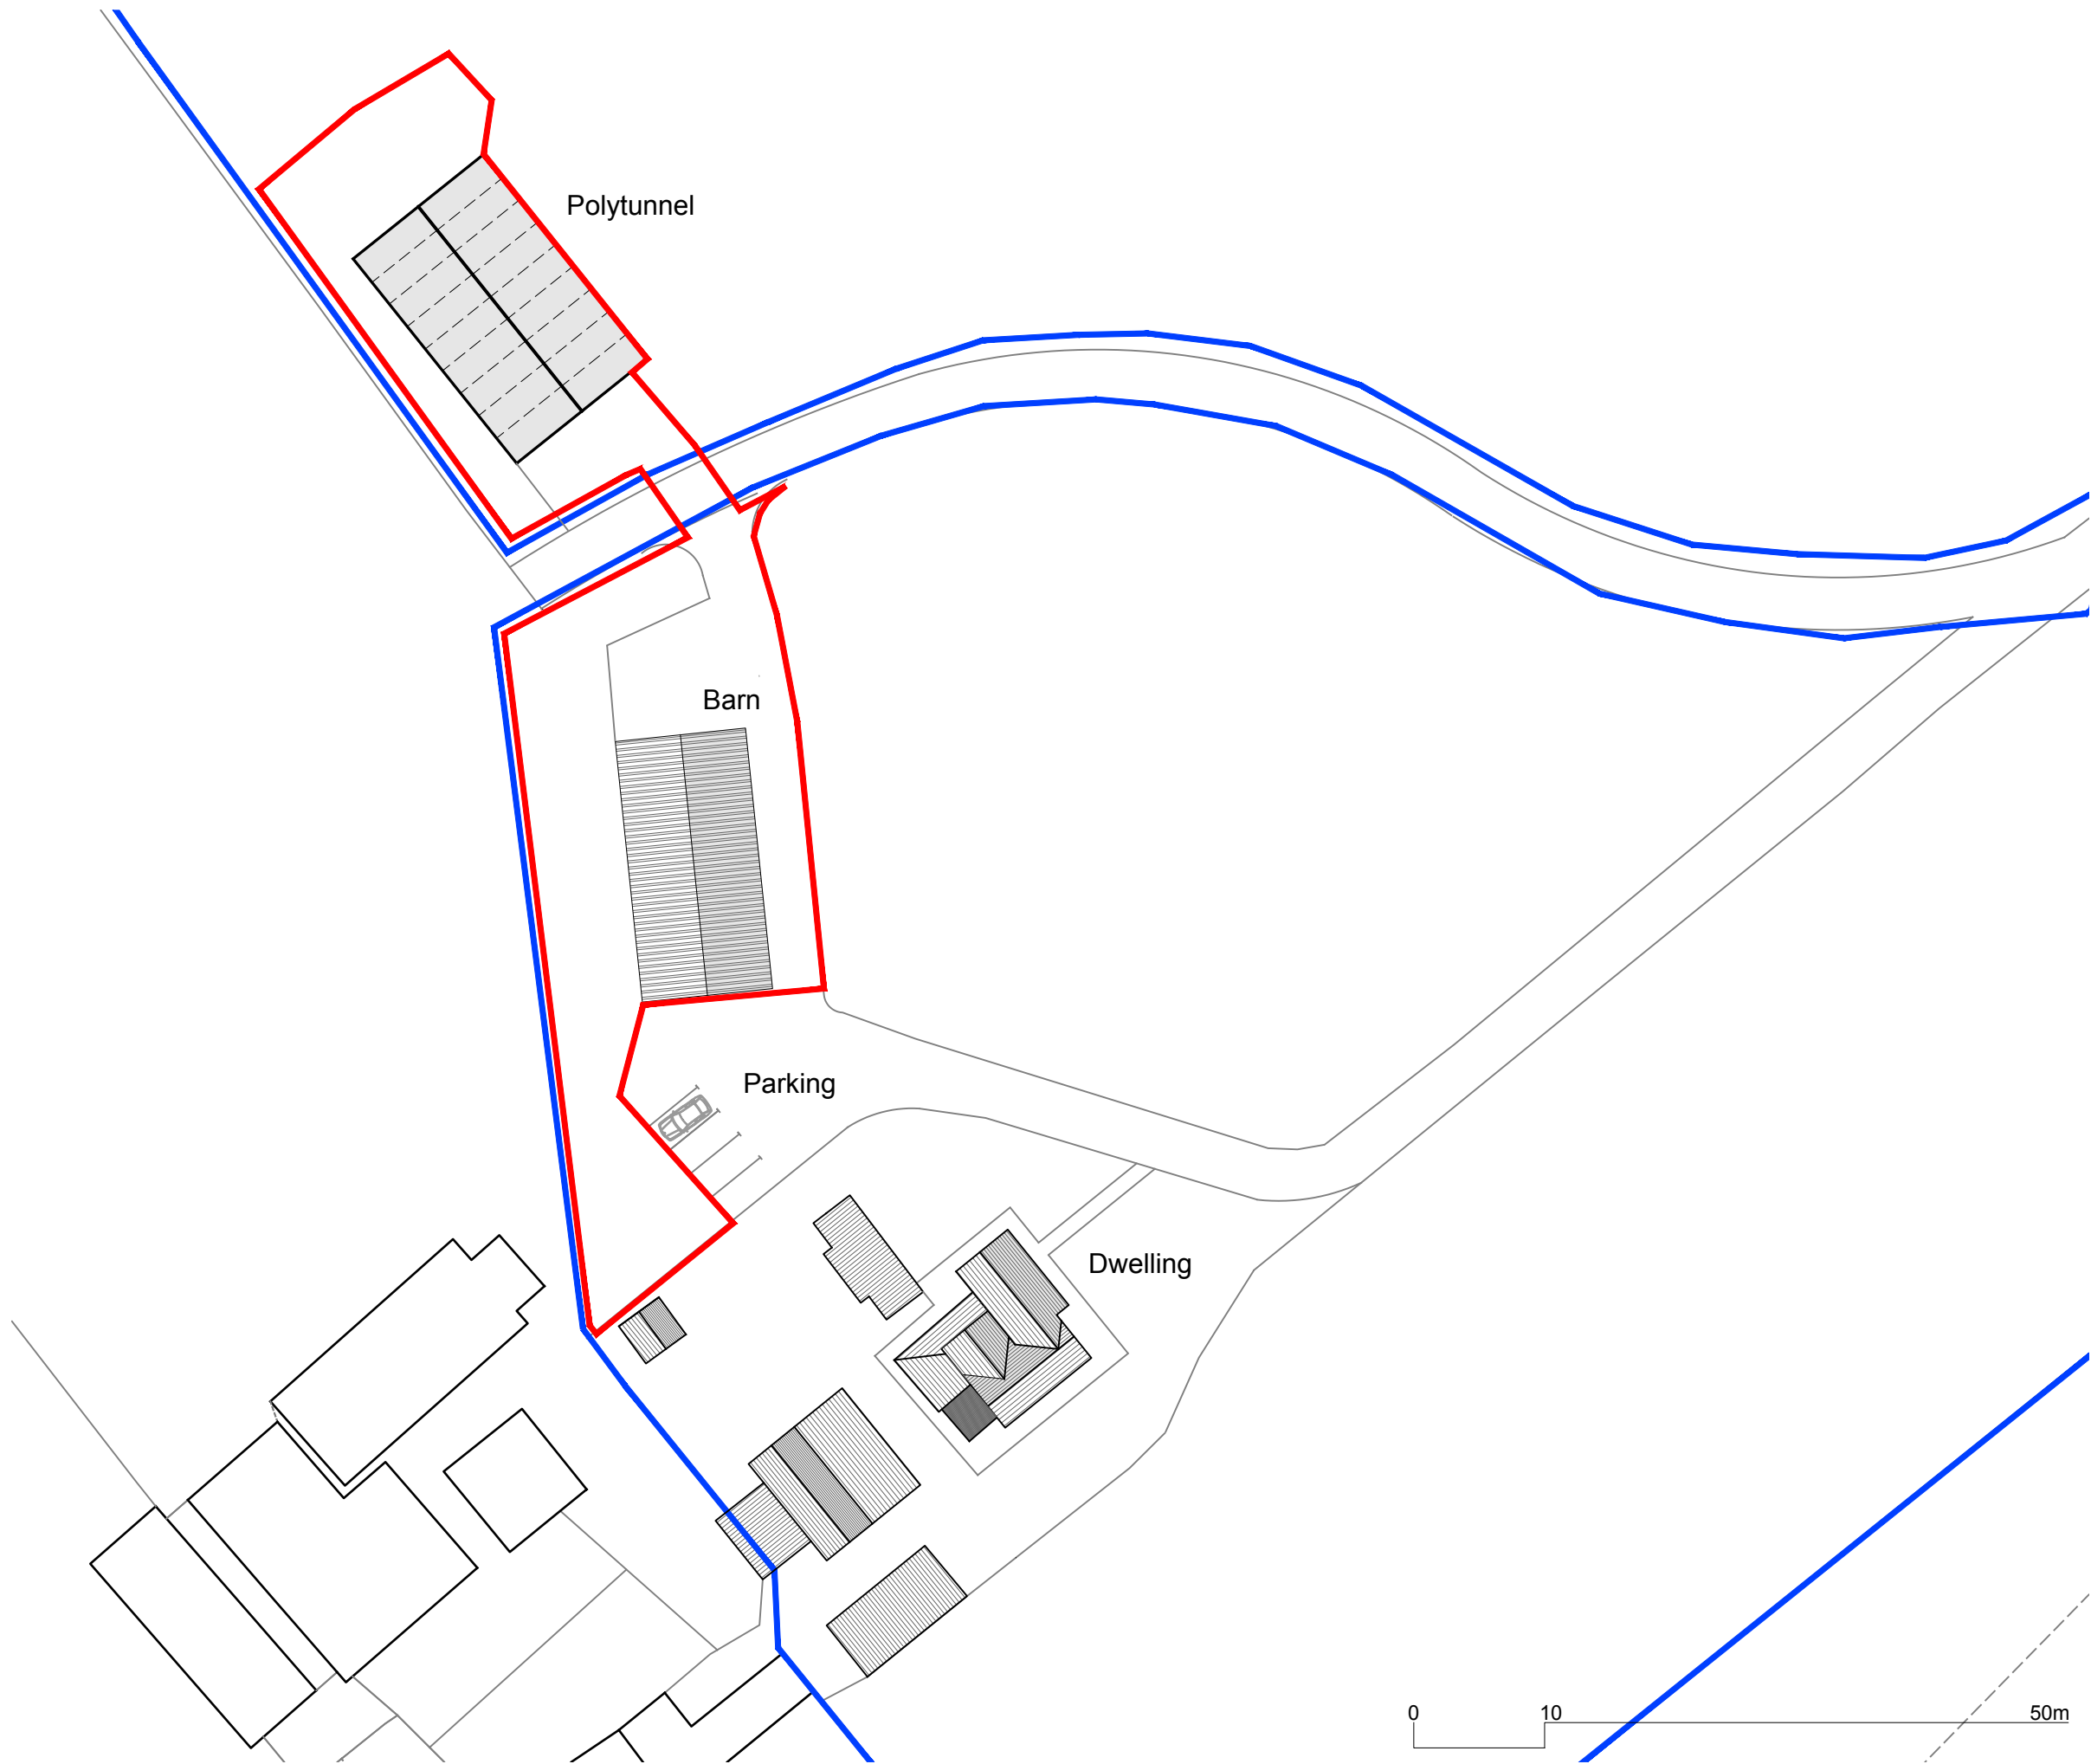

Project No. 1979



Revisions



Notes

Project North



Scale 1:500@A3

Proposed Block
Plan

A0.03