


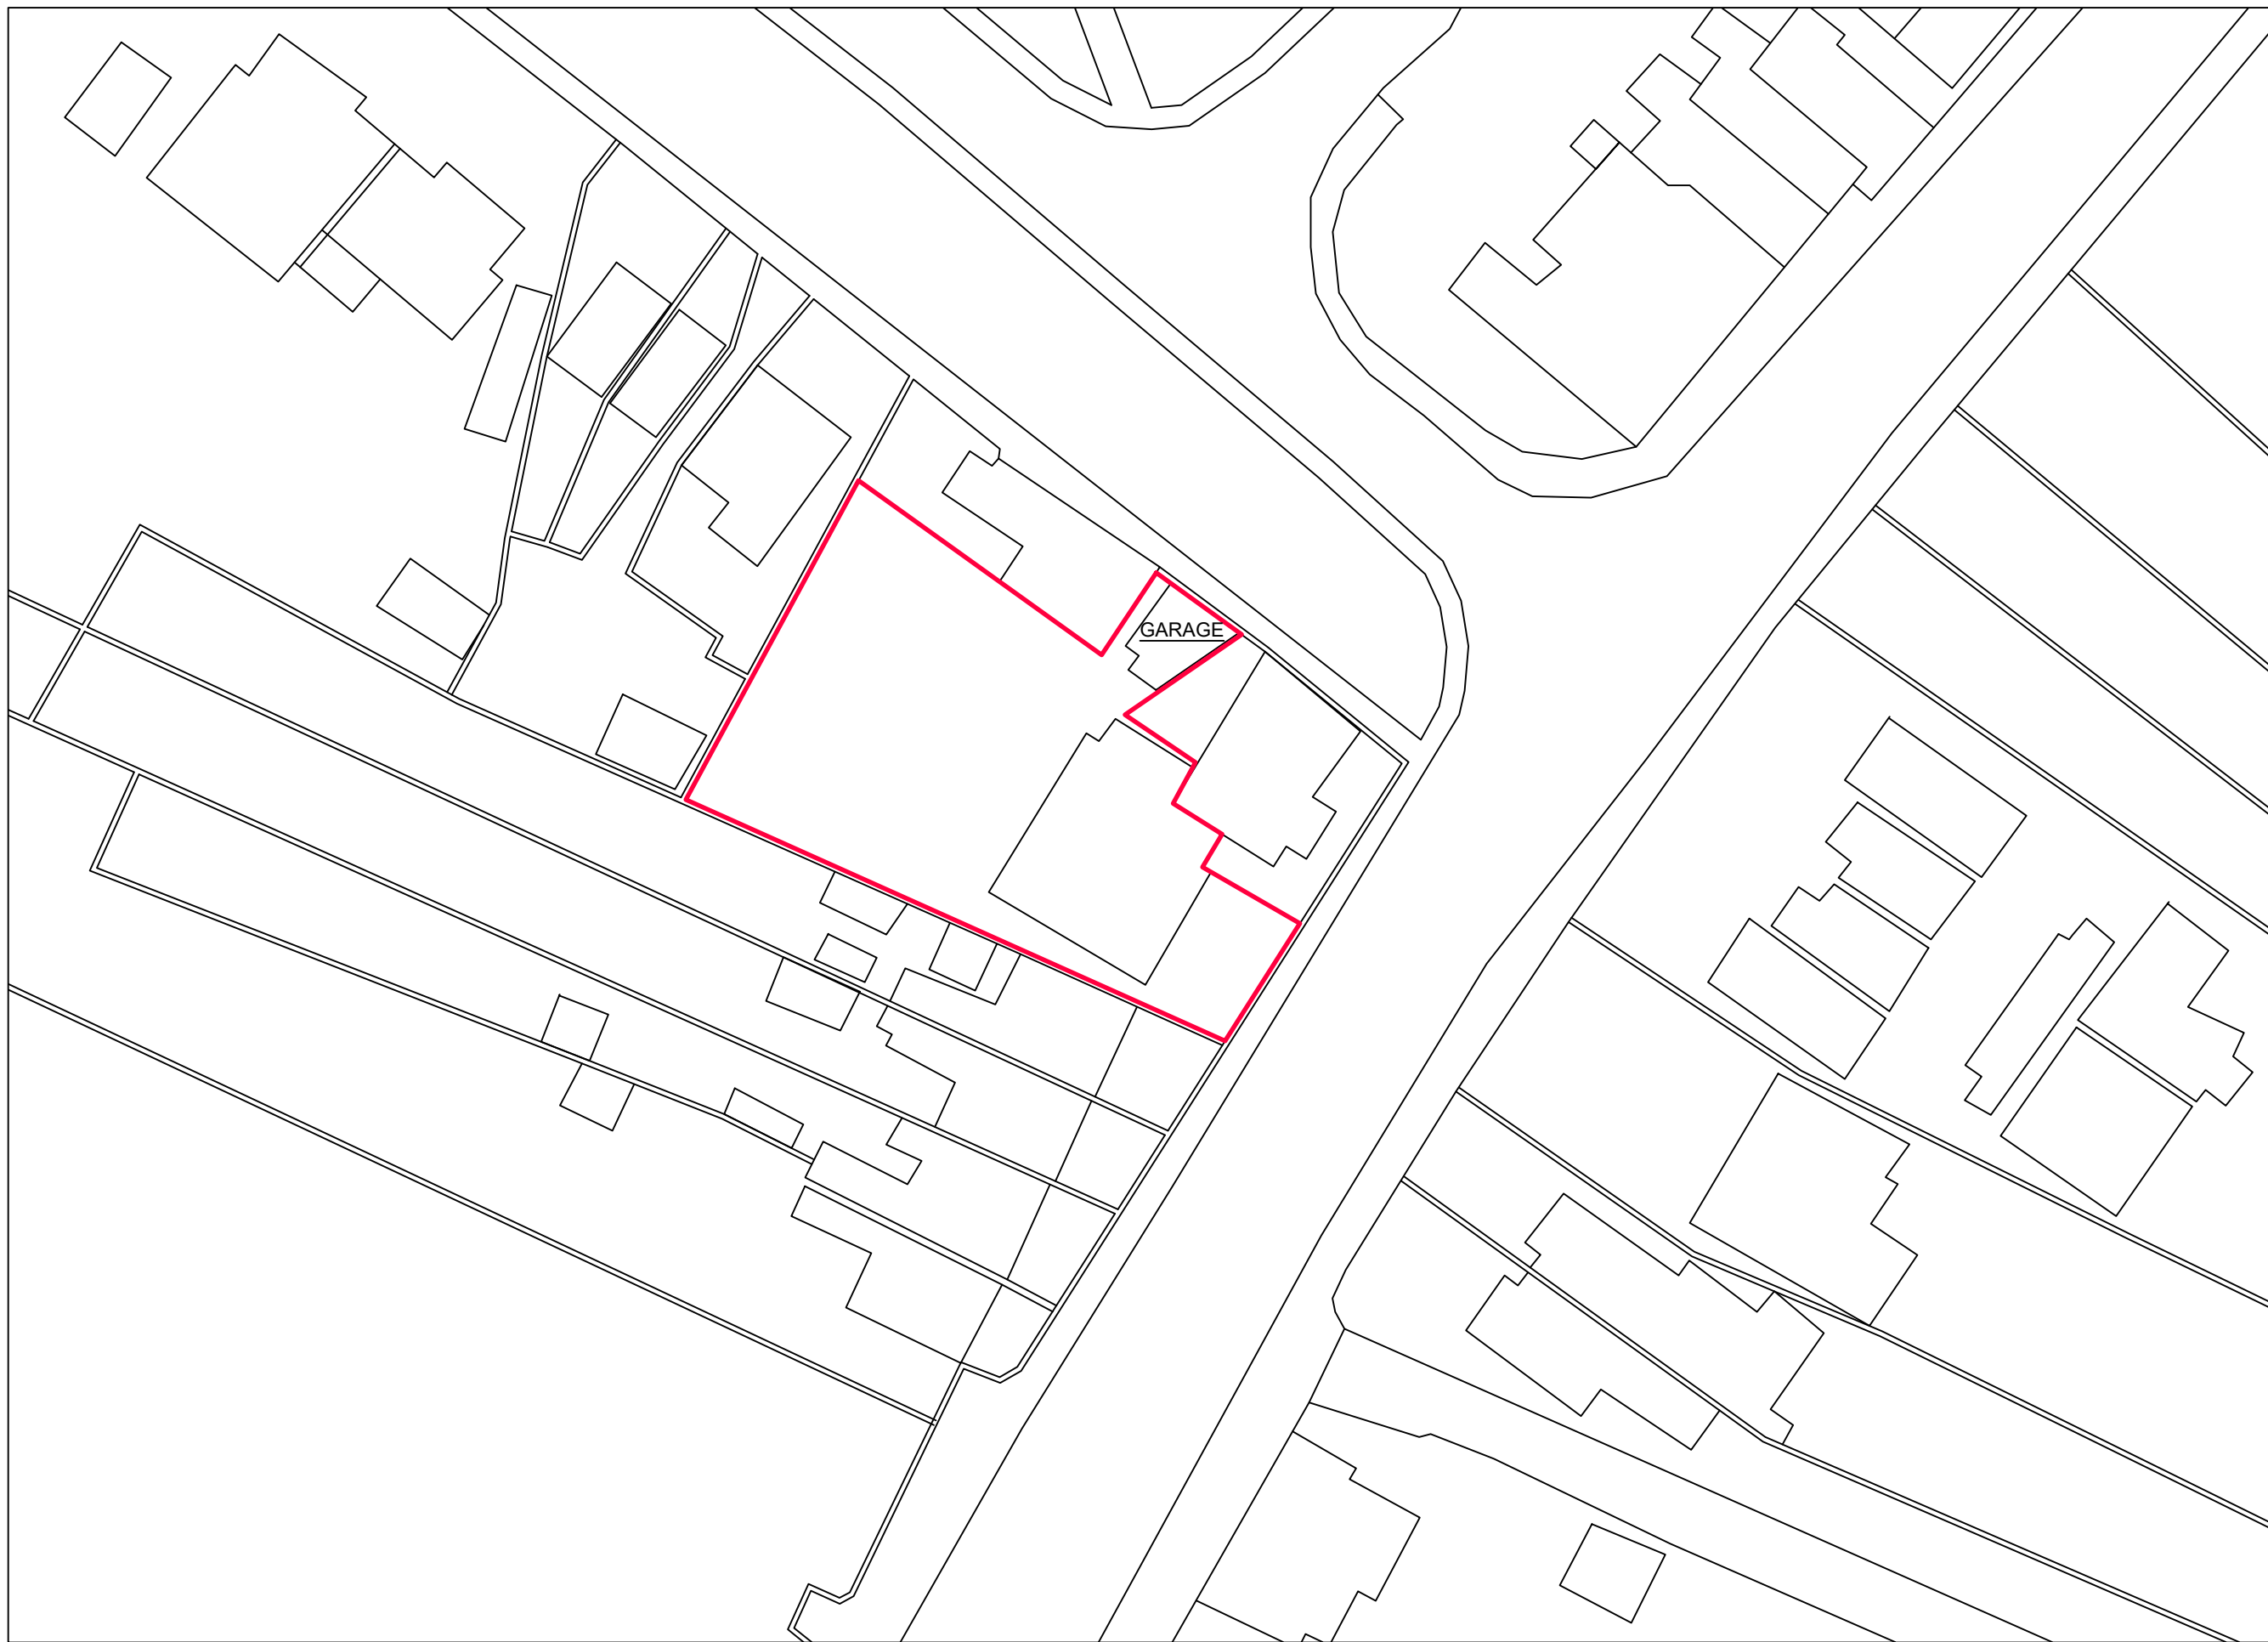

SITE PLAN



Page size=A3
Scale= 1:500