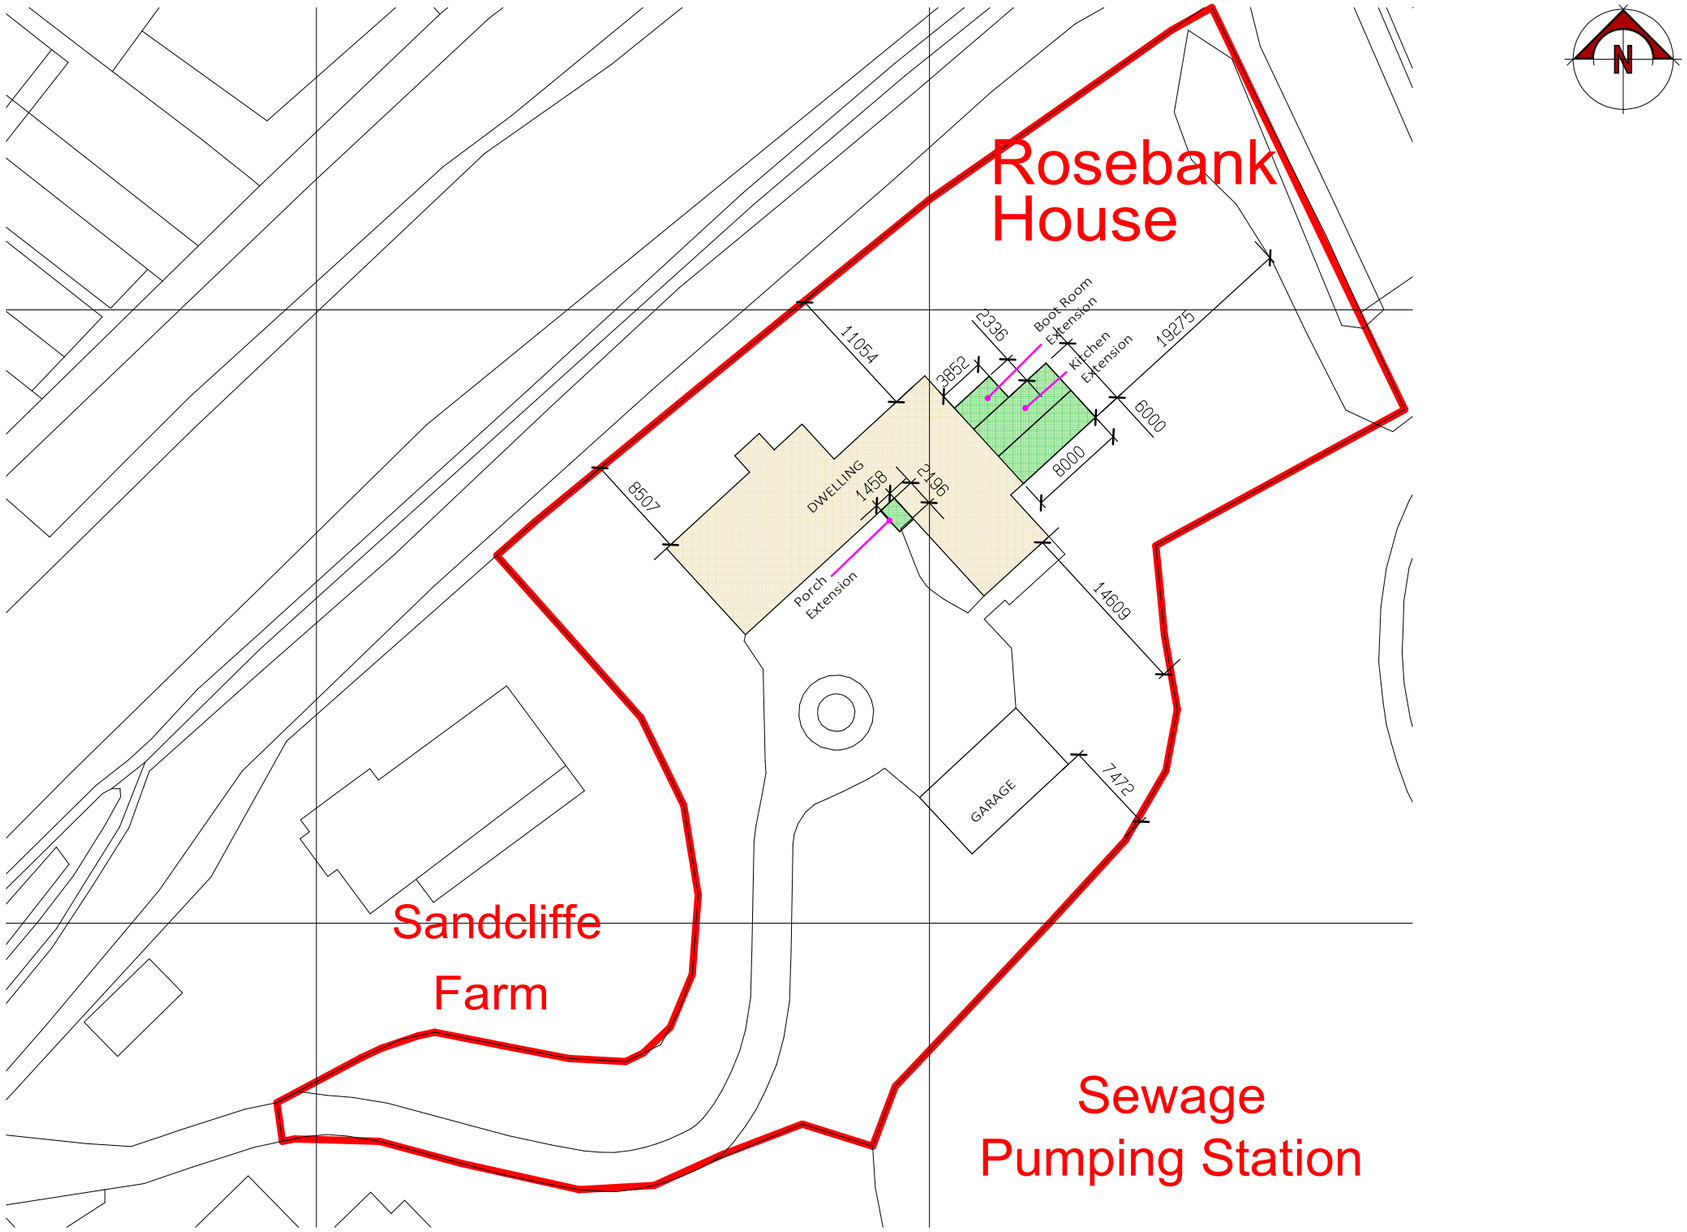


Brian Helps M. C. Inst. C.E.S., F.G.B.C.

Building Design * Estimating * Quantity Surveying

Web: www.brianhelps.co.uk
Tel: 01305 520449 * Mob: 07802 956305
Email: brian@brianhelps.co.uk

Client:
Mr P Vigors.
Rosebank House
London Road
Devizes
SN10 2DS

Scale Bars:

0 5.0m 10.0m 15.0m 20.0m

Scale bar 1:500

Rev:	Description:	Date:

Status:

Site:
.

Drawing:
Site Block Plan - PROPOSED

Scale @ A4	Date:	Drawn:
1:500	Oct 2024	BGH
Project No:	**Drawing No:**	**Revision:**
1494/24P/	07.	.