


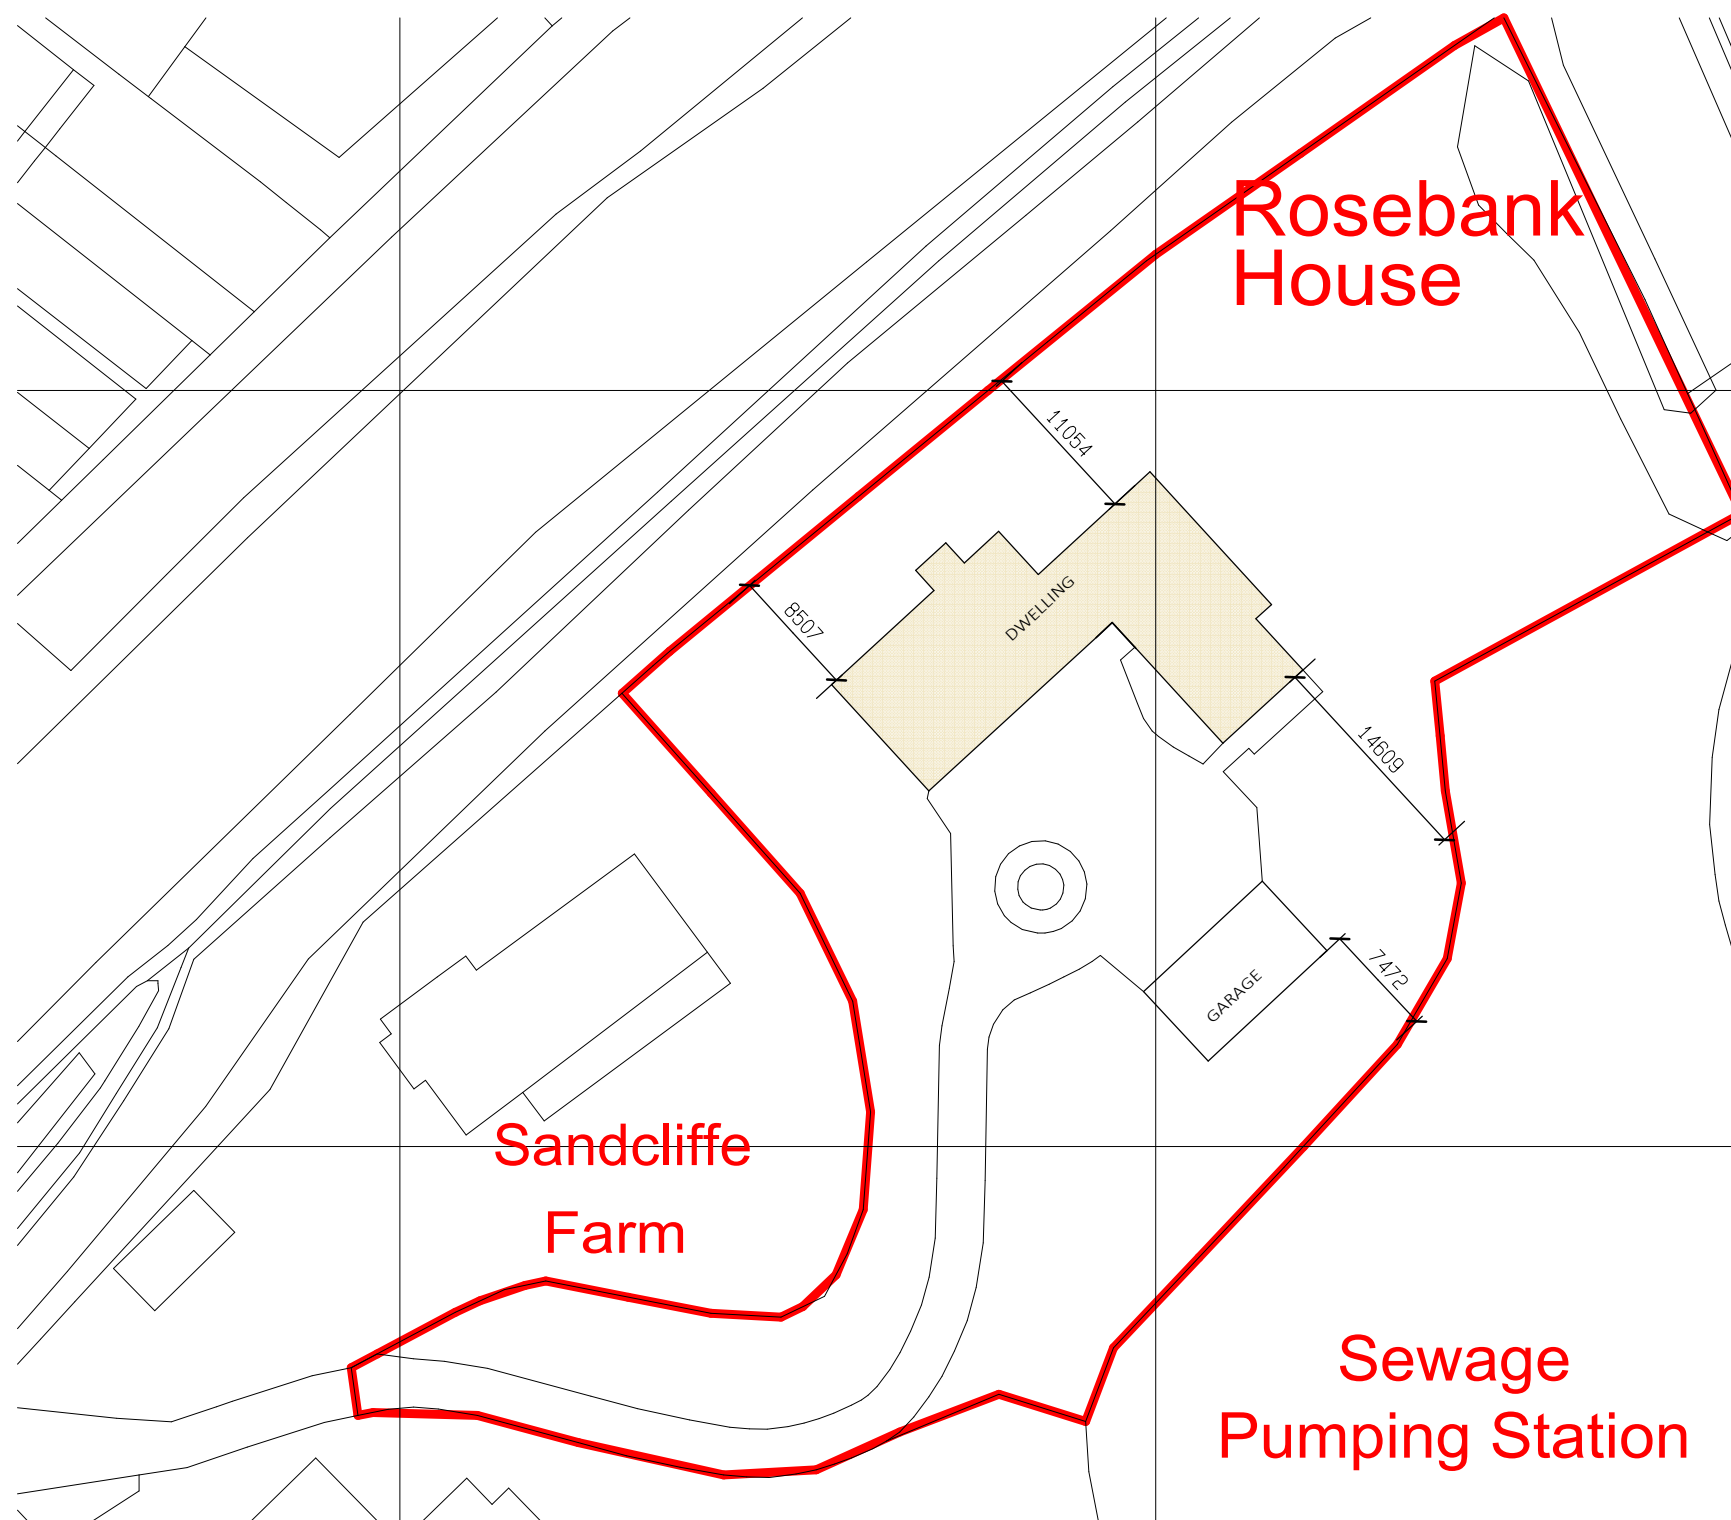

Site:		
-		
Drawing: Site Block Plan - EXISTING		
Scale @ A4 1:500	Date: Oct 2024	Drawn: BGH
Project No: 1494/24P/	Drawing No: 08.	Revision: