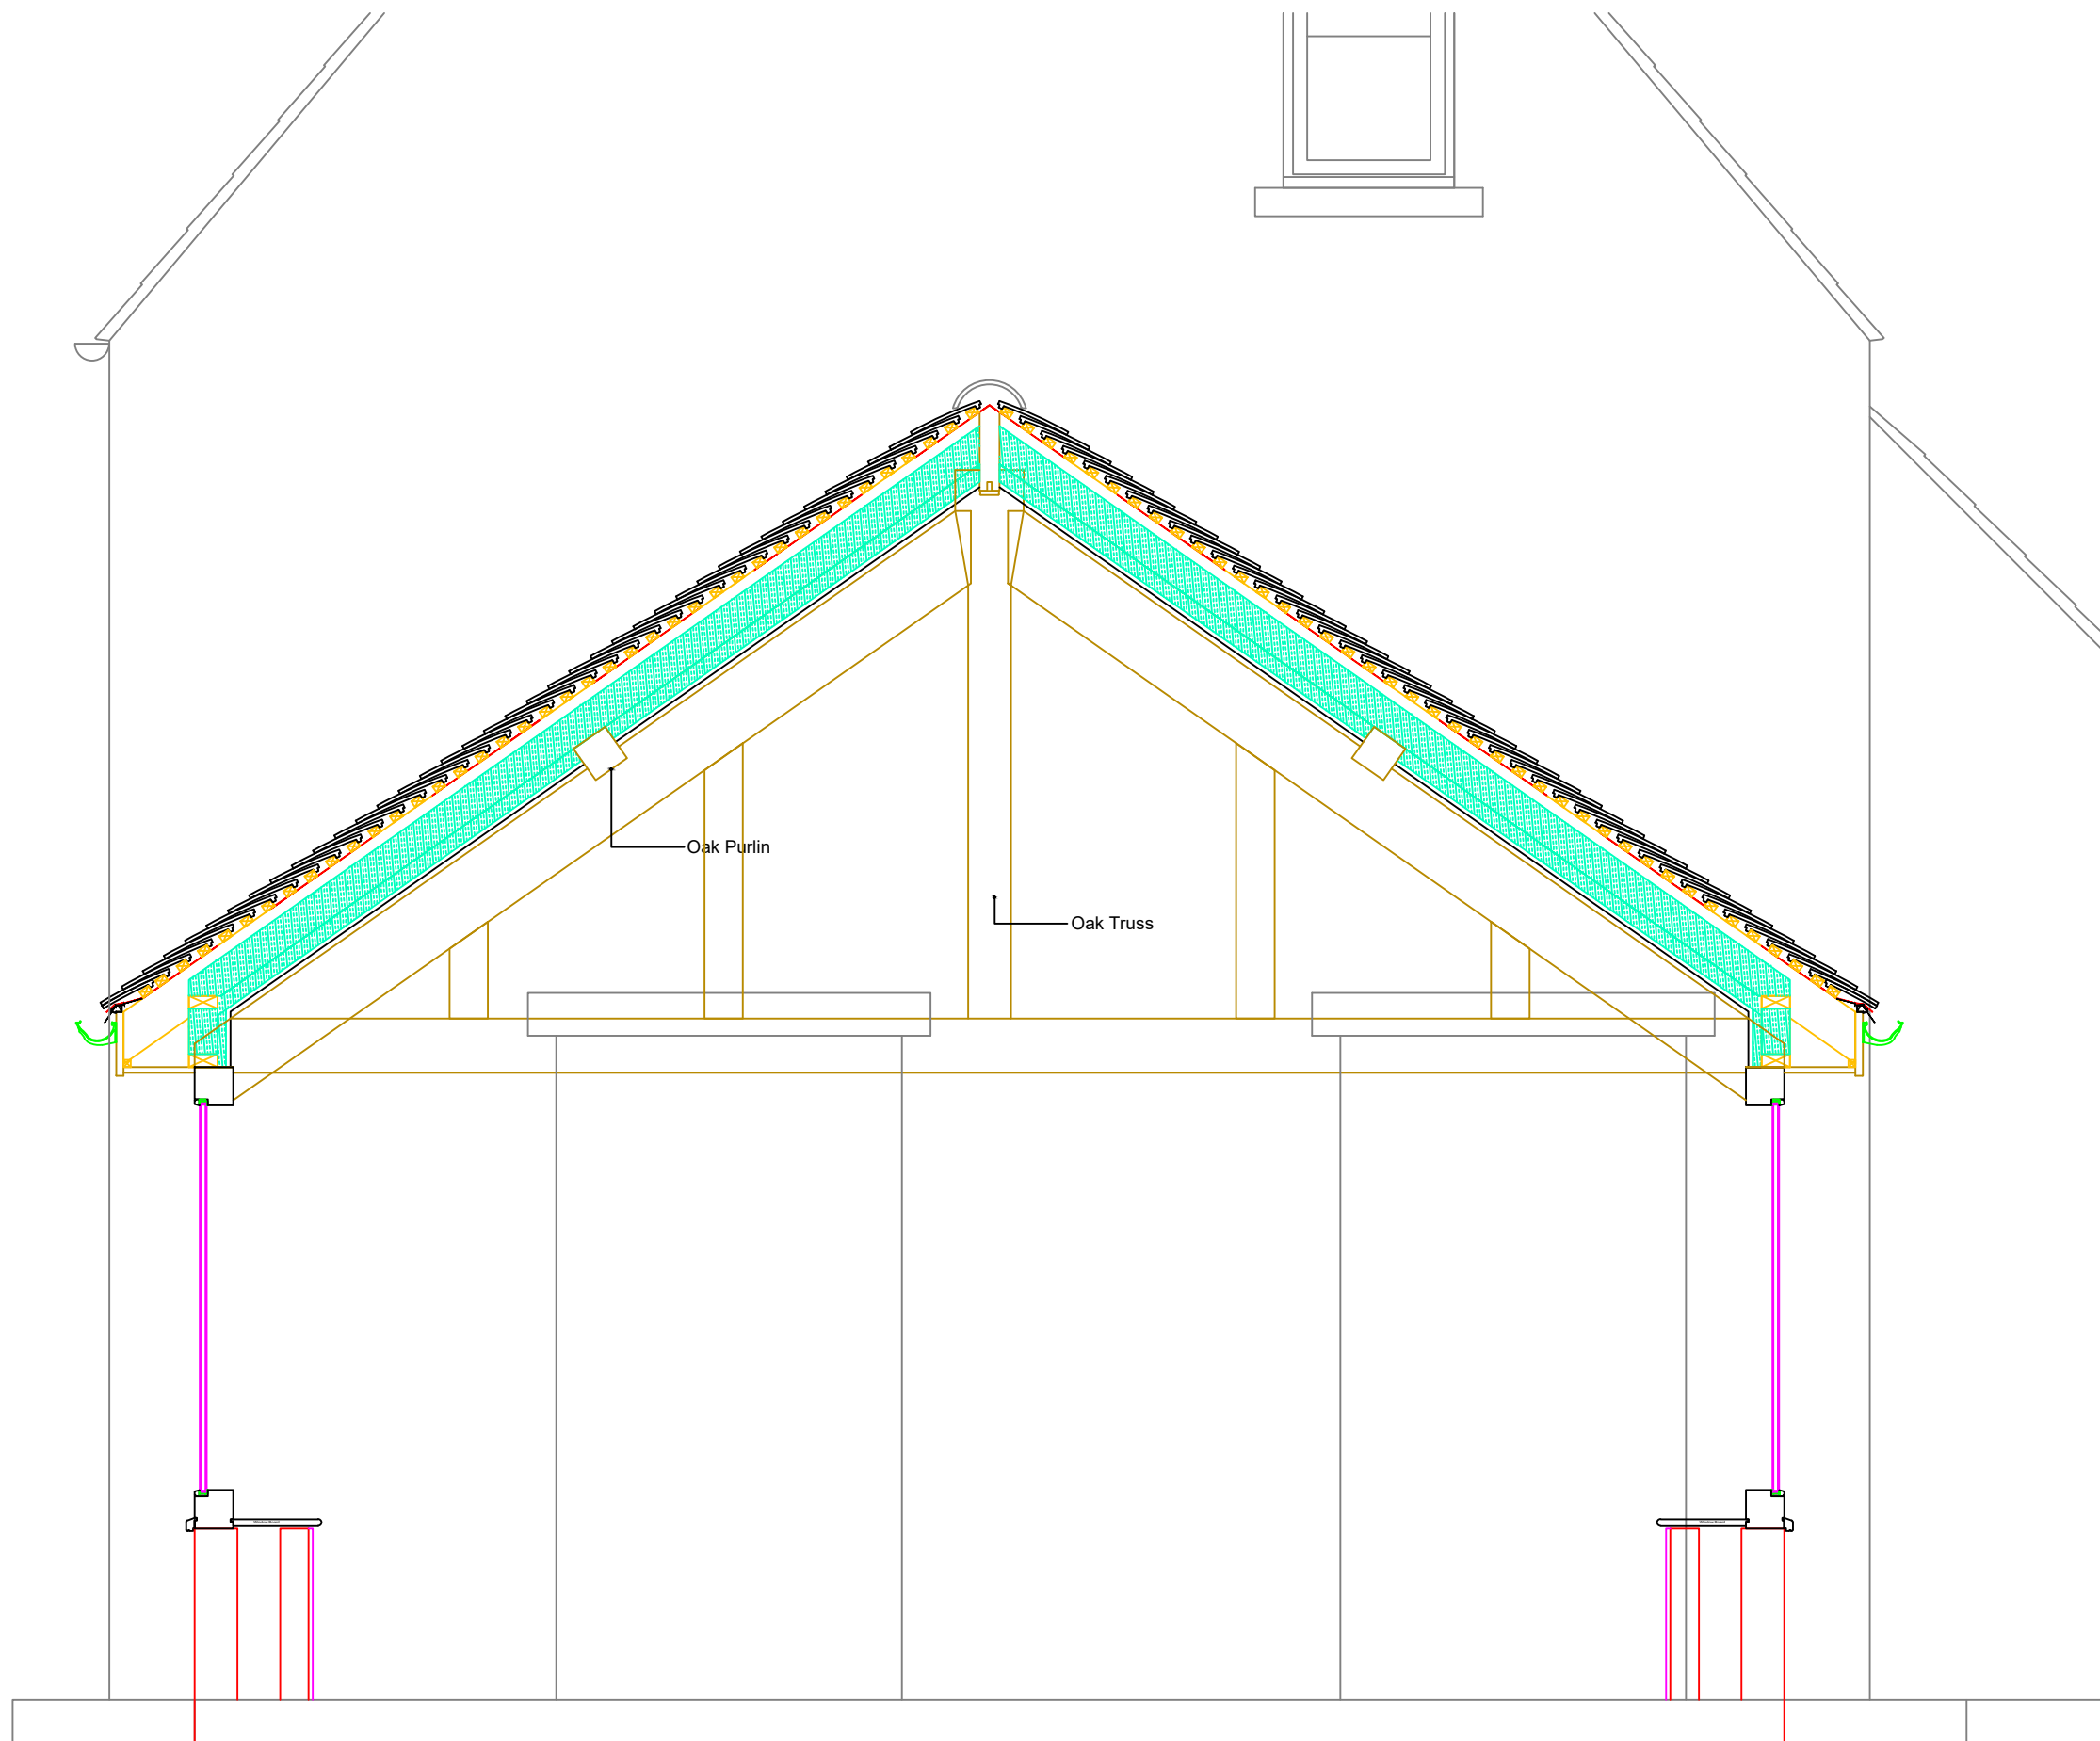


REVISION	DATE	COMMENT
A	15.10.2025	New Truss/Gable design.

client	Pound Farm House Eastcourt Malmesbury Wiltshire SN16 9HN		
Drawing:	Section - Oak Truss		
scale: 1:25 @A3	dwg: 13139 /08	rev: A	
date: June '25			


David Salisbury

Bennett Road,
Isleport Business Park,
Highbridge, Somerset, TA9 4PW
Tel: 01278-764400 Fax:
01278-764422