


Key to Materials:

- 1. Rough cast rendered wall, painted white
- 2. Vertical timber cladding over woodfibre insulation
- 3. Existing plain clay tiles
- 4. Standing zeam zinc roof (black / anthra finish)
- 5. Photovoltaic solar panels
- 6. Aluminium framed double glazing
- 7. Brick garden wall
- 8. Timber slatted screen / garden fence
- 9. Timber posts
- 10. Aluminium rainwater goods

RIBA STAGE 3 Notes

- A. Do not scale from this drawing use figured dimensions only. All dimensions are to be checked on site.
- B. Contractor to report any discrepancies, drawing errors and omissions to Chalk Architects immediatley
- C. All structural elements to Structural Engineer's details and specifications
- D. All work subject to planning approval and conditions issued by Local Planning Authority
- E. All work to comply with guidance within relevant UK Building Regulations Approved Documents
- F. All work subject to the Party Wall Act etc 1996.

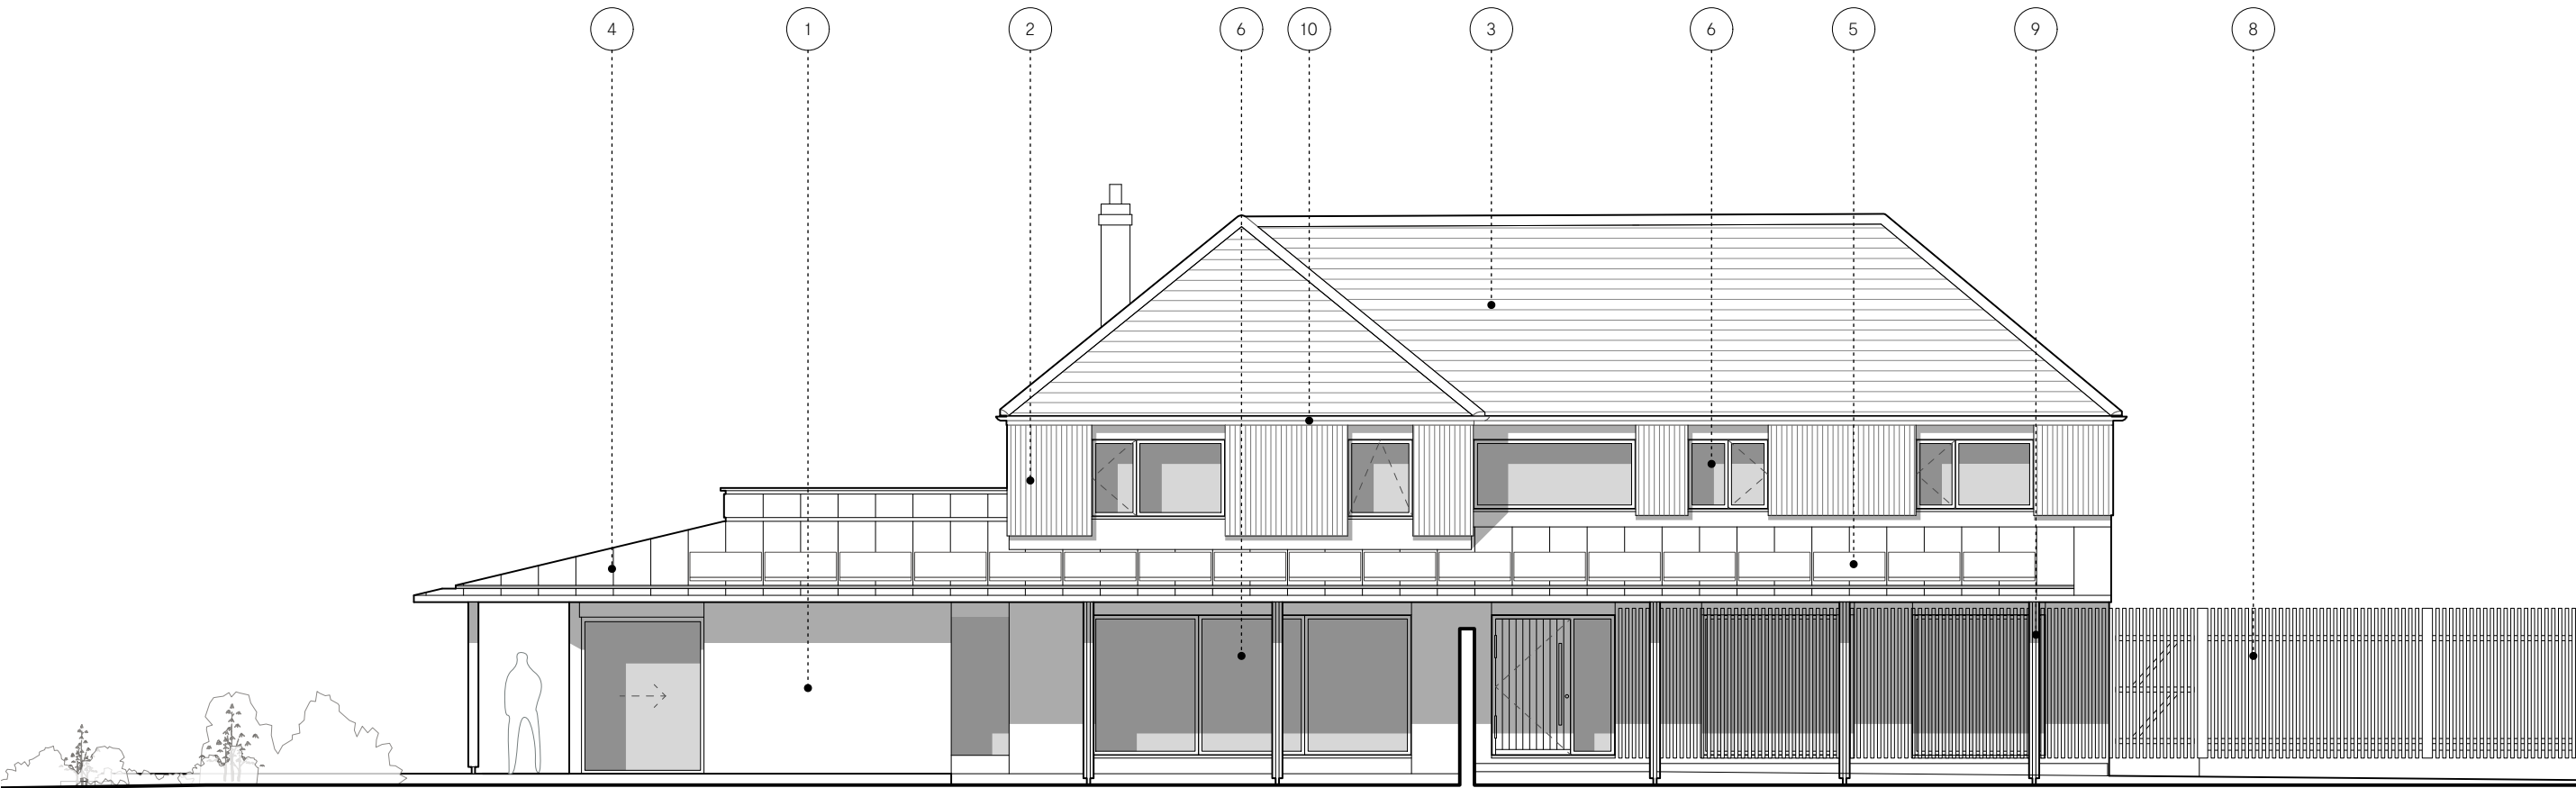

Revision: Date: Reason:

RS3 – PLANNING

Willowfield [SN11 8XP] **25-11-P120**

Proposed Elevation Front

Scale: Paper size: Date: Drawn by: Checked by
1:100 A3 04/03/2026 EB JM



Chalk.

