



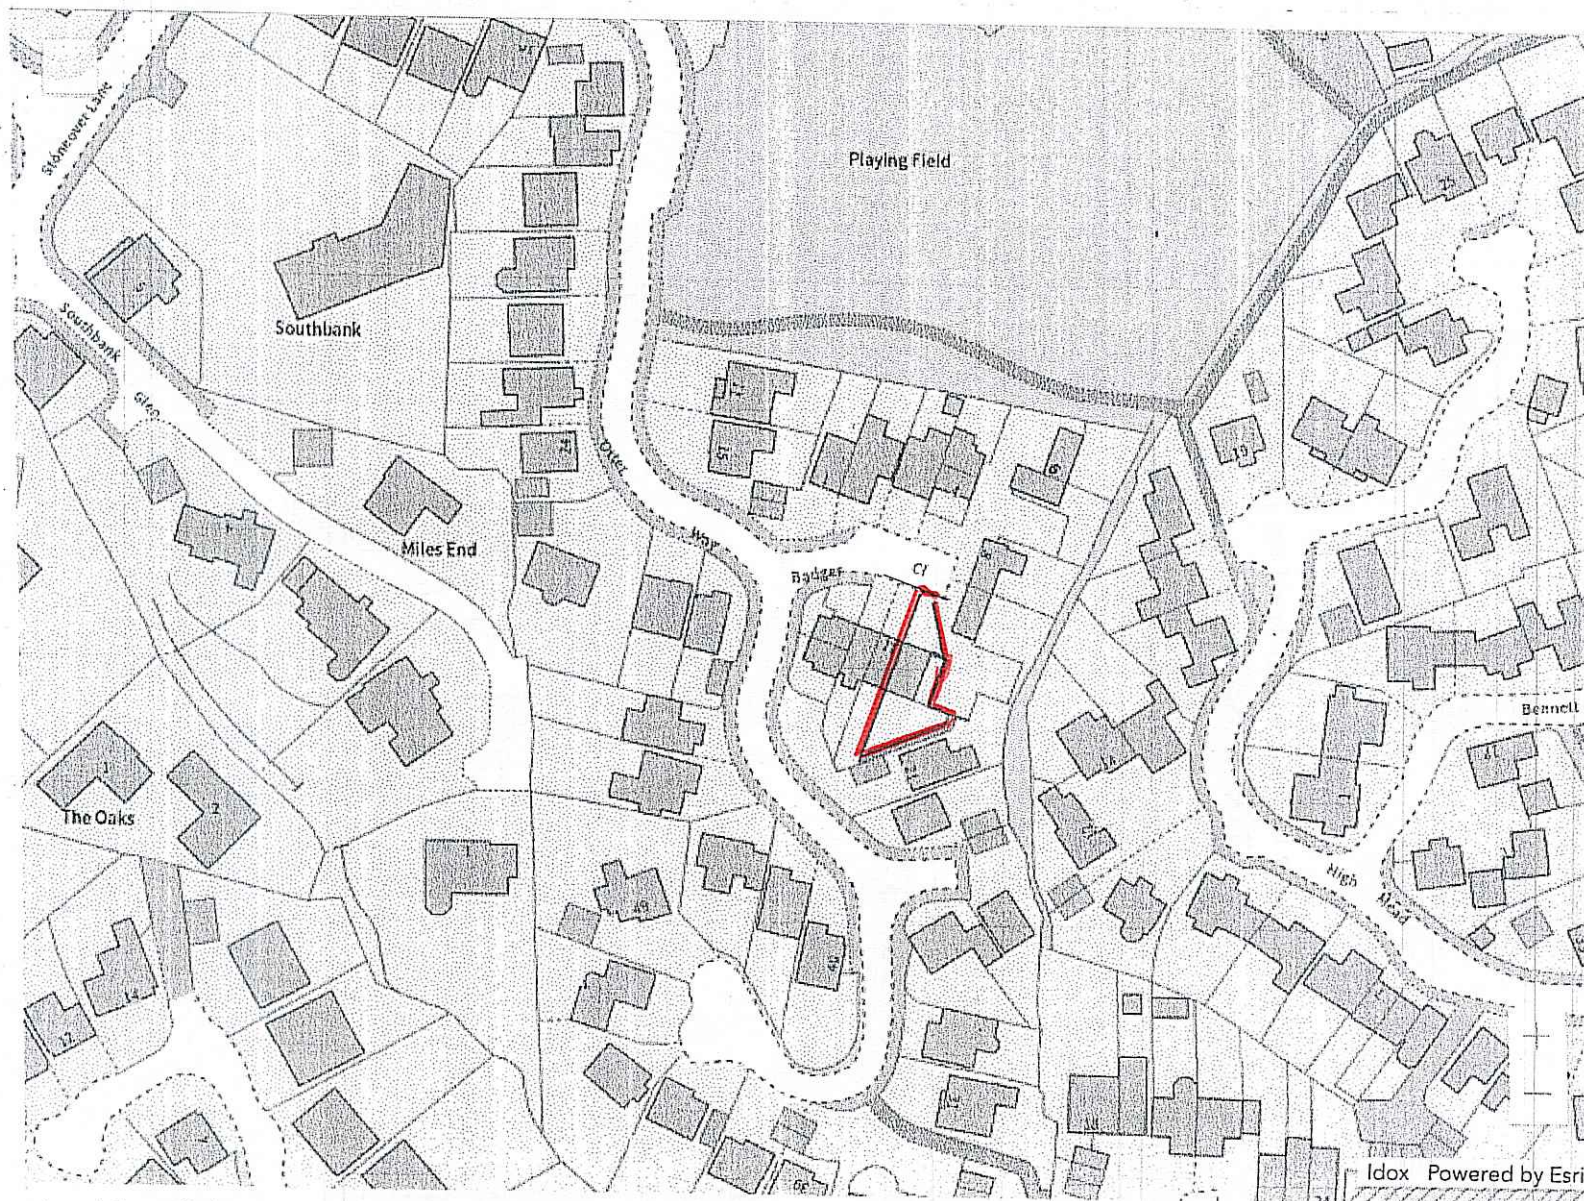

10 BADGERS CL

RWB

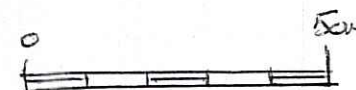

1:1250

Idox Powered by Esri

roduced from Ordnance Survey material with the permission of Ordnance Survey on behalf of the Controller of Her Majesty's Stationery