
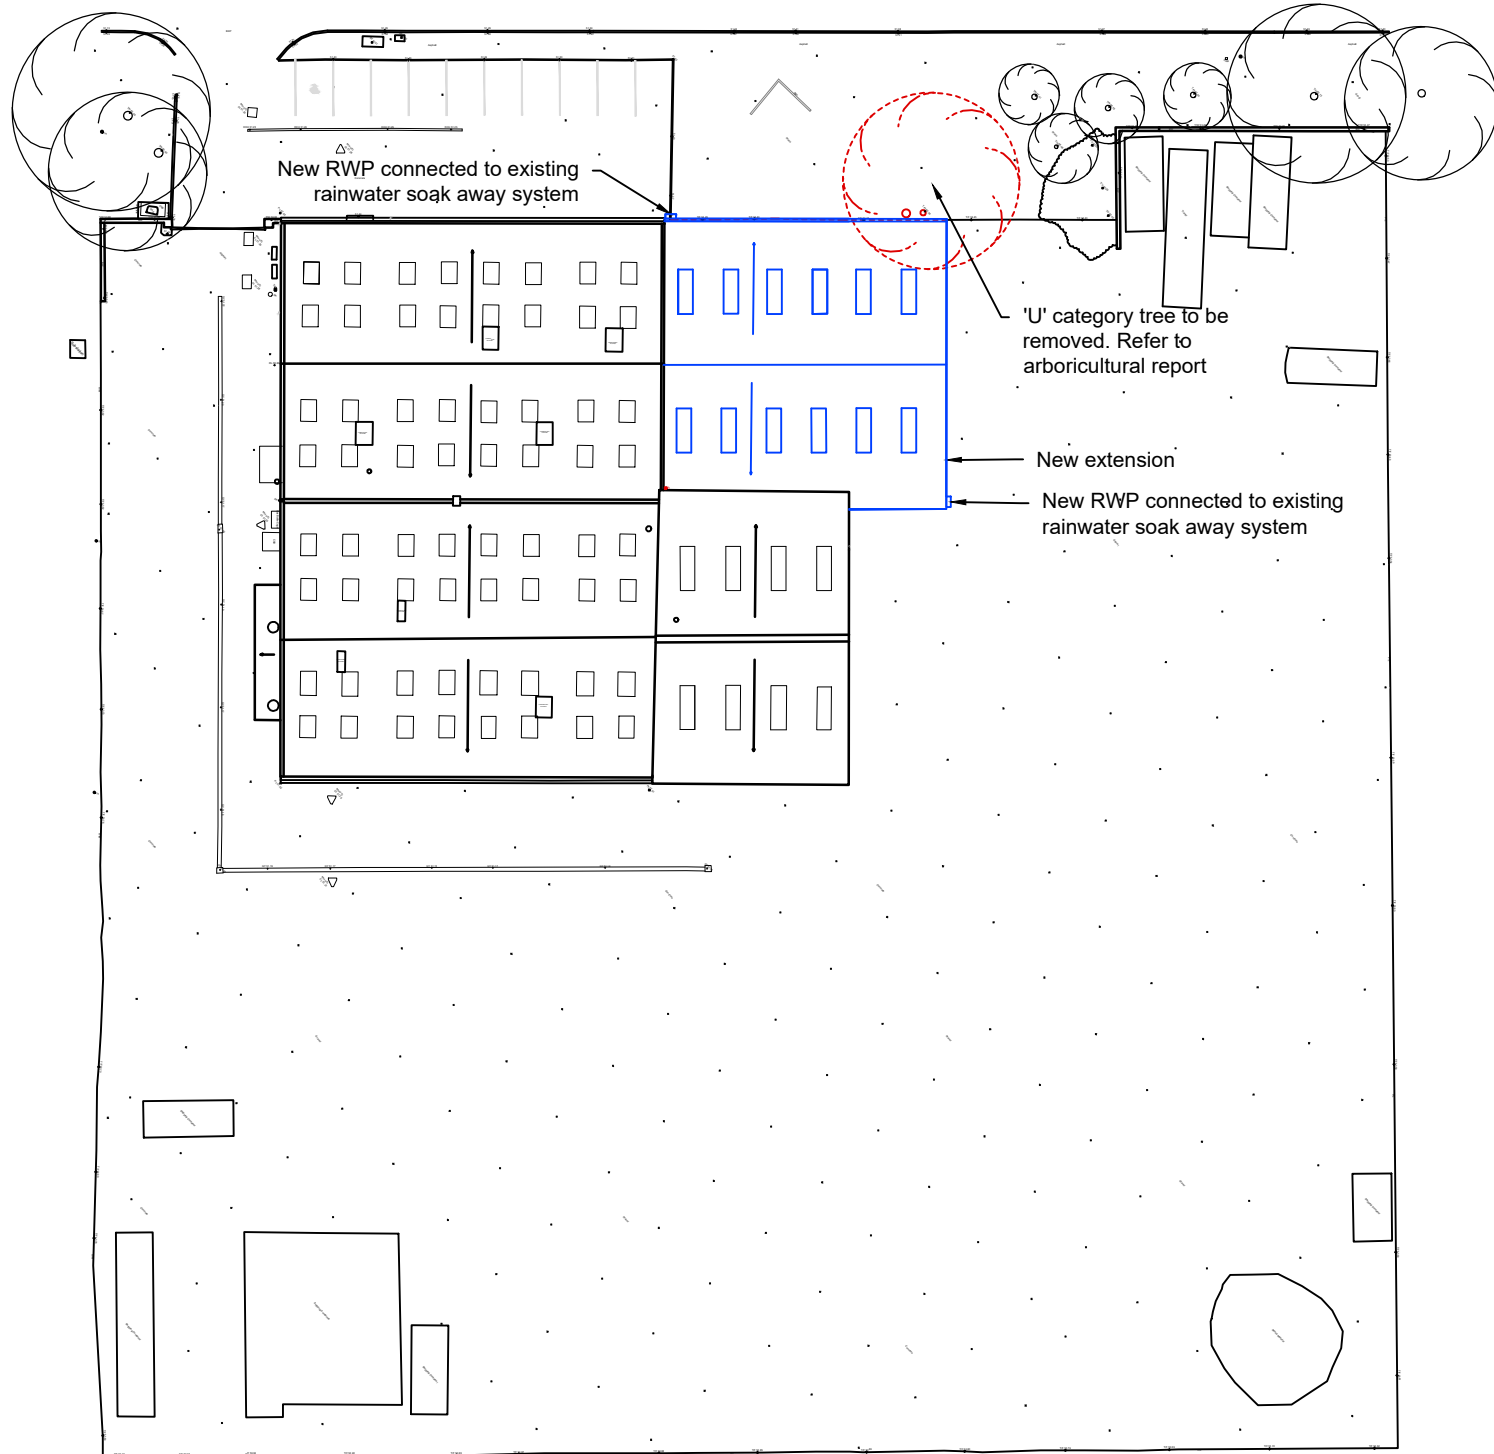


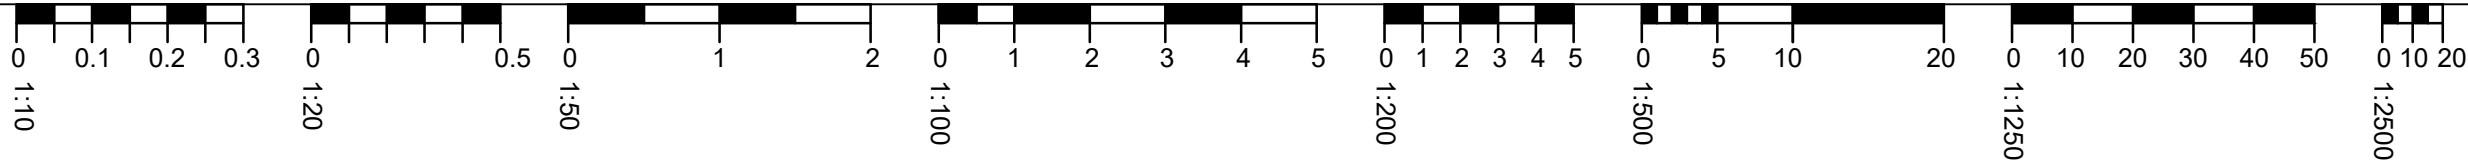

Proposed Block Plan
Scale 1:500 @ A3

THIS DRAWING IS COPYRIGHT © Western Design Ltd 2022

REPRODUCING THESE DRAWINGS BY PRINTING OR COPYING MAY LEAD TO ERRORS, PLEASE REFER TO SCALE BAR. DO NOT SCALE OFF THESE DRAWINGS FOR CONSTRUCTION PURPOSES. IF ANY DISCREPANCIES ARE FOUND, PLEASE CONTACT WESTERN DESIGN ARCHITECTS IMMEDIATELY.

DESIGNERS RISK ASSESSMENT- HEALTH AND SAFETY THE CONSTRUCTION (DESIGN AND MANAGEMENT) REGULATIONS 2015

A design and risk assessment Drawing CDM01 should form part of our drawing package, if you have not received this from us by post, email or by collection please contact us for a copy before moving forward with the project.

A	Amended Internal Space	TR	MW	11/08/2025
REV.	DETAILS	BY	CKD	DATE

WDA

westerndesignarchitects.com

Western Design Architects

12 The Granary, Hinton Business Park, Tarrant Hinton, Dorset, DT11 8JF
T:01258 830675 E:info@westerndesign.co.uk

CLIENT

DACCS Services Ltd

PROJECT

SPECTRA Commercial Vehicle Repairs

DRAWING TITLE

Proposed Block Plan

DATE	06/08/2025	DRAWN BY	TR	CHECKED BY	MW
SCALE	1:500@A3	JOB NO.	2526008		
DRAWING NO.	005	REVISION	-		

PLANNING