

01020

1:2500

050

40

30

20

10

0

1:1250

20

10

5

0

1:500

5

4

3

2

1

0

1:200

5

4

3

2

1

0

1:100

2

1

0

1:50

0.5

0

1:20

0.3


0.2

0.1


0

1:10


REPRODUCING THESE DRAWINGS BY PRINTING OR COPYING MAY LEAD TO ERRORS. PLEASE REFER TO SCALE BAR. DO NOT SCALE OFF THESE DRAWINGS FOR CONSTRUCTION PURPOSES. IF ANY DISCREPANCIES ARE FOUND, PLEASE CONTACT WESTERN DESIGN ARCHITECTS IMMEDIATELY.

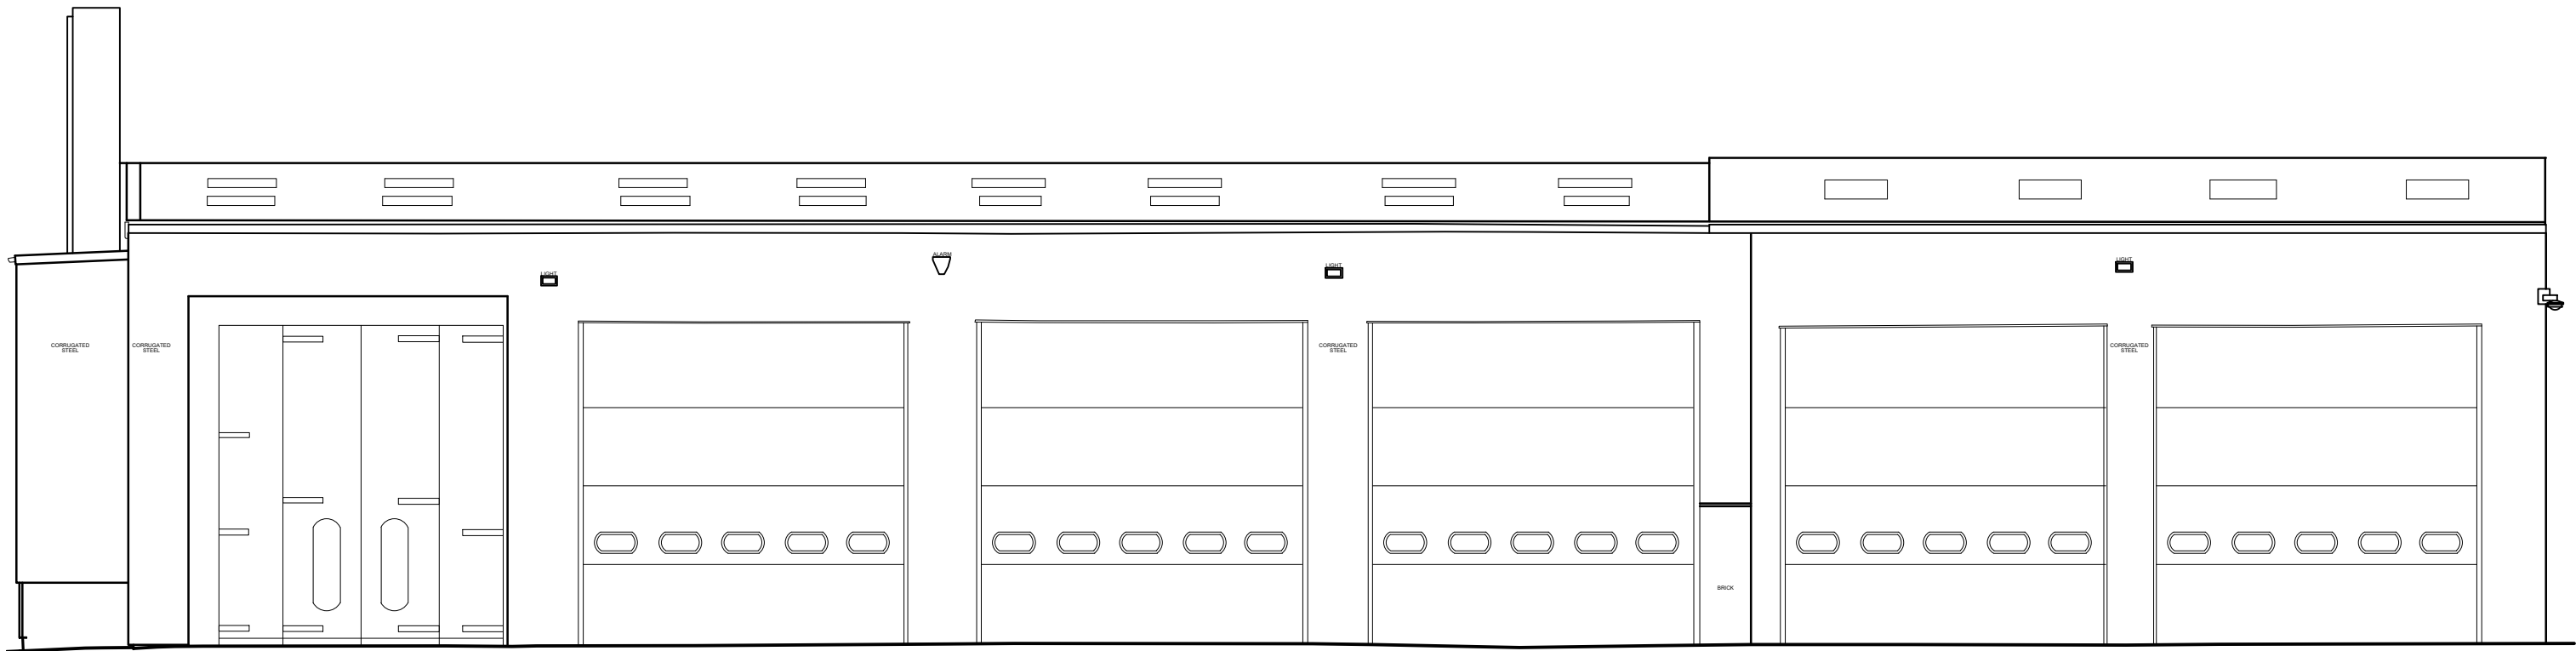


Existing SE Facing Elevation
Scale 1:100 @ A1

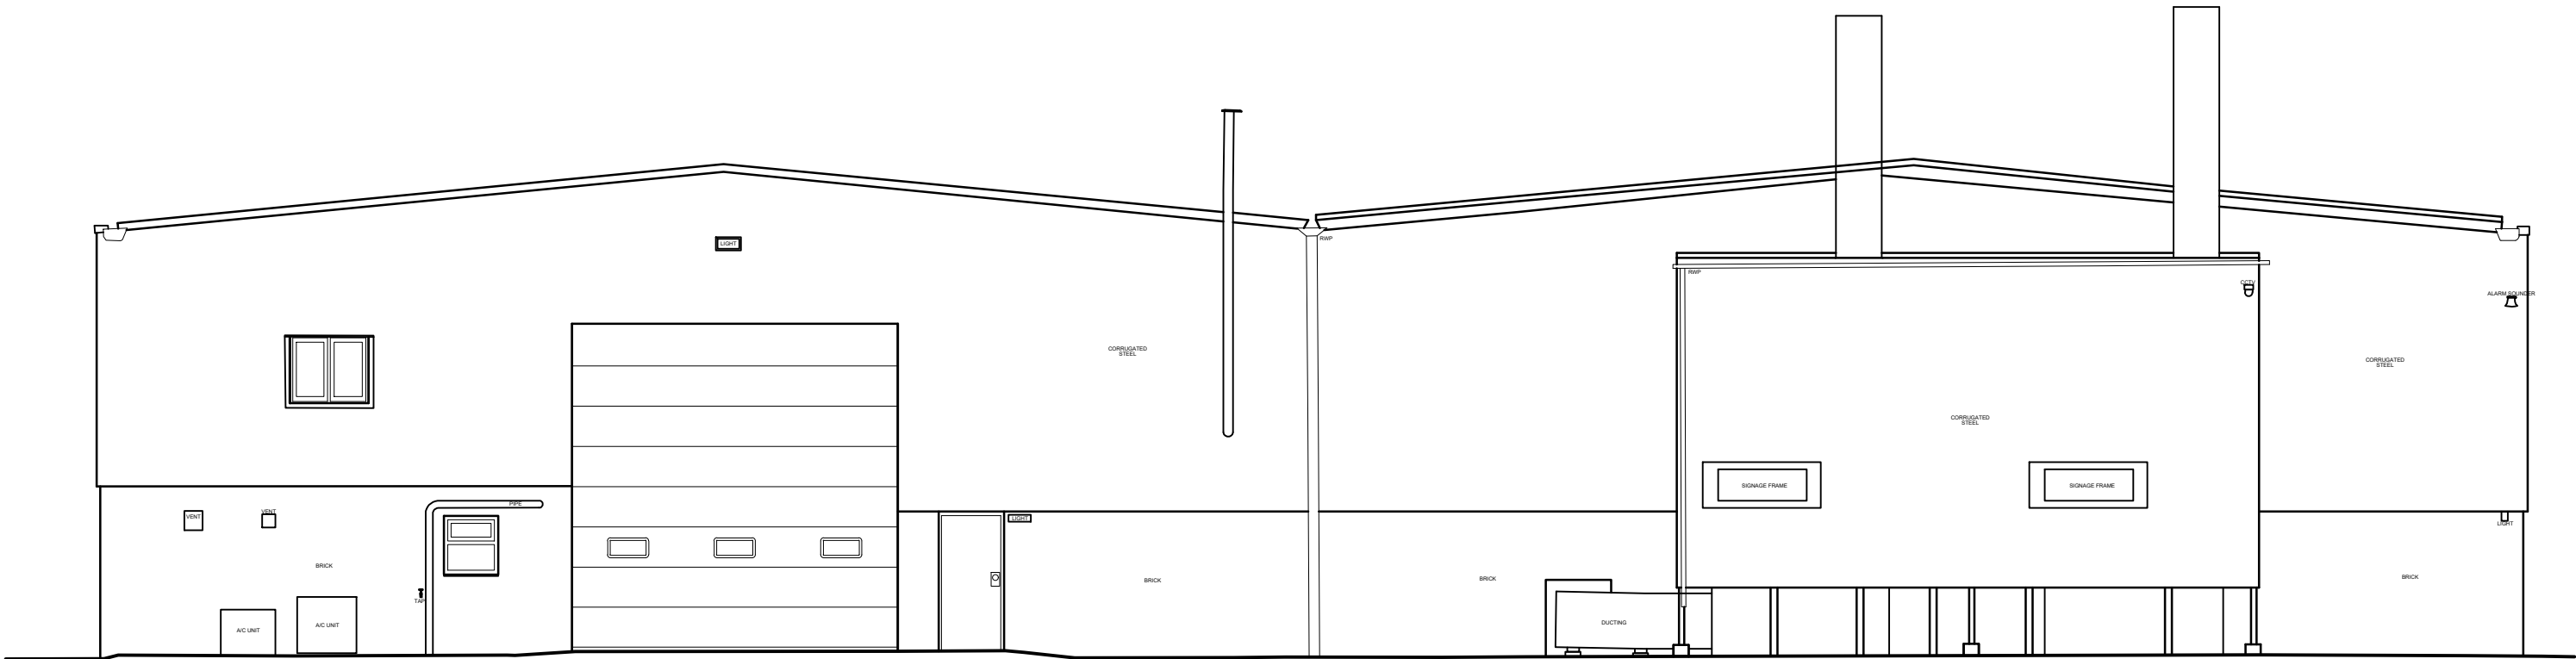

Existing SW Facing Elevation
Scale 1:100 @ A1

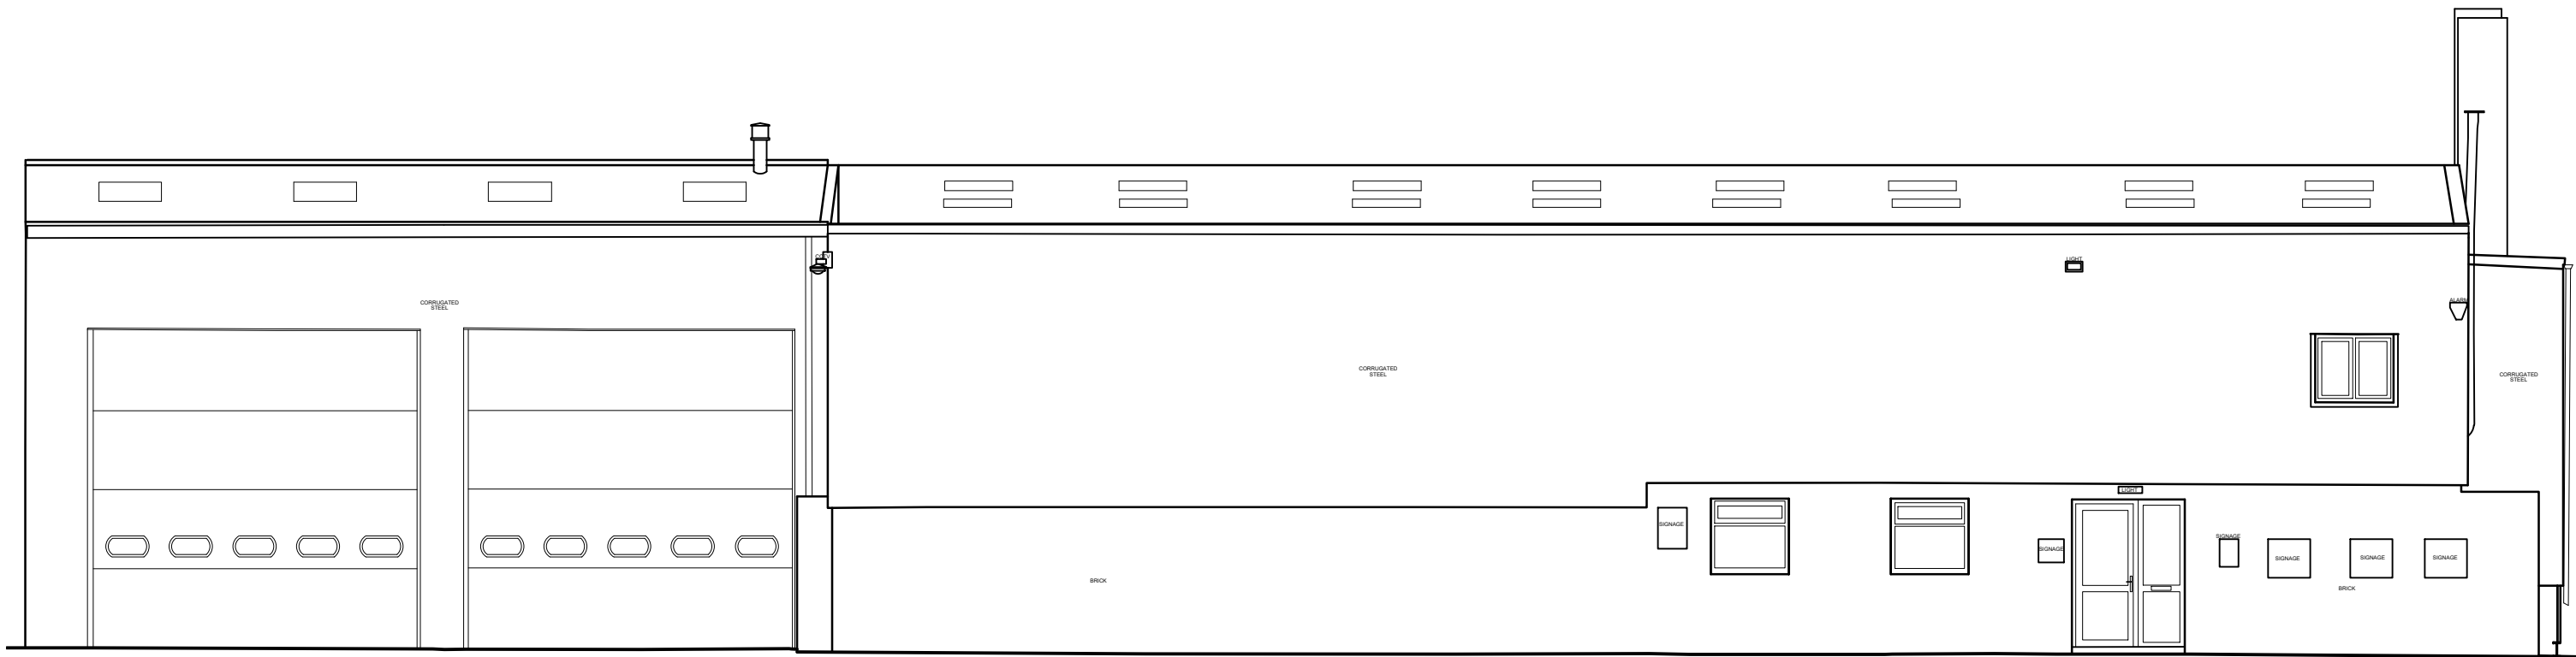

Existing NW Facing Elevation
Scale 1:100 @ A1

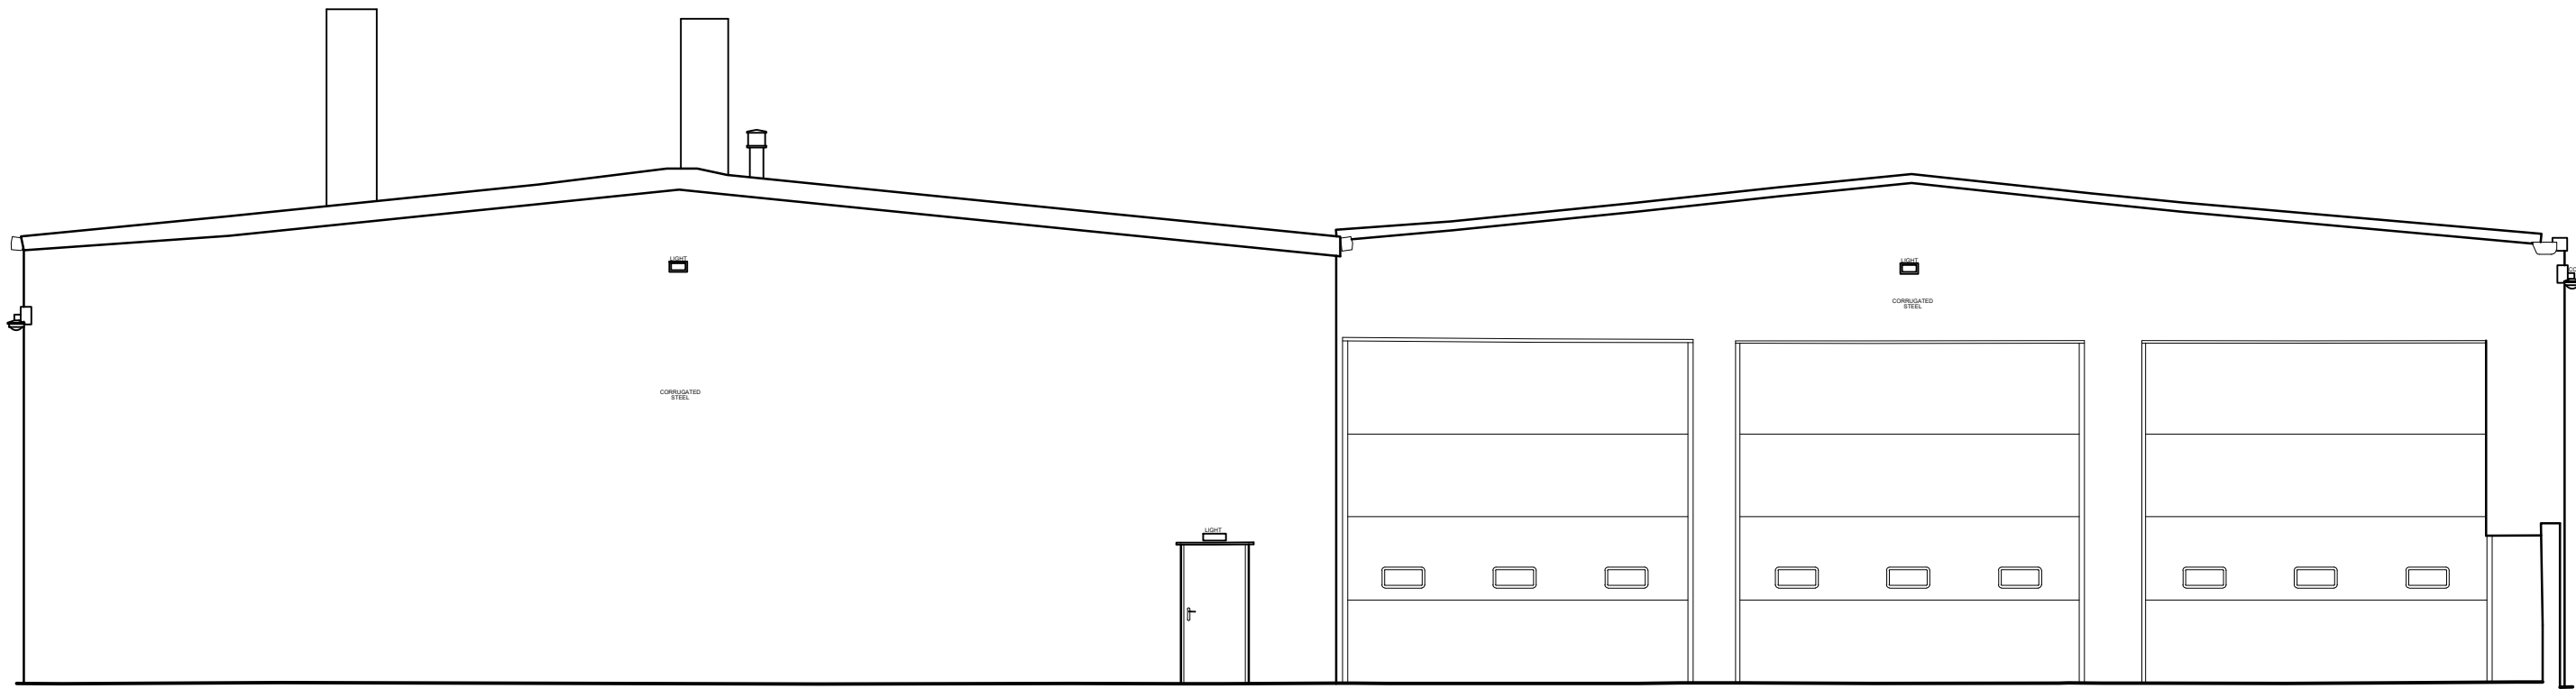

Existing NE Facing Elevation
Scale 1:100 @ A1

DESIGNERS RISK ASSESSMENT-
HEALTH AND SAFETY
THE CONSTRUCTION (DESIGN AND MANAGEMENT) REGULATIONS 2015
For significant hazards specific to the project please refer to
Drawing CDM01 where appropriate

NOTES:-

REV.	REVISION DETAILS	BY	CKD	DATE
------	------------------	----	-----	------

WDA

westerndesignarchitects.com

Western Design Architects

12 The Granary, Hinton Business Park, Tanqueray Hinton, Dorset, DT11 8JF
T:01258 830675 E:info@westerndesign.co.uk

CLIENT
DACCS Services Ltd

PROJECT
SPECTRA Commercial Vehicle Repairs

DRAWING TITLE
Existing Elevations

DRAWN BY TR	CHECKED BY MW	DATE 06/08/2025
SCALE 1:100@A1	JOB NO. 2526008	
DRAWING NO. 004	REVISION -	

PLANNING
THIS DRAWING IS COPYRIGHT © Western Design Ltd 2020