


- Key to Materials:
- 1. Rough cast rendered wall, painted white
 - 2. Vertical timber cladding over woodfibre insulation
 - 3. Existing plain clay tiles
 - 4. Standing zeam zinc roof (black / anthra finish)
 - 5. Photovoltaic solar panels
 - 6. Aluminium framed double glazing
 - 7. Brick garden wall
 - 8. Timber slatted screen / garden fence
 - 9. Timber posts
 - 10. Aluminium rainwater goods

- RIBA STAGE 3 Notes
- A. Do not scale from this drawing use figured dimensions only. All dimensions are to be checked on site.
 - B. Contractor to report any discrepancies, drawing errors and omissions to Chalk Architects immediatley
 - C. All structural elements to Structural Engineer's details and specifications
 - D. All work subject to planning approval and conditions issued by Local Planning Authority
 - E. All work to comply with guidance within relevant UK Building Regulations Approved Documents
 - F. All work subject to the Party Wall Act etc 1996.

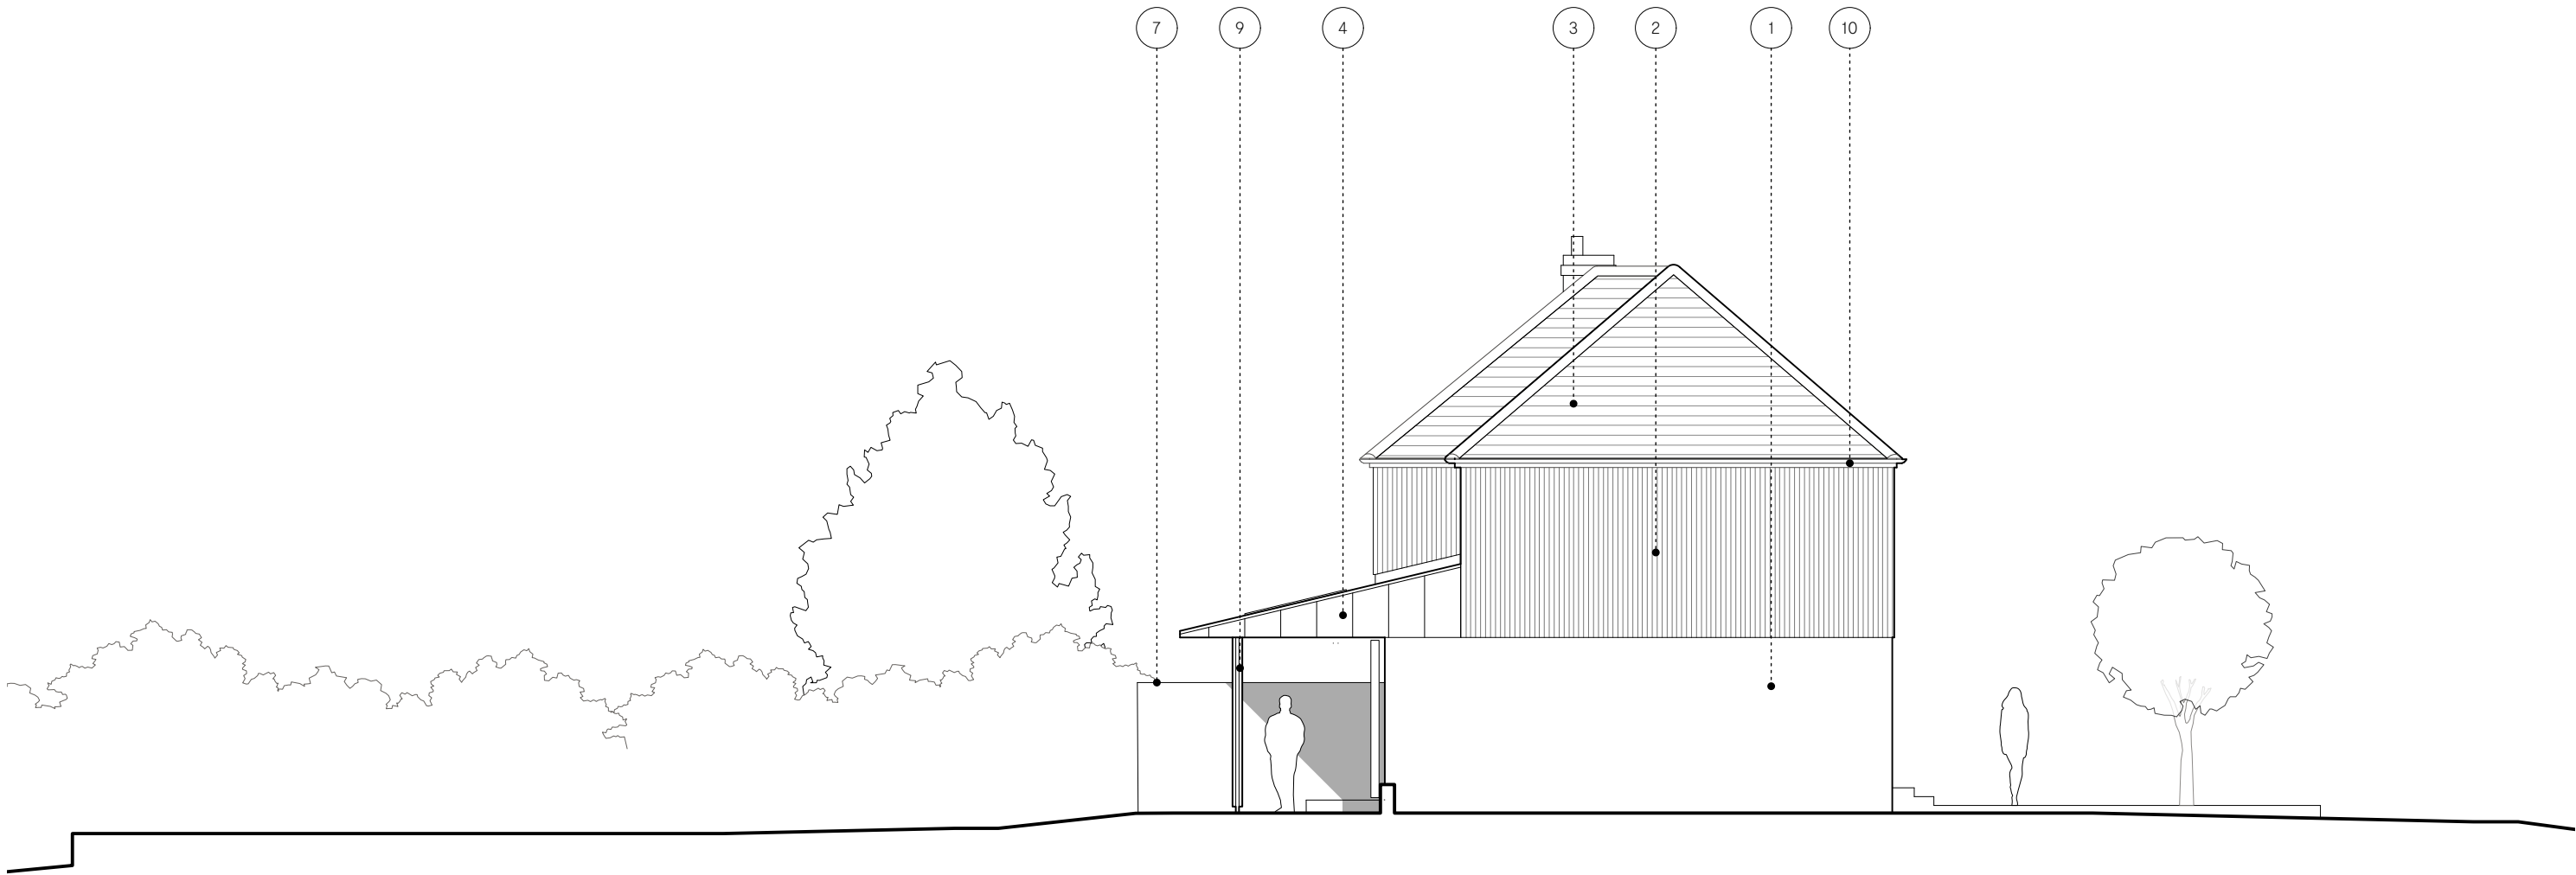

Revision: Date: Reason:

RS3 – PLANNING

Willowfield [SN11 8XP] **25-11-P122**

Proposed Elevation East

Scale:	Paper size:	Date:	Drawn by:	Checked by:
1:100	A3	04/03/2026	EB	JM



Chalk.