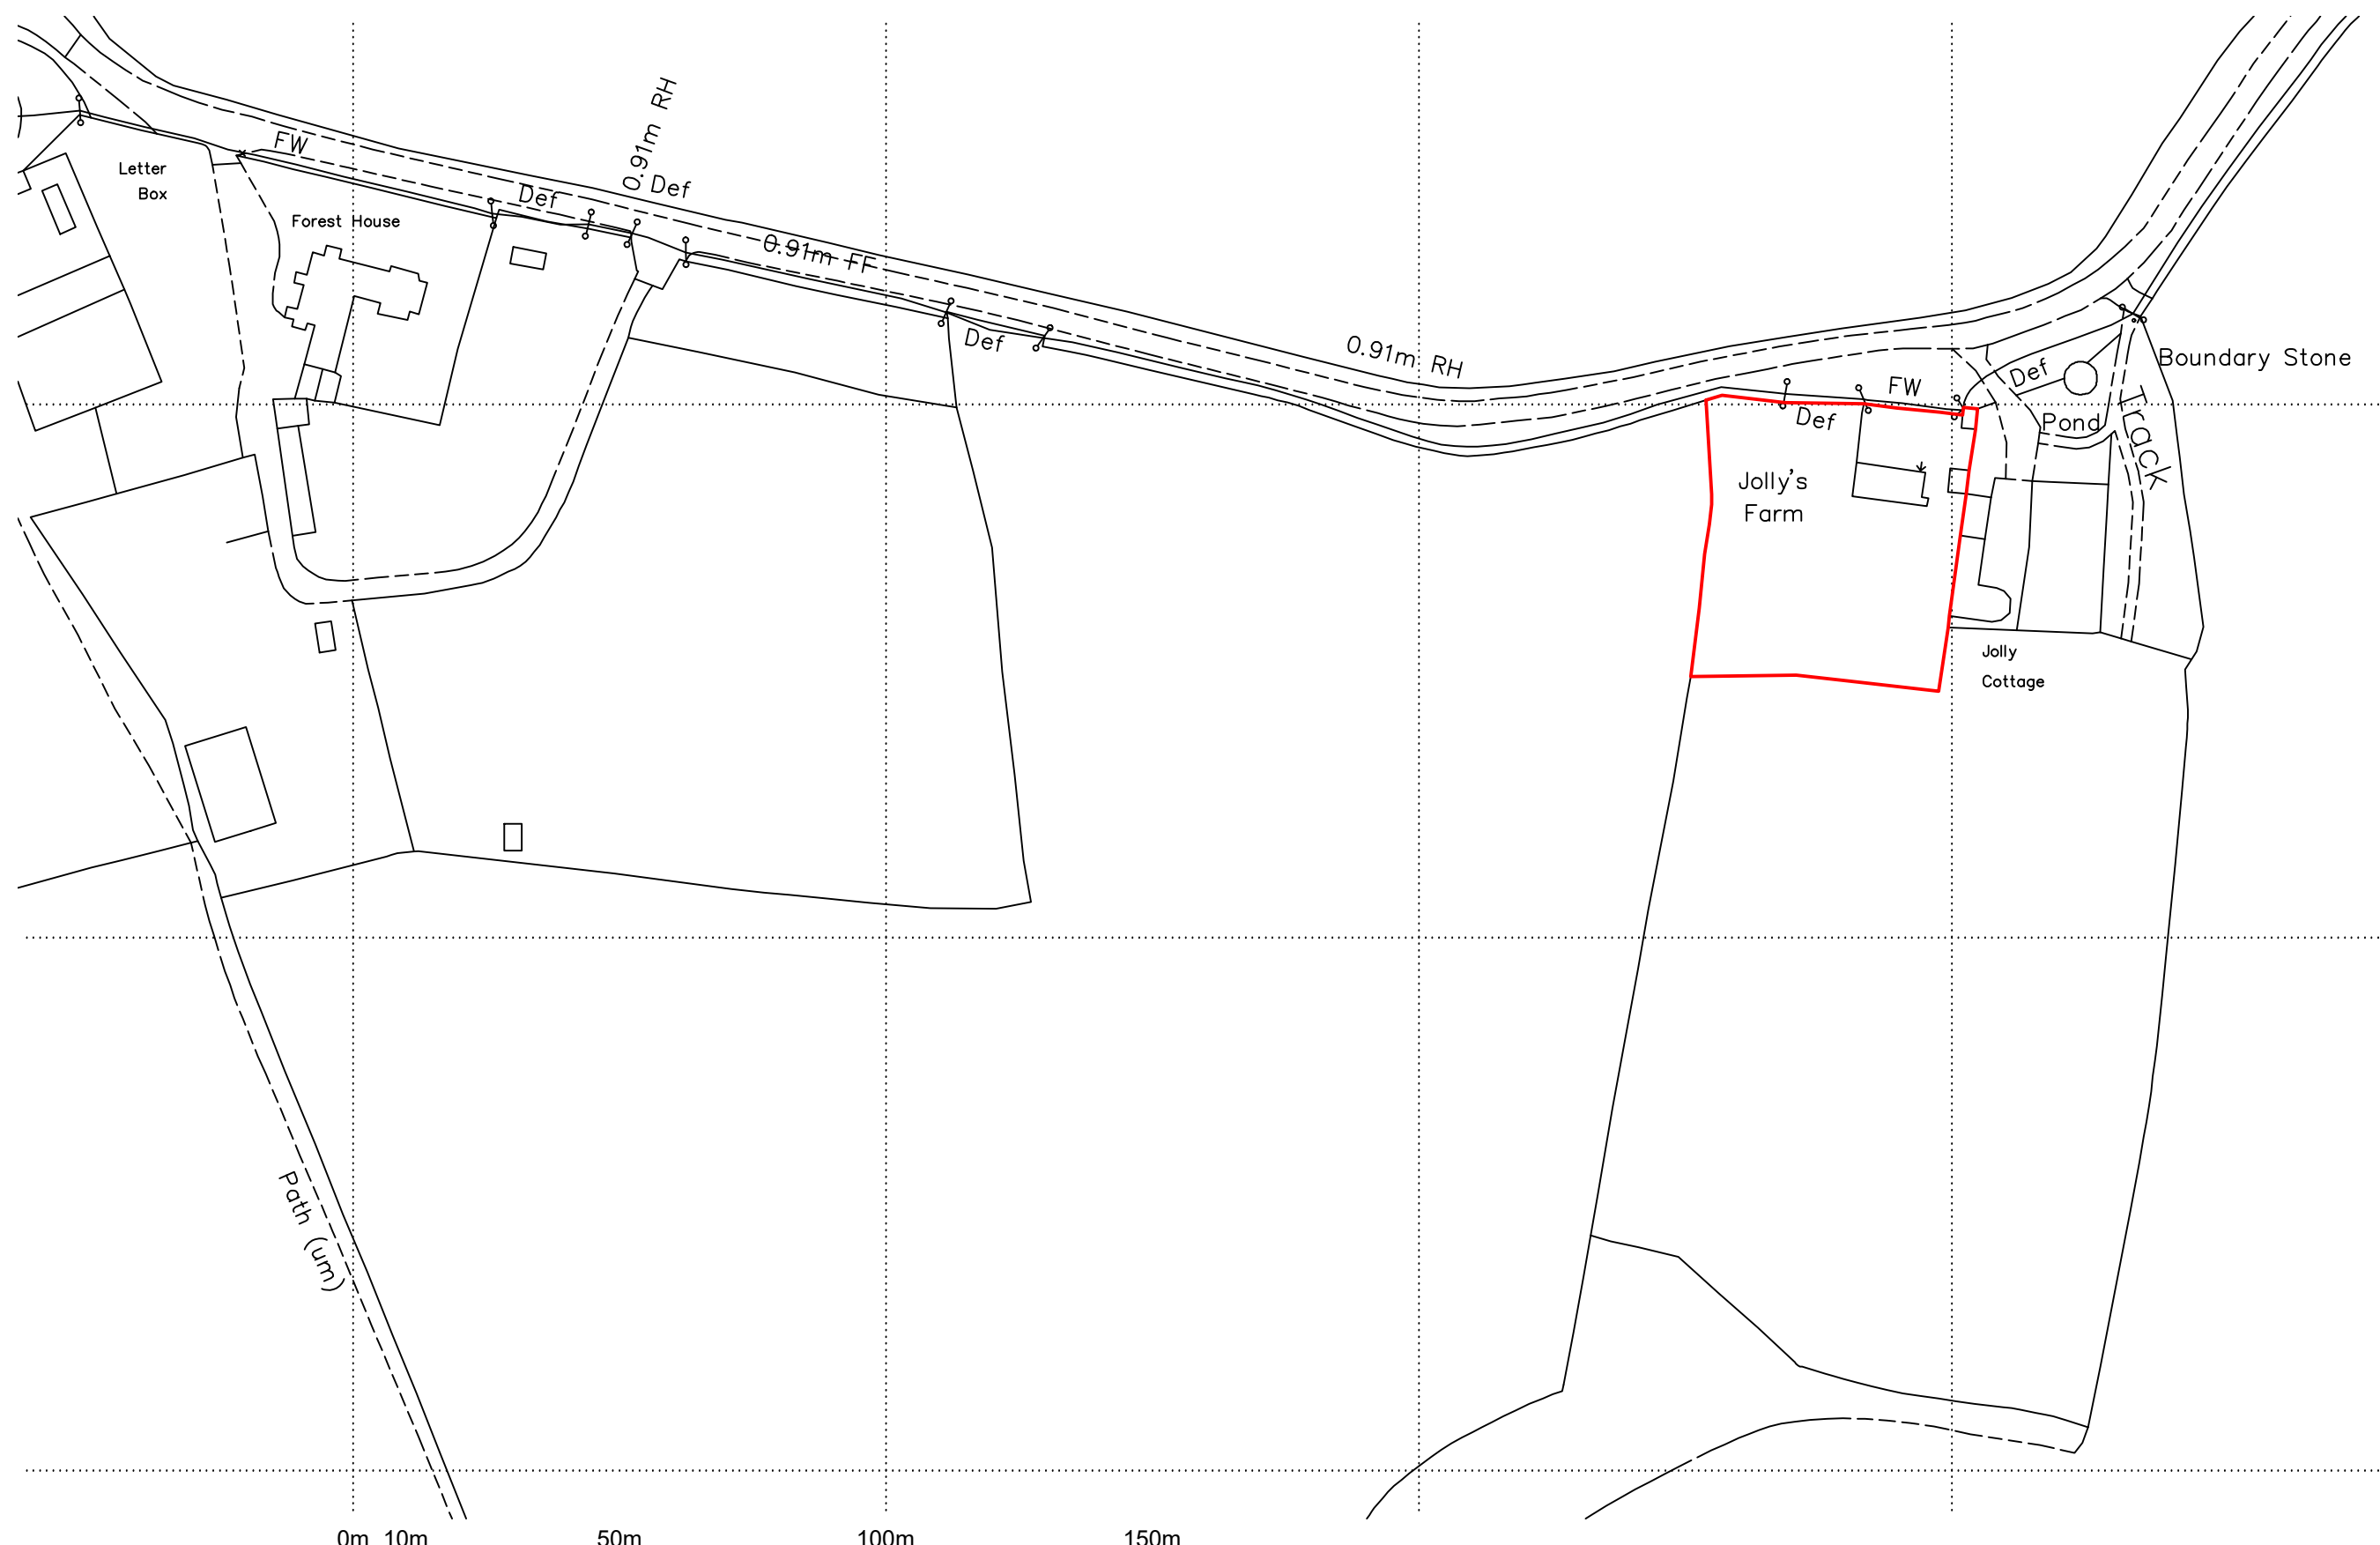


Rev No.	Revision Note.	Date	Drawn	Checked

NUMBER - REV - CLIENT - PROJECT 01933-00 - A - Biddesden House Farm Partnership - Jollys Farmhouse		
TITLE Location Plan		BOURNE VALLEY ASSOCIATES ANDOVER LANE FARM FABERSTOWN ANDOVER HAMPSHIRE SP11 9PE Tel: 01264 850159 Email: info@bournevalley.co.uk
DATE 04.03.26	SHEET 01	
DRN BY AW	CHK BY AW	SCALE 1:1250 PAPER SIZE A3