


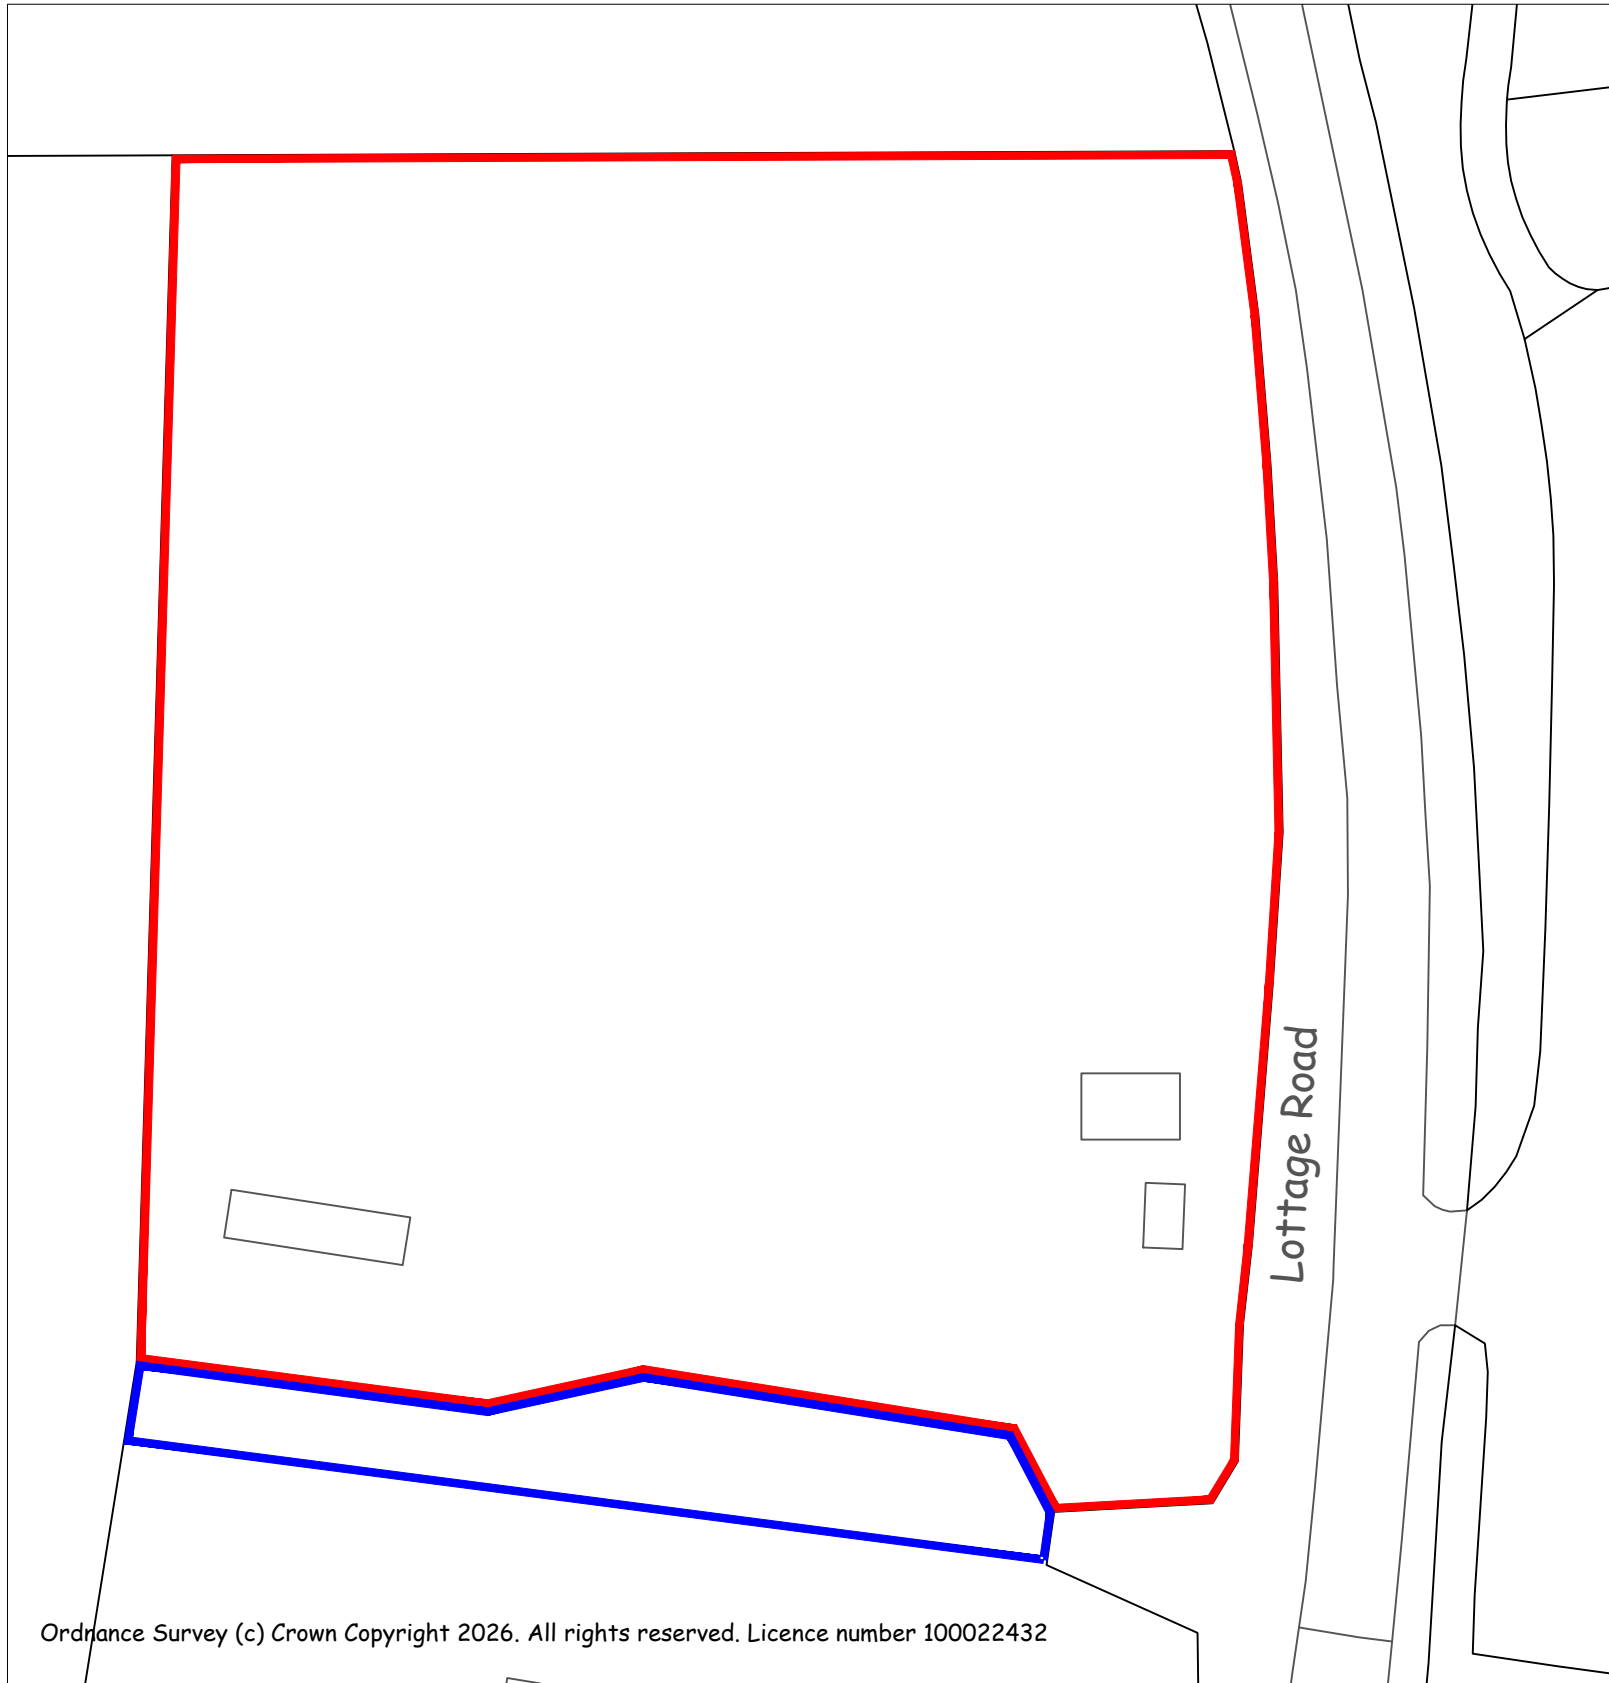
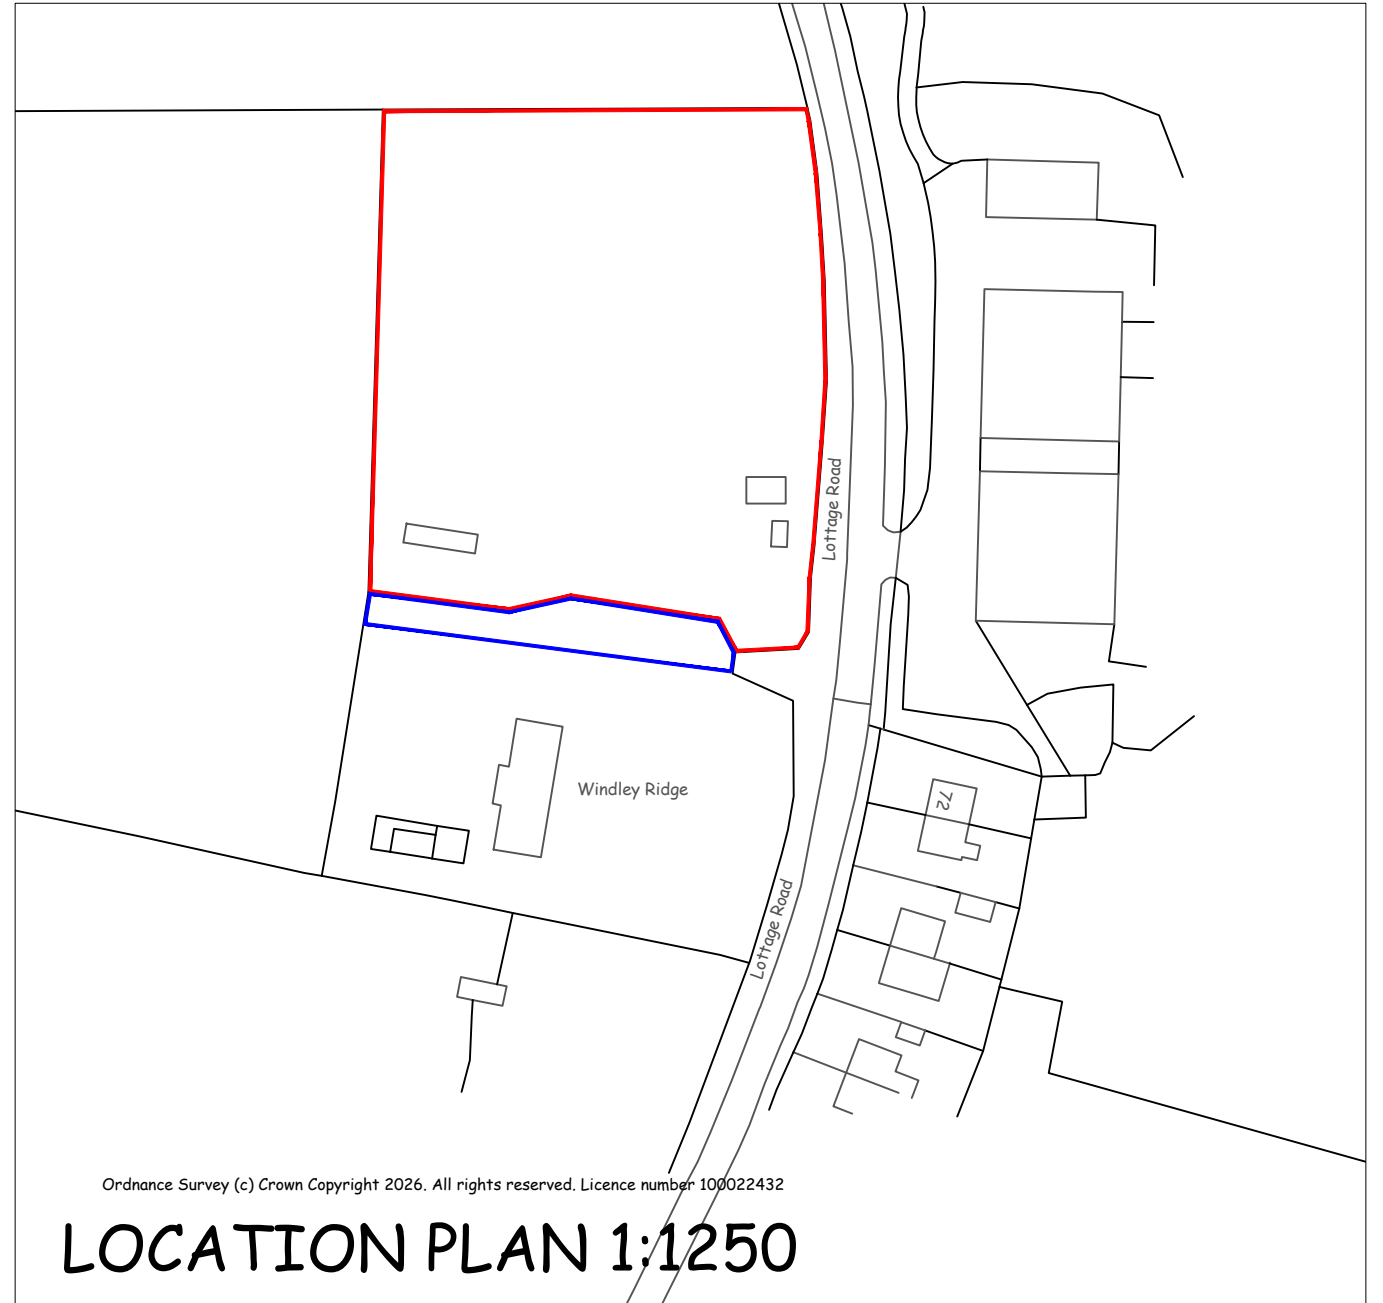


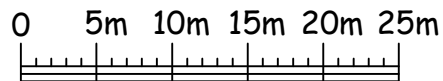

BLOCK PLAN 1:500

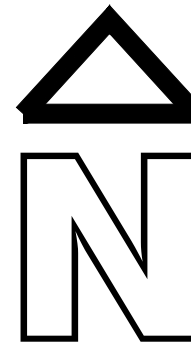

LOCATION PLAN 1:1250

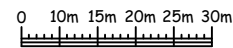

ARTLAND
Client Mr M Drake
Project Permission in Principle Land to north of Windley Ridge.
Drawing Block and Location Plans A3