
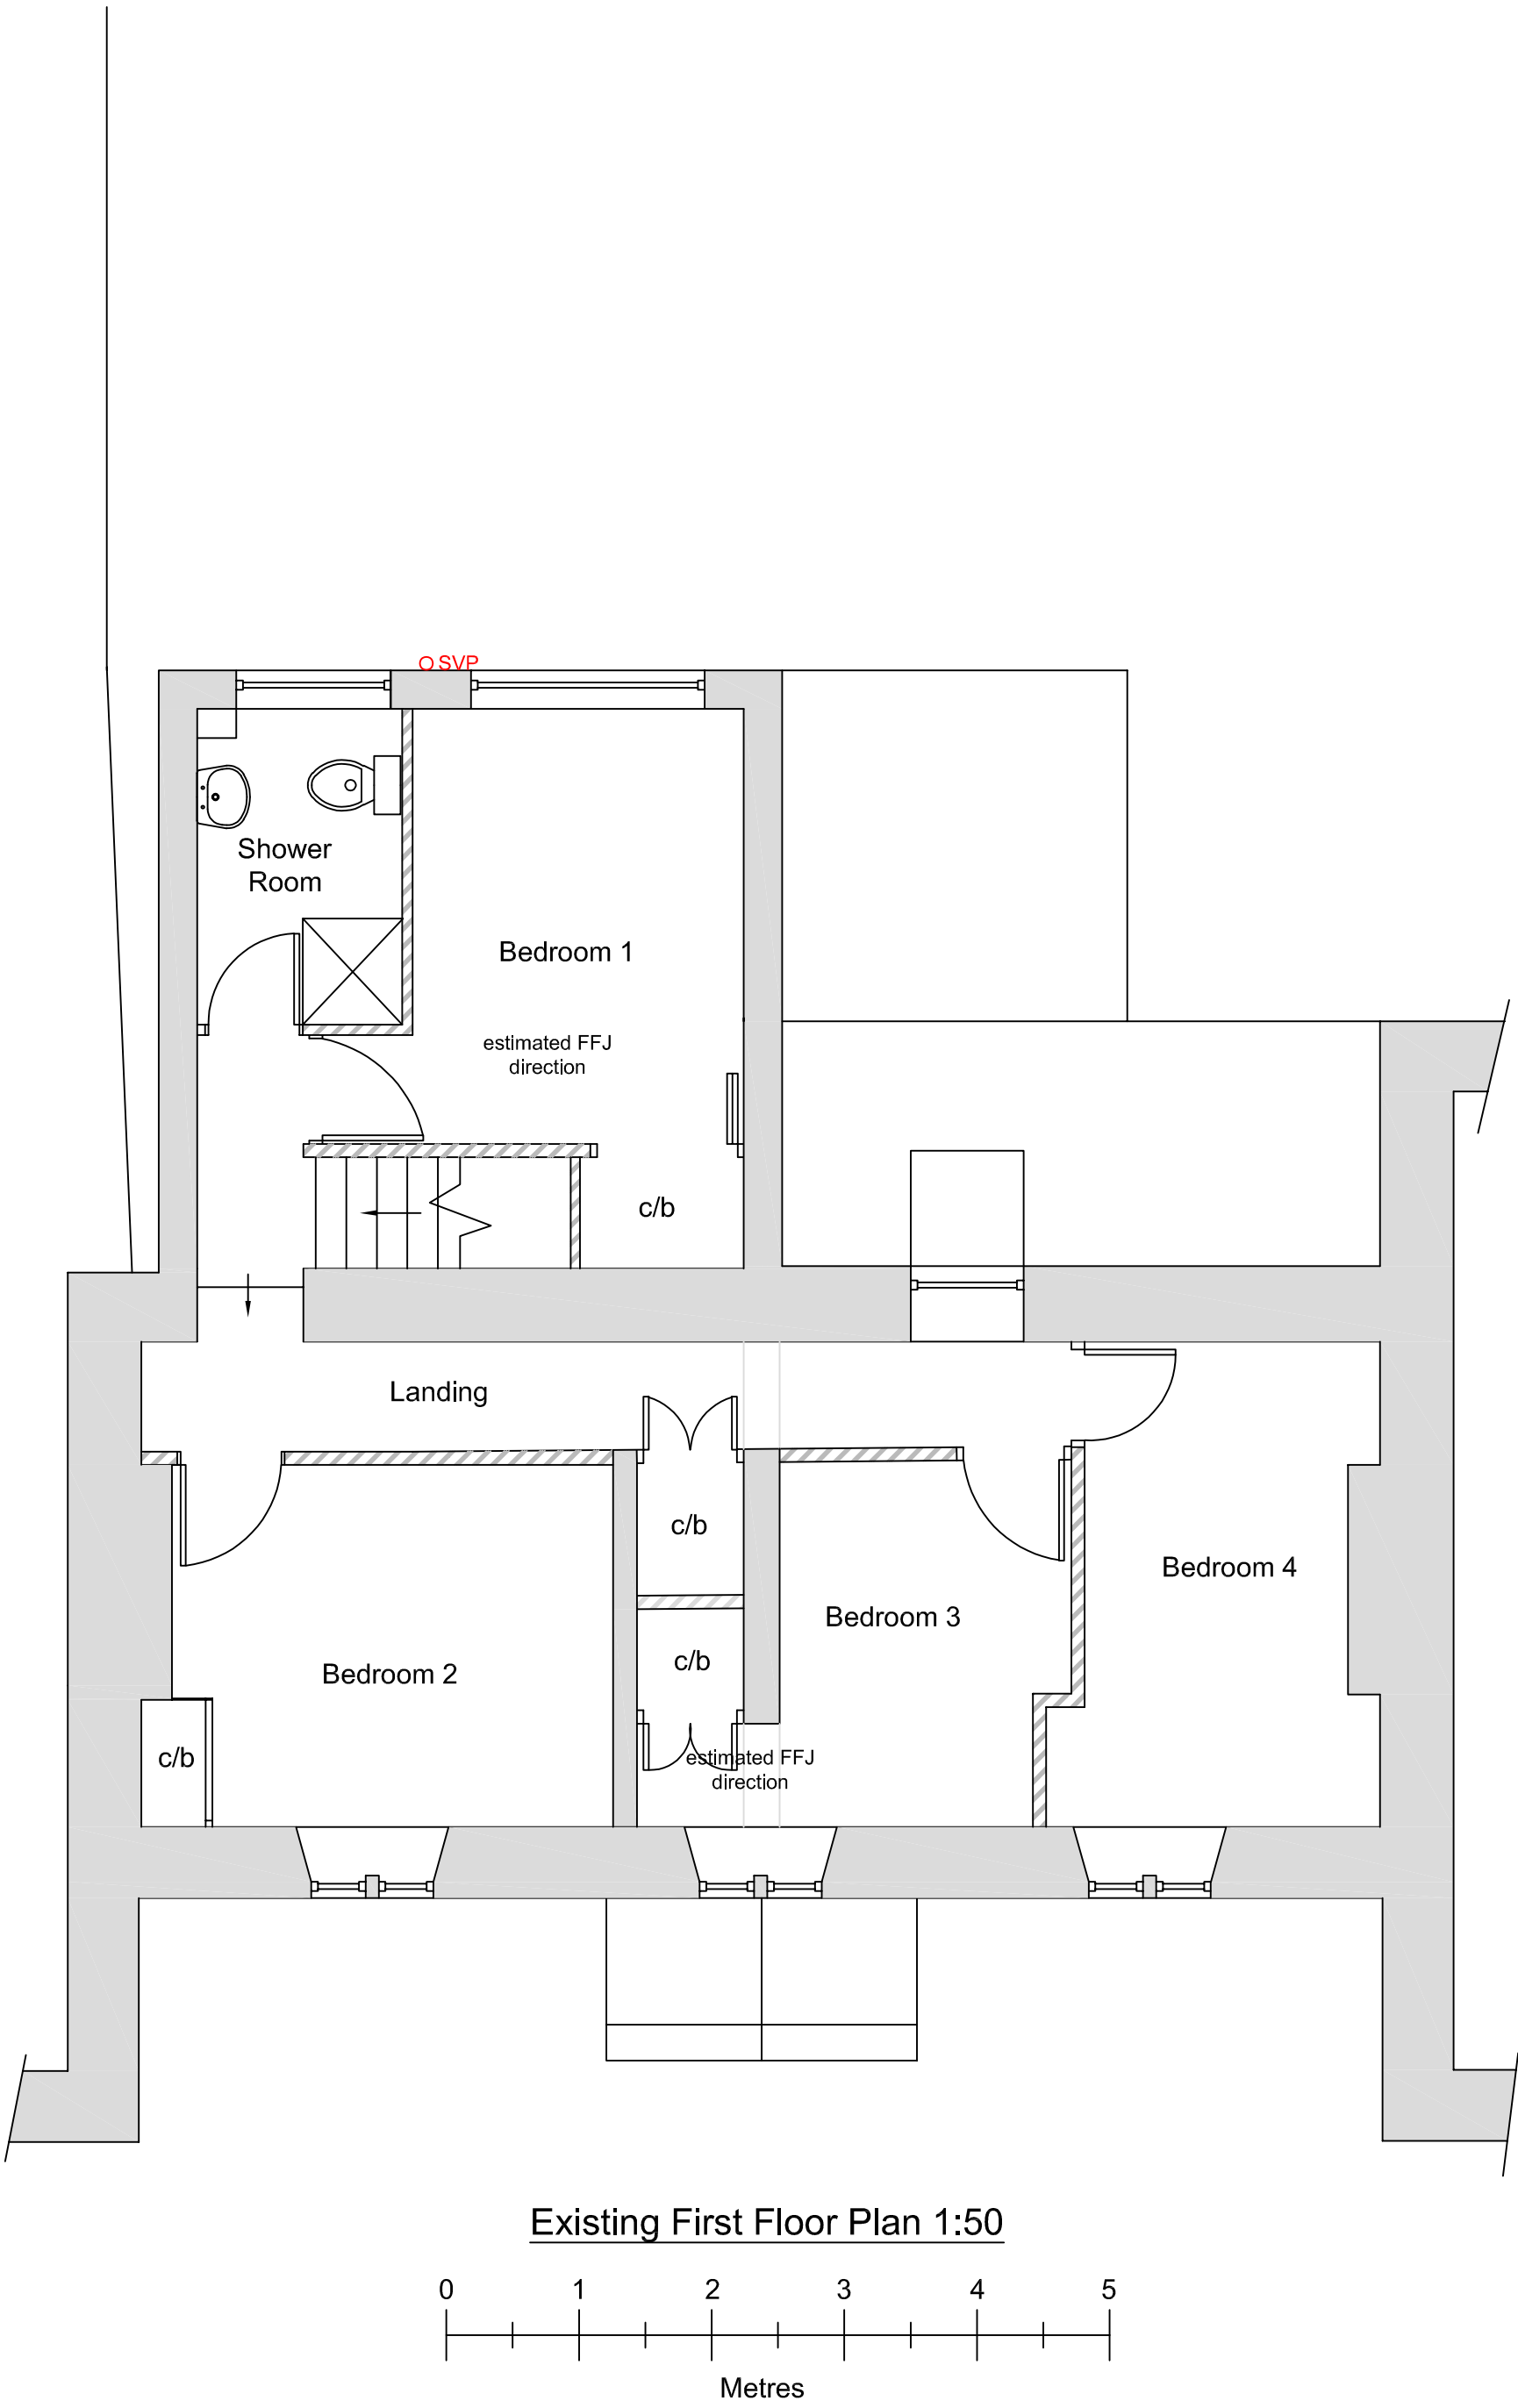


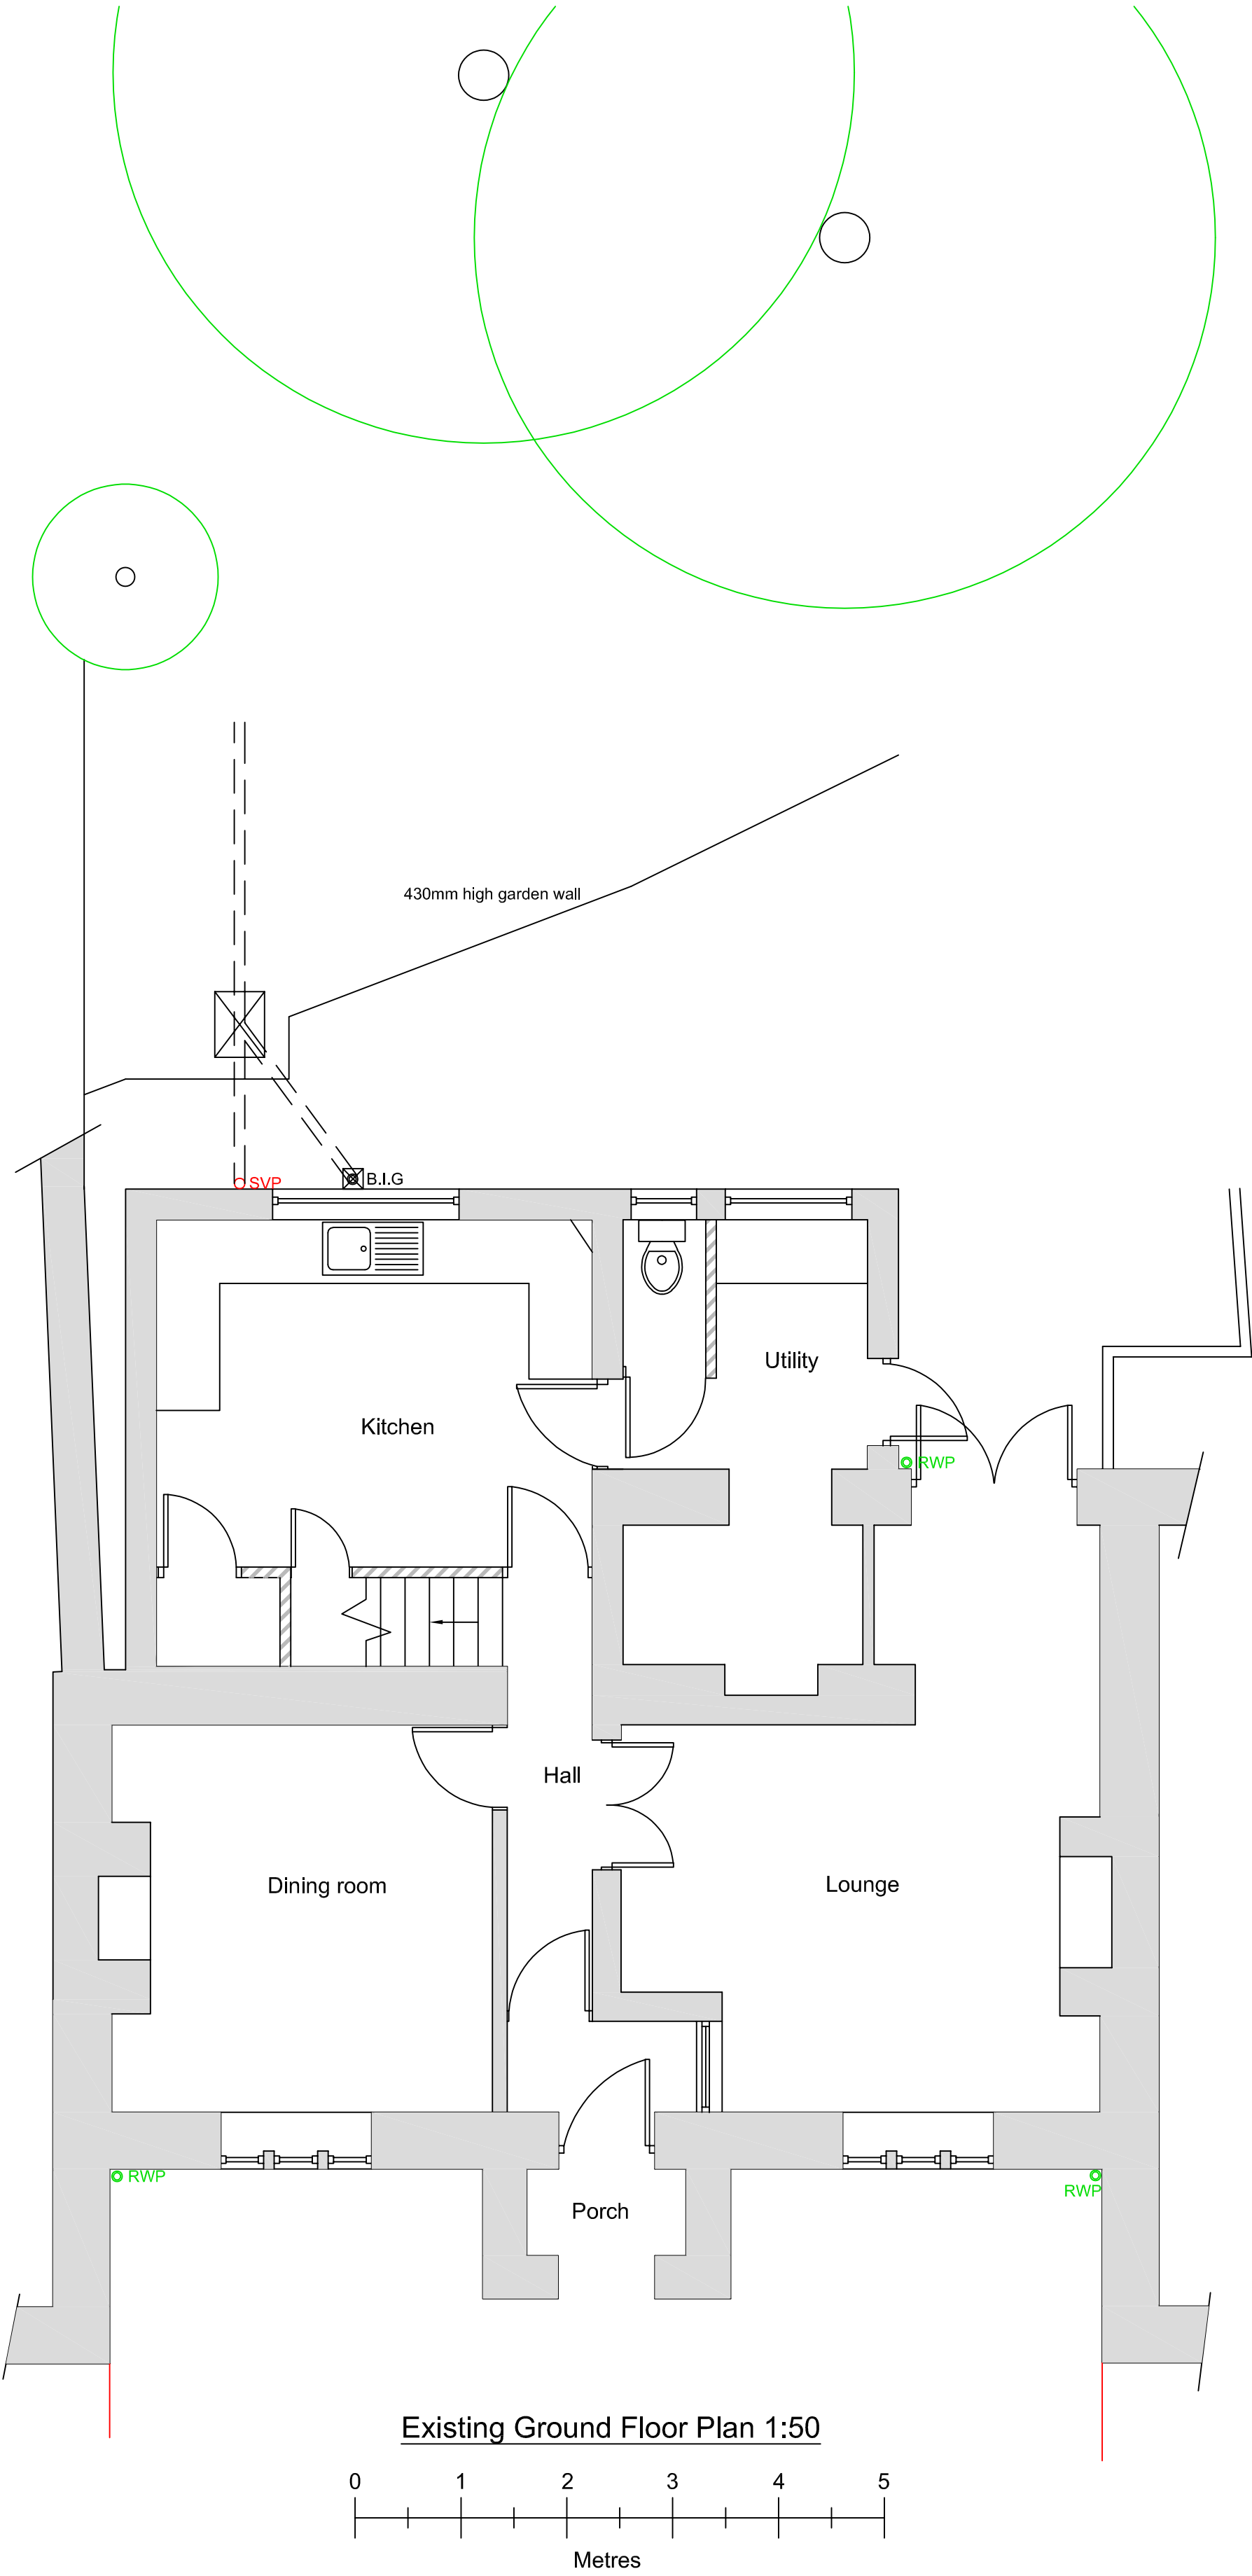

<u>Drawn by</u>	A Harlow & Son 01225 938329	
<u>Proposed Two Storey Rear Extension for</u> <u>Mr C Clover at</u> <u>Byways</u> <u>The Street</u> <u>Alderton</u> <u>Chippenham</u> <u>Wiltshire</u> <u>SN14 6NL</u>		
A1 Papersize		
<u>Scale</u>	1:50	<u>Drawing No AH2025/92</u> Sheet 3 of 3
<u>Date</u>	23rd Jan 2026	